

1800mm HIGH CLOSE BOARDED FENCE TO SCREEN DECKED AREA

SOUTH ELEVATION 1-100. SITE

STAINED TIMBER BOARDING INFILL TO EXISTING DOORS WITH HIGH LEVEL WINDOWS. (BROWN UPVC).

1100 STEEL RAILINGS TO DECKED AREA

1800 FENCE



NORTH ELEVATION 1-100

EAST ELEVATION 1-100

FENCE DOTTED

RAILINGS

NEW DOORS (ALUMINIUM)
WEST ELEVATION 1-100.

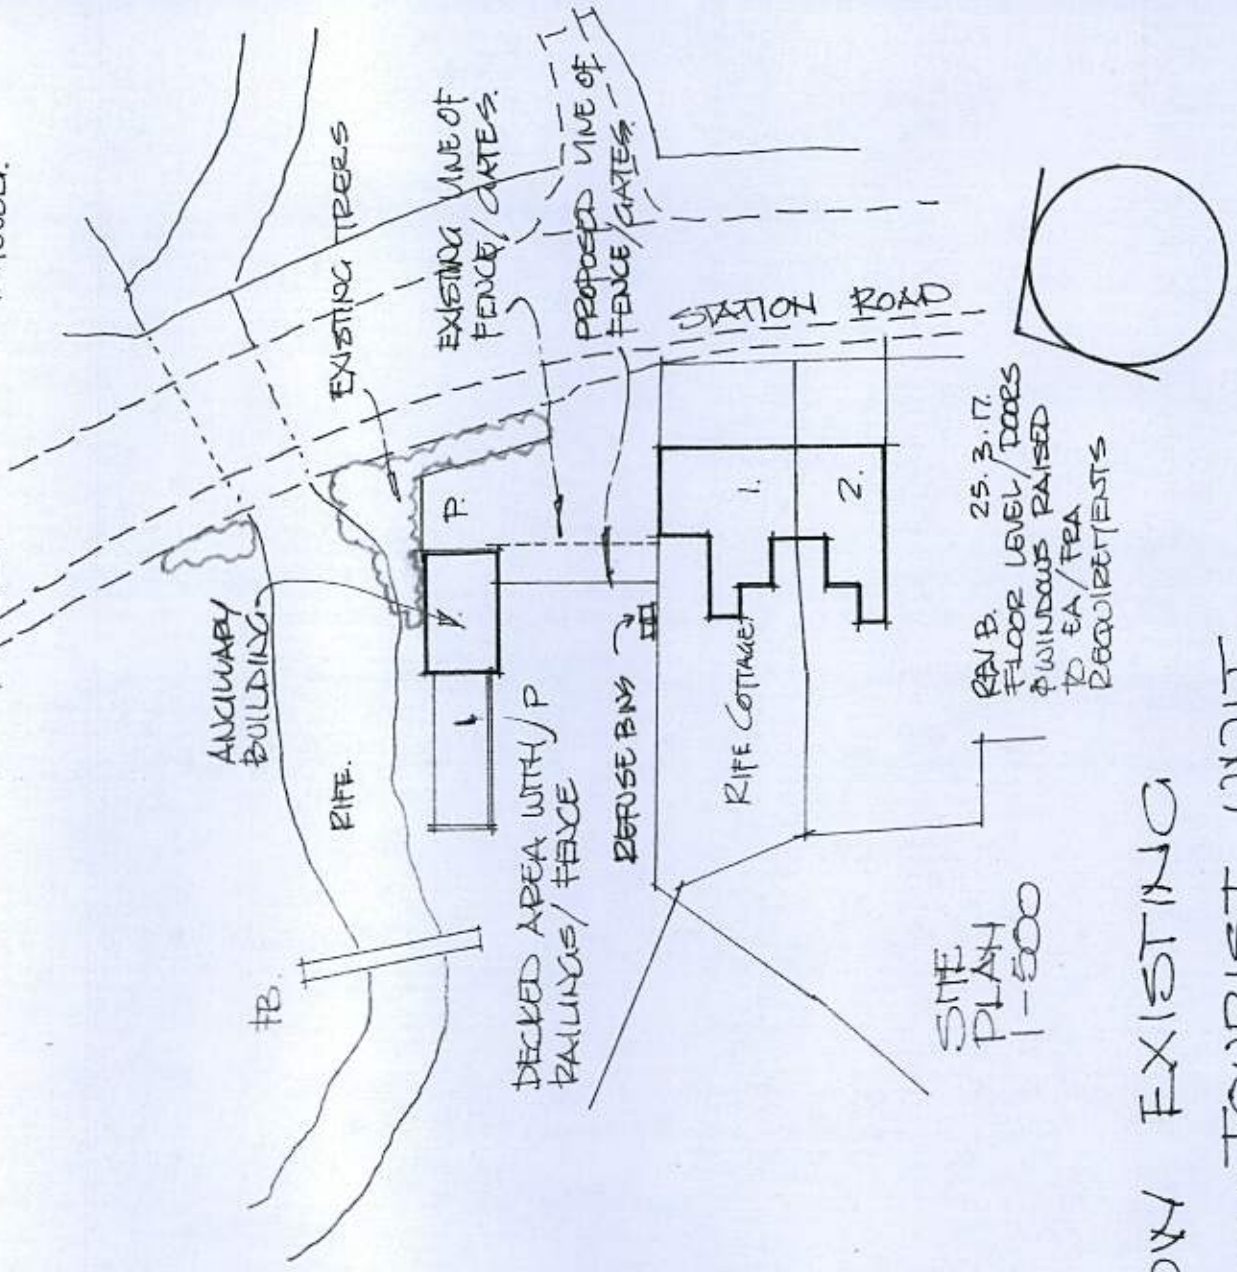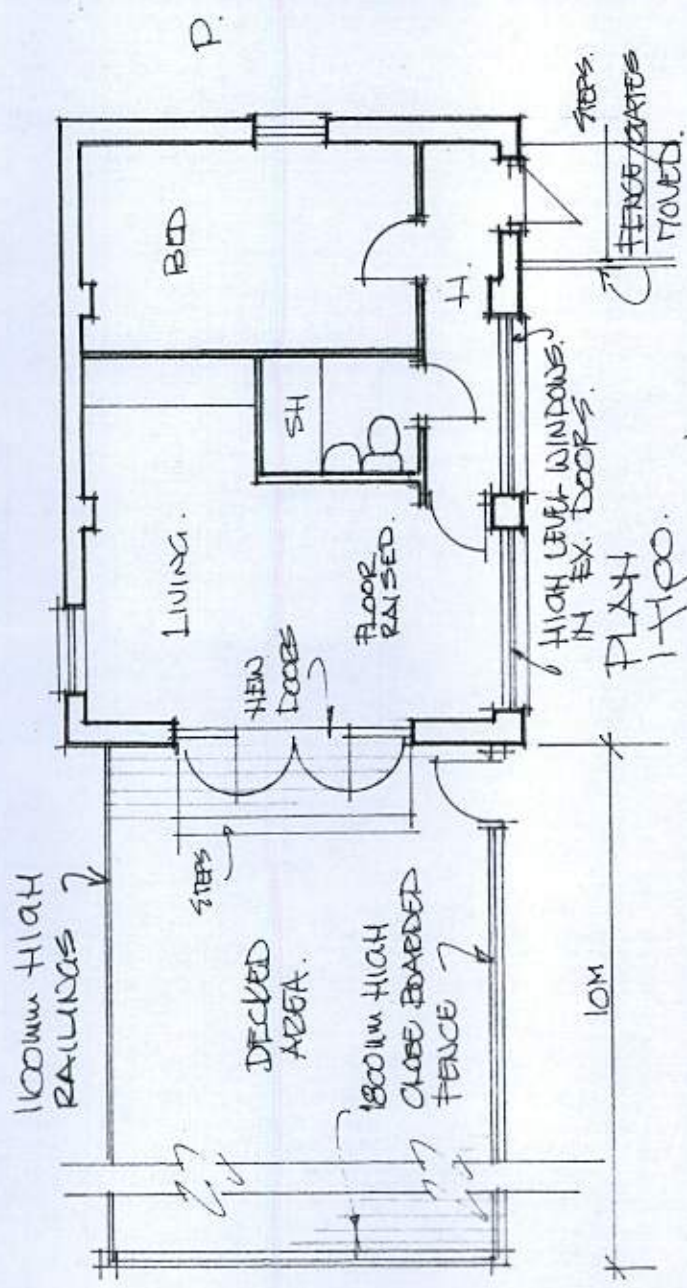

RAV.B. 25.3.17.
FLOOR LEVEL/DOORS & WINDOWS RAISED TO EA/FEA REQUIREMENTS

PROPOSED WORKS TO ALLOW EXISTING ANCILLARY BUILDING TO BE USED AS A TOURIST UNIT RIFE COTTAGE, 1 STATION ROAD, FORD.

SPT '16
DRA 2AB.