

F/3/11/A


Ford MRF Road Signage Schedule

Sign Directly Opposite the access road on hardstanding

3mm Aluminium

120cm

120cm x 90cm

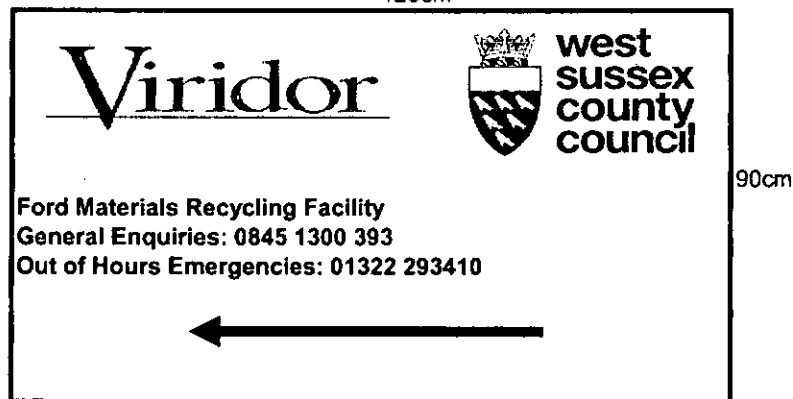

Sign to be located as per 'Location Plan'

Sign to be 1.3m (130cm) above ground level - from ground to bottom of sign

Sign is a hoarding sign as it is located on the roadside

There is no illumination required

Sign is to be attached to poles via metal clasps, poles to be a dark grey colour.