


ITEM	DRAWING No.	REF	DESCRIPTION.	QTY.	REMARKS
1	31830/10/99	---	Frame Assembly	10	
2	31830/20/99	---	Frame Assembly Door	3	
3	31830/30/99	---	Window Frame Assembly	3	
4	31830/40/99	---	Left Hand Truss	12	
5	31830/50/99	---	Right Hand Truss	11	
6	31830/60/99	---	Left Hand Gable End	1	
7	31830/70/99	---	Right Hand Gable End	1	
8	31830/80/99	---	Canopy Frame Left	1	
9	31830/90/99	---	Canopy Frame Centre	4	
10	31830/100/99	---	Canopy Frame Right	1	
11	31830/99/01	---	Roof Purlin	2	
12	31830/99/02	---	Facia Board Short	8	
13	31830/99/07	---	Facia Board Long	4	
14	31830/99/03	---	Barge Board Long	2	
15	31830/99/04	---	Barge Board Short	2	
16	31830/99/05	---	Cover Mould Corner	4	
17	31830/99/06	---	Cover Mould	12	
18	ND	---	Roof Felt	A/R	Approx 8 Rolls
19	ND	---	Nails - Clout	1Kg	For Fixing Roof Felt
20	ND	---	Nail 2" Ovals	3Kg	For Fixing Facia, Softt & Barge Boards
21	ND	---	Coach Bolts, Washers & Hex Nuts	A/R	M10 x 110
22	ND	---	Coach Bolts, Washers & Hex Nuts	A/R	M10 x 180

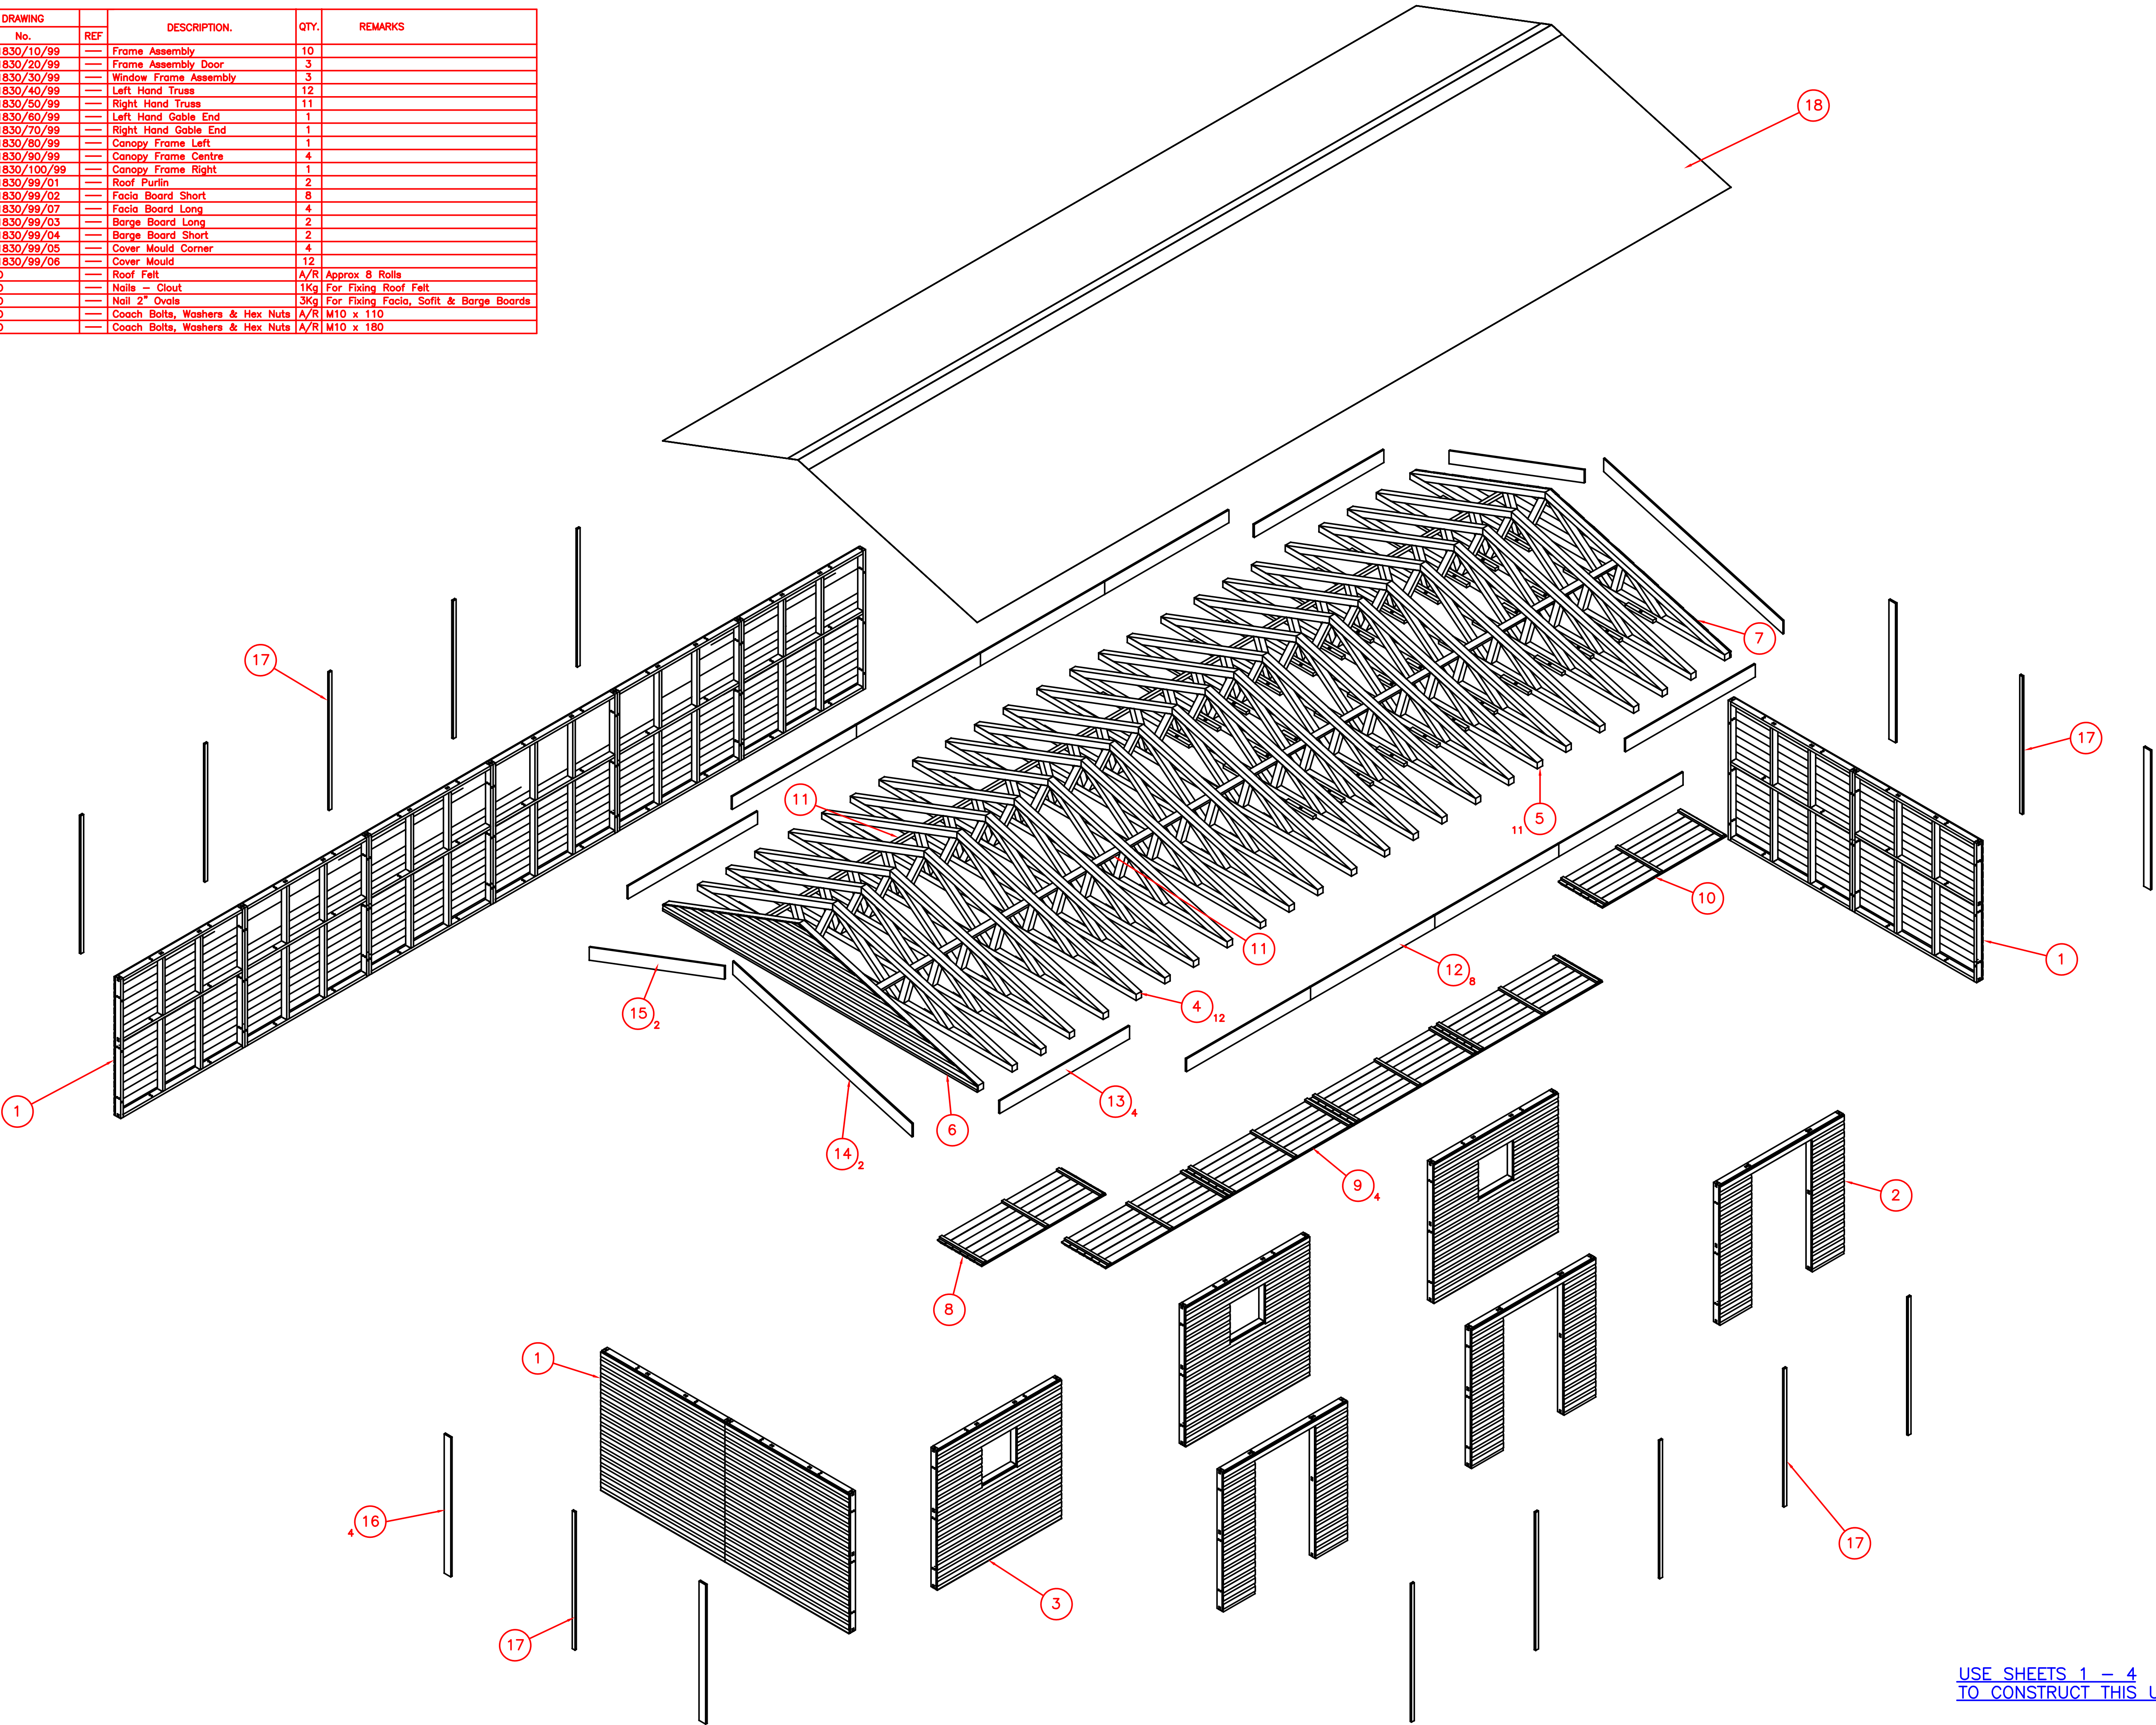

USE SHEETS 1 – 4
TO CONSTRUCT THIS UNIT

MATERIAL
[See Details](#)

EST. WEIGHT
USED ON

ISS. DATE / AUTHORITY
CHANGE

1 New Gen-Assy

08 Oct 2007

SHEET 01 OF 12