
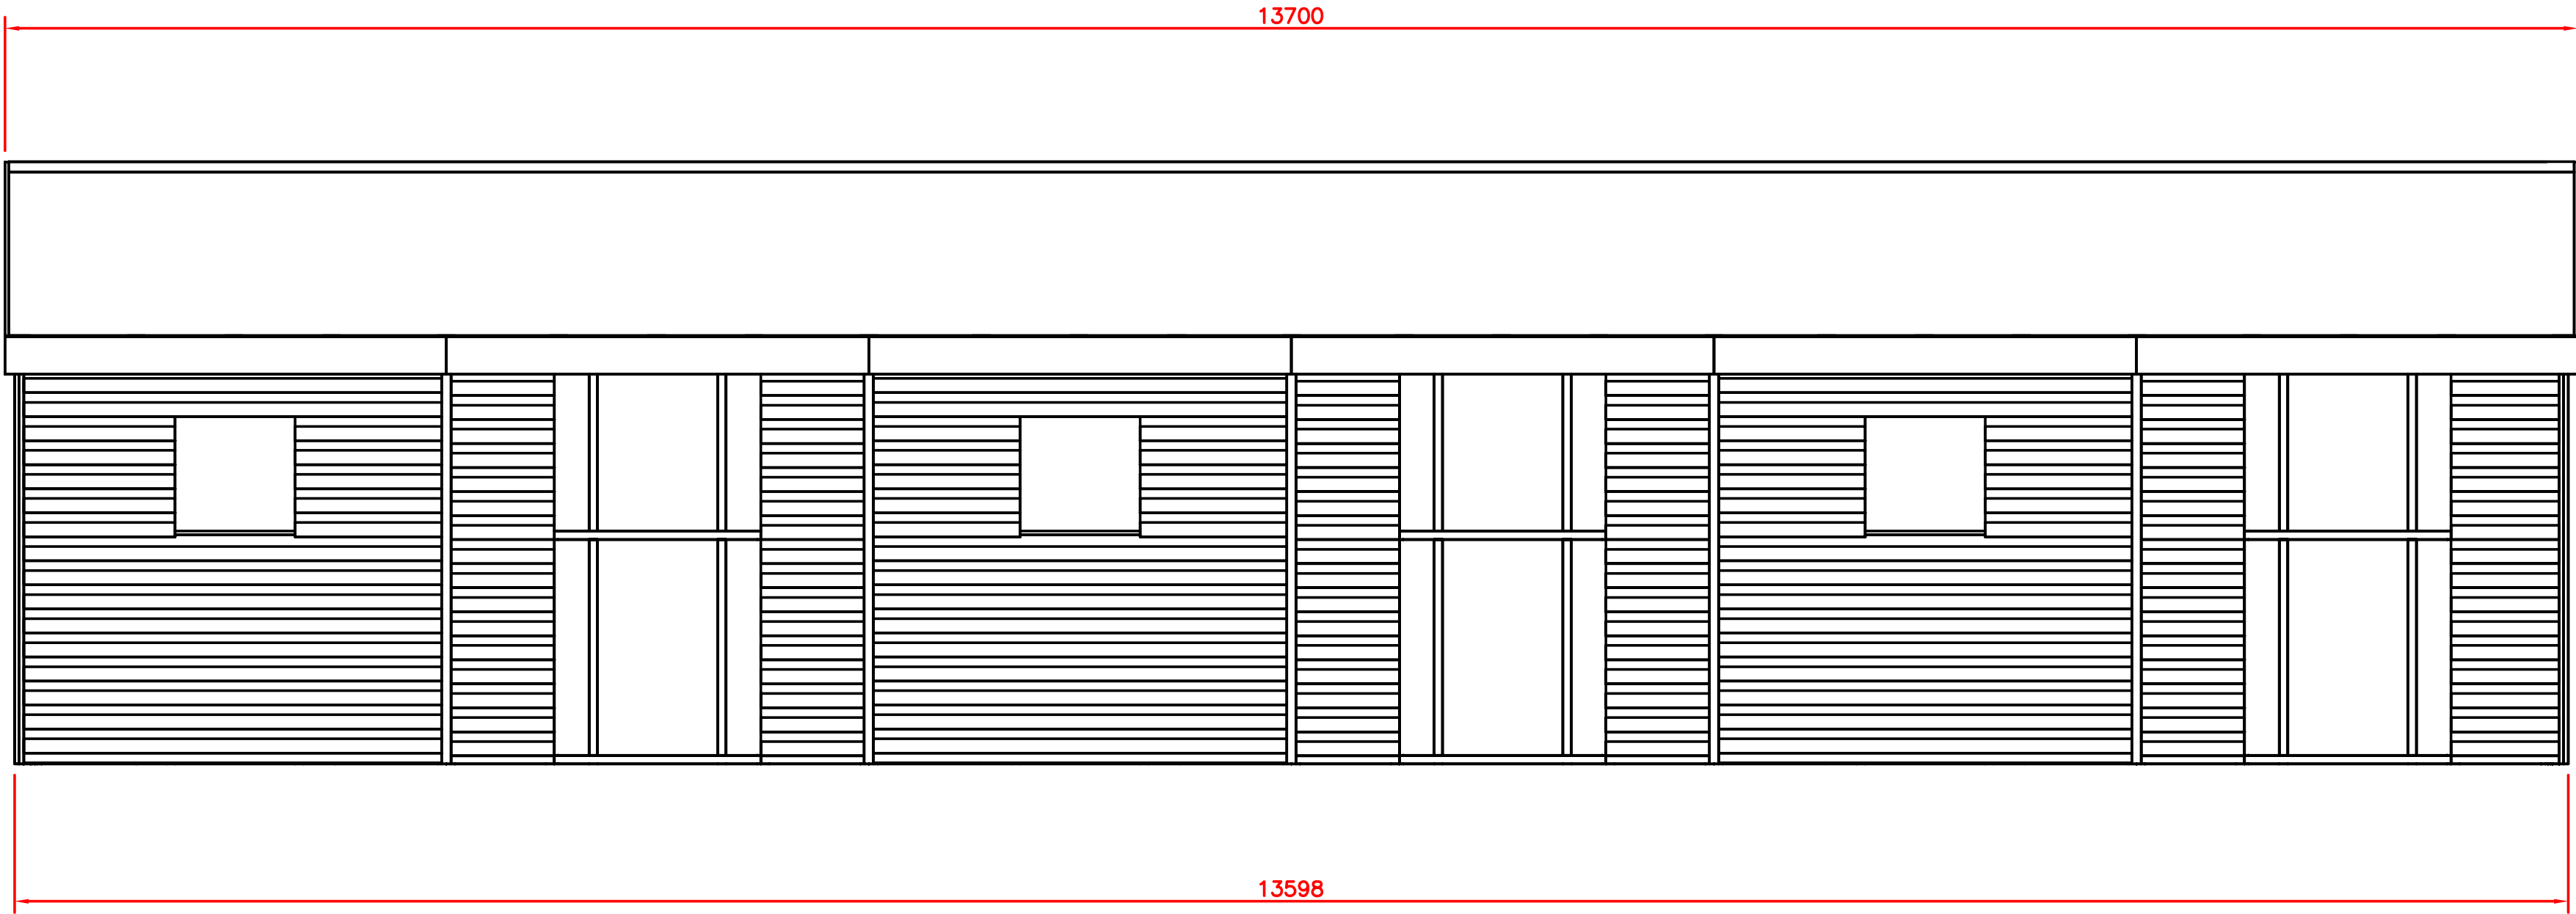
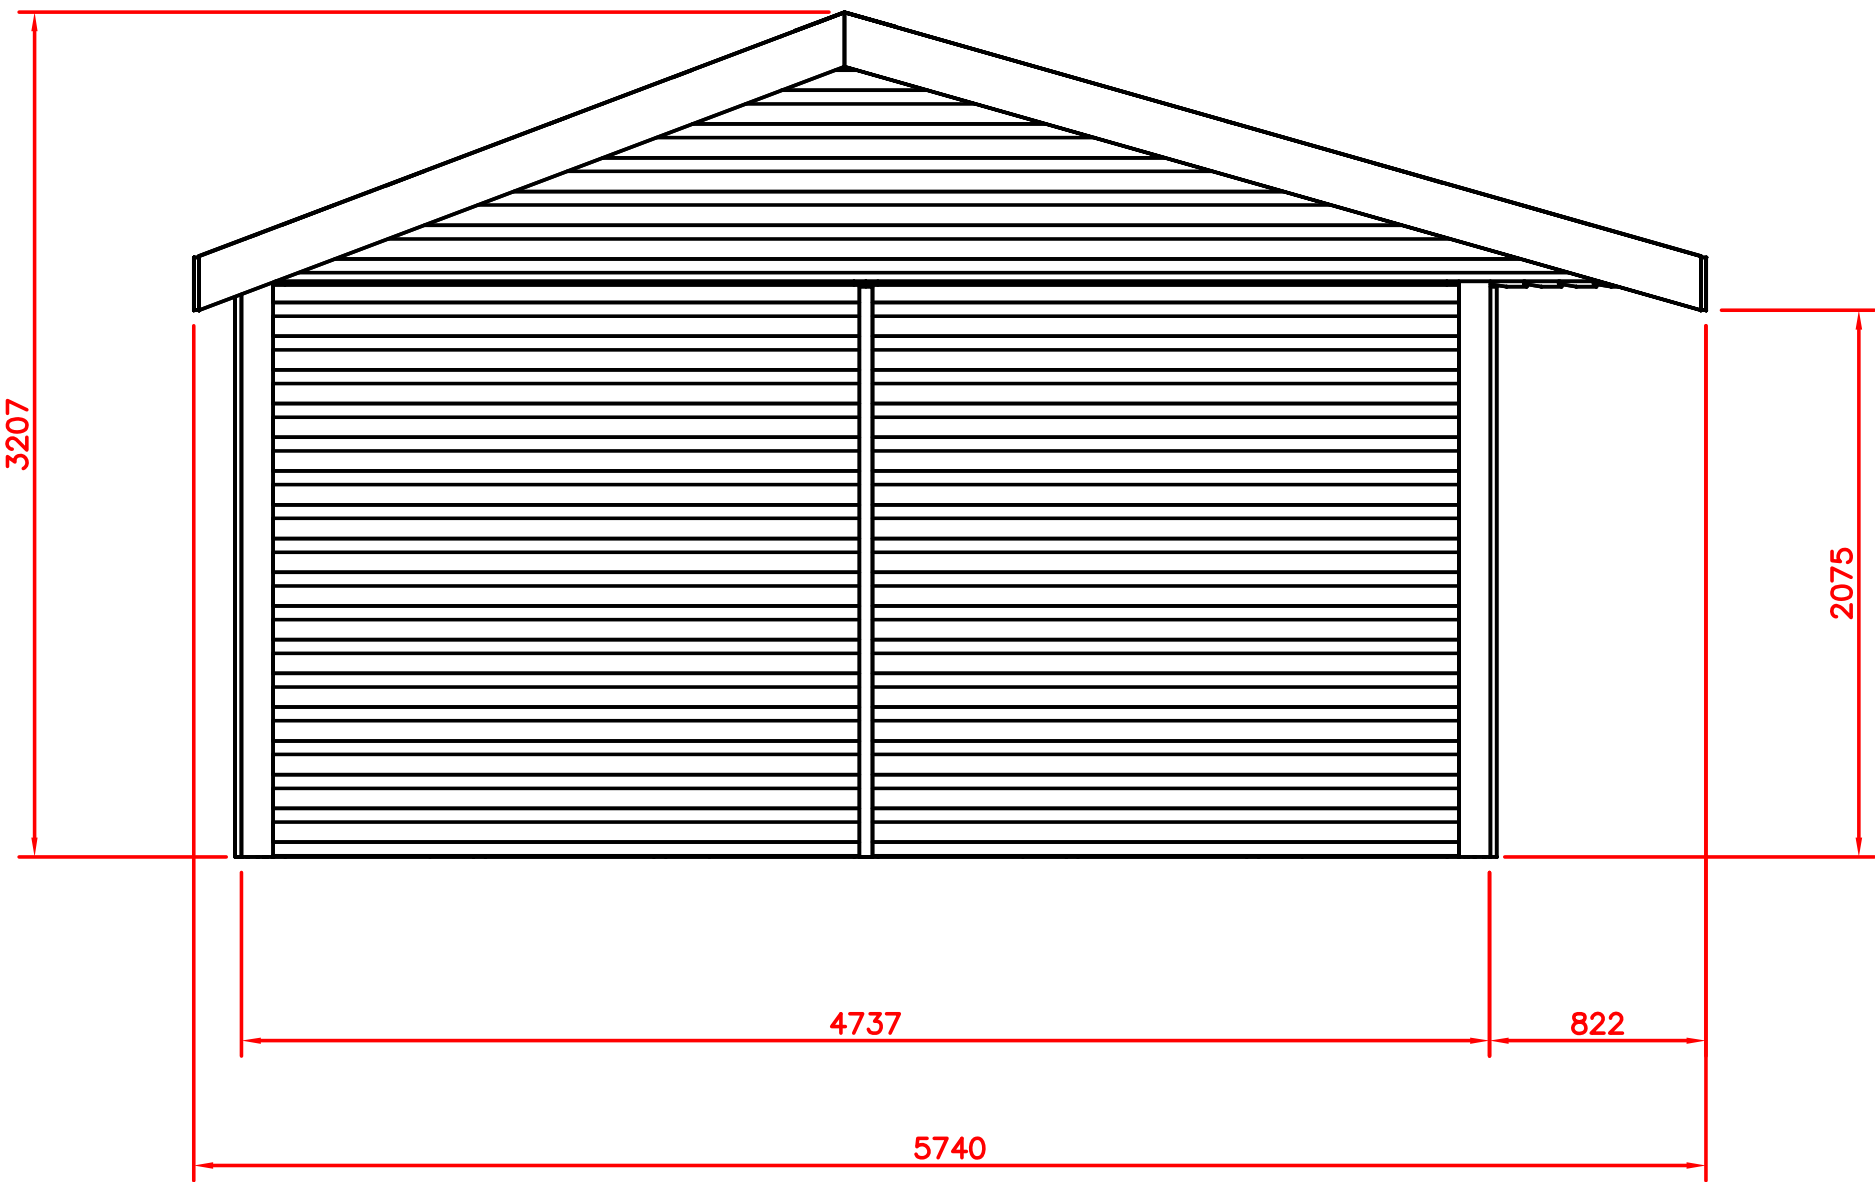


FIT BARGE BOARDS ITEMS 14 & 15 TO BOTH ENDS.
AT THE REAR OF THE BUILDING FIT BOARDING
(SHIPLAP) TO FILL ANY GAP BETWEEN THE ENDS OF
THE TRUSSES AND THE BACK. FIT FACIA BOARDS ITEMS
12 & 13 TO THE THE FRONT AND BACK TRUSS ENDS.

FIX ROOFING FELT TO ROOF TRUSSES
STARTING FORM THE BOTTOM LAPPING
THE FELT AS YOU WORK UPWARDS. IF
ROOF TILES ARE TO BE USED, FIX ALL
TILE BATTENS AND ROOF TILES AS PER
DECRA ROOFING SYSTEM INSTRUCTIONS.

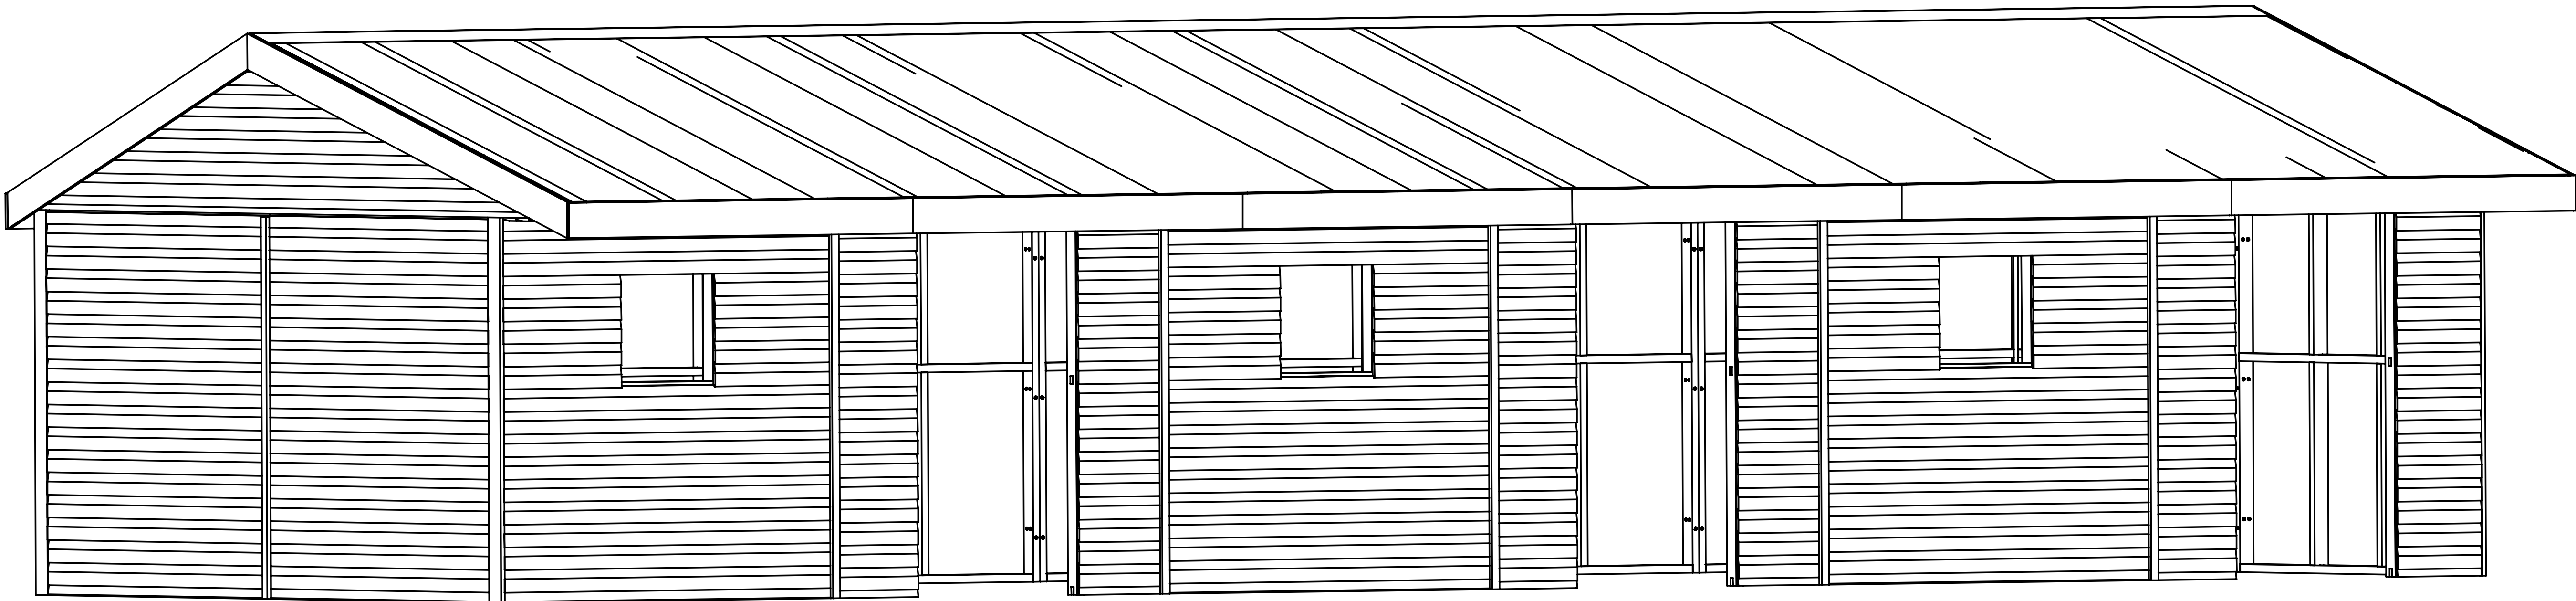

UNIT OVERALL DIMENSIONS

MATERIAL
[See Details](#)

EST. WEIGHT
USED ON

ISS. DATE / AUTHORITY
CHANGE

1 New Gen—Assy
10 Oct 2007

SHEET 04 OF 12