

1800 HIGH CLOSE BOARDED
FENCE TO SCREEN
DECKED AREA

SOUTH ELEVATION 1-100. GATE

STAINED TIMBER BOARDING
INFILL TO EXISTING DOORS
WITH HIGH LEVEL
WINDOWS. (BROWN UPK).

1100 STEEL RAILINGS TO DECKED
AREA

1800 FENCE



NORTH ELEVATION 1-100

FENCE
DOTTED
RAILINGS

NEW DOORS (ALUMINUM)

WEST ELEVATION 1-100.

EAST
ELEVATION
1-100

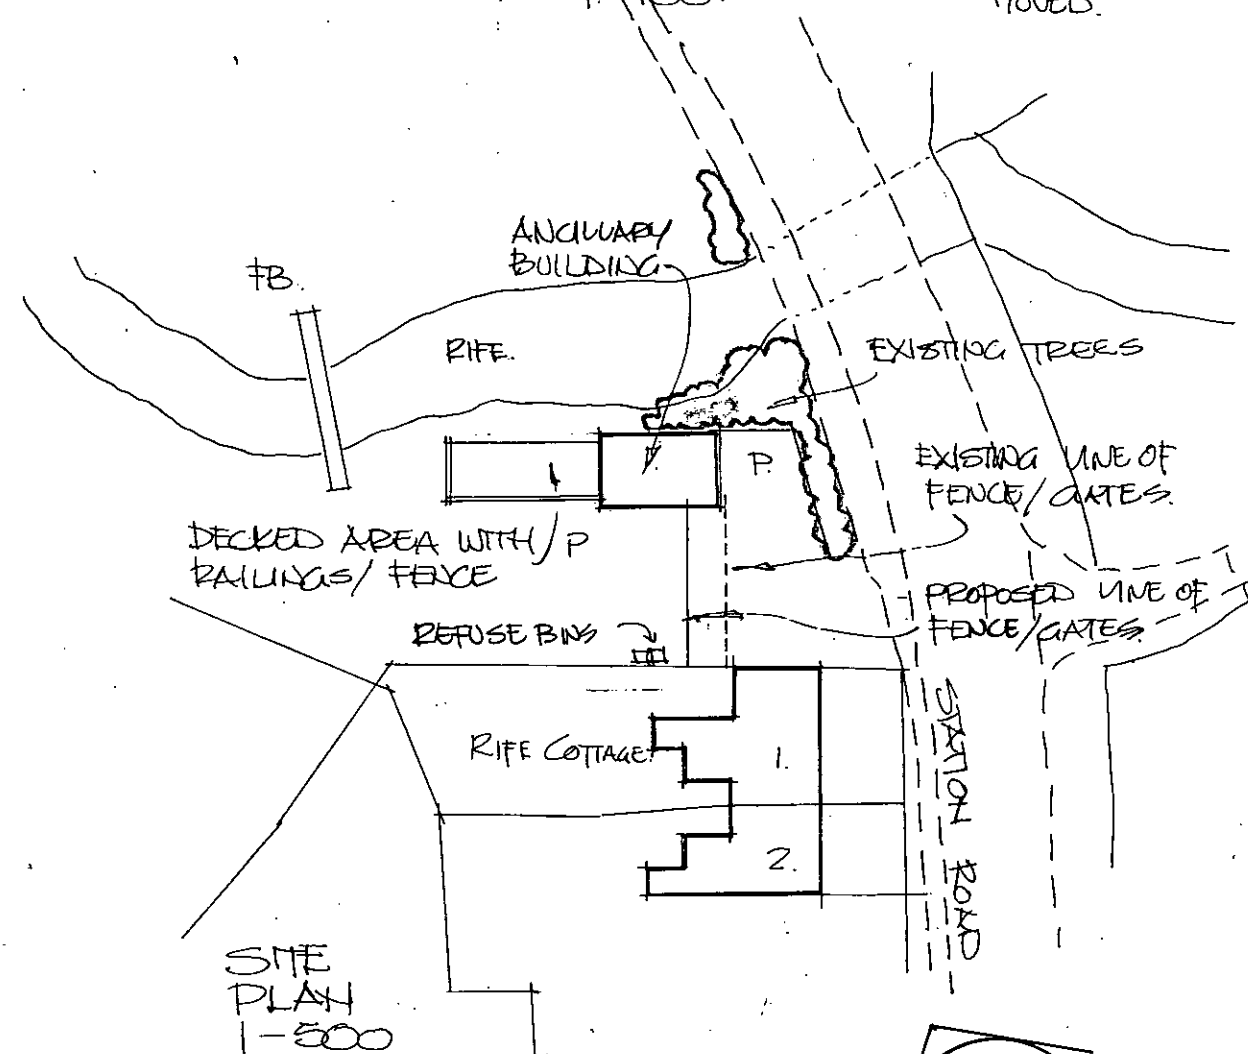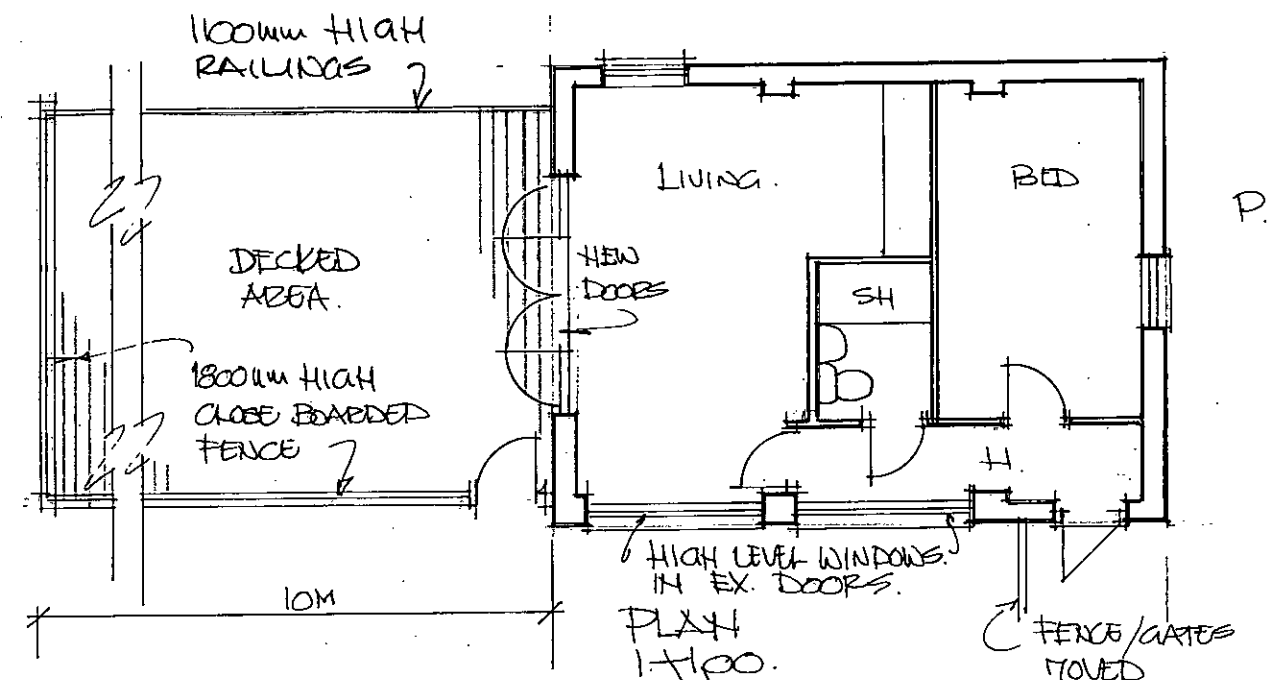

PROPOSED WORKS TO ALLOW EXISTING
ANCILLARY BUILDING TO BE USED AS A TOURIST UNIT
RIFE COTTAGE, 1 STATION ROAD, FORD.

SEPT '16
DRG 2A