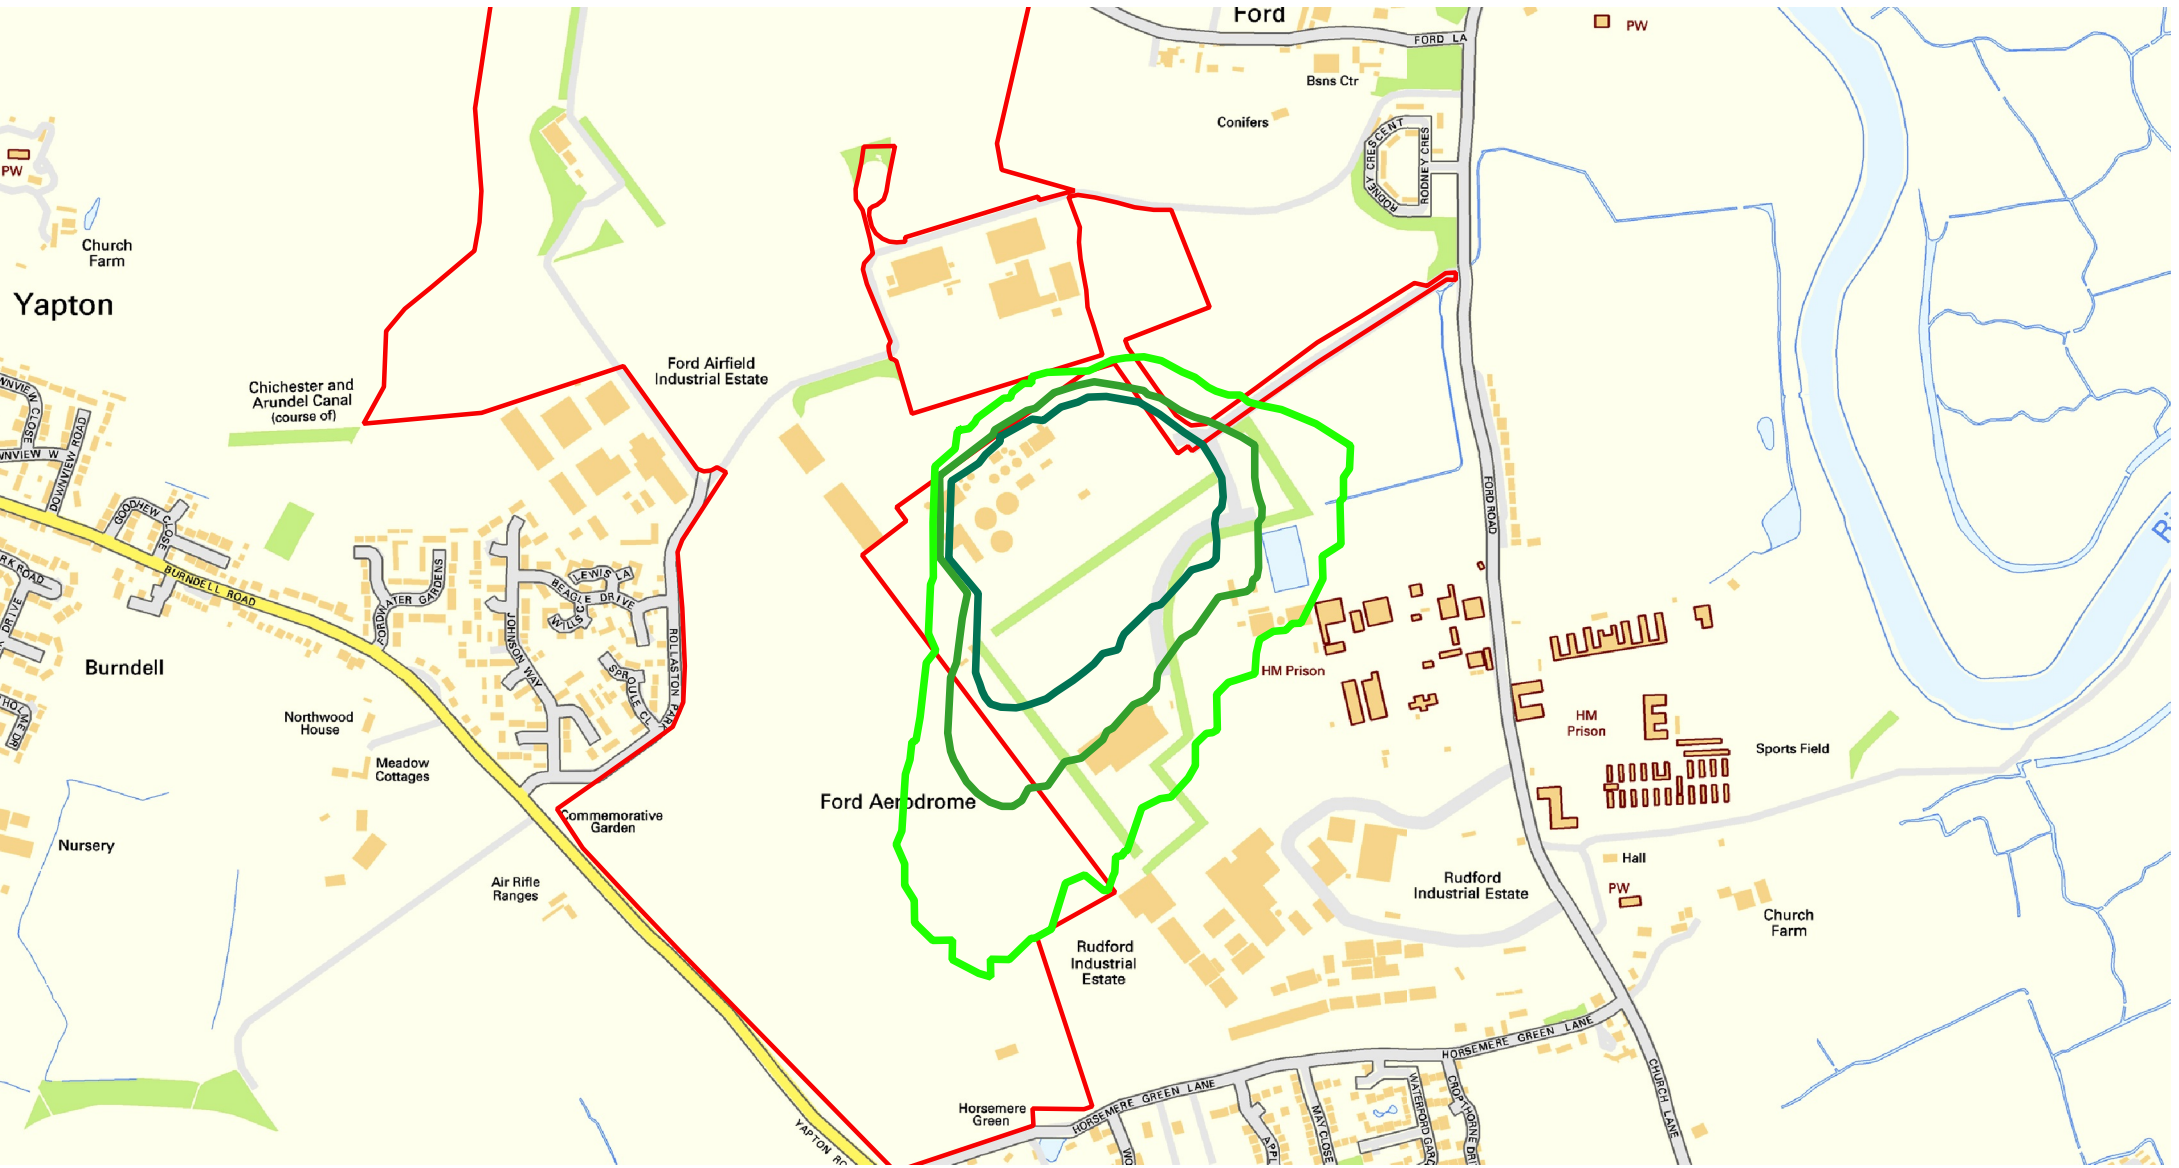


Legend

-  Site Boundary
-  1.50µg/m³ Contour (Maximum)
-  3.00µg/m³ Contour (Maximum)
-  5.00µg/m³ Contour (Maximum)