



## FIGURES

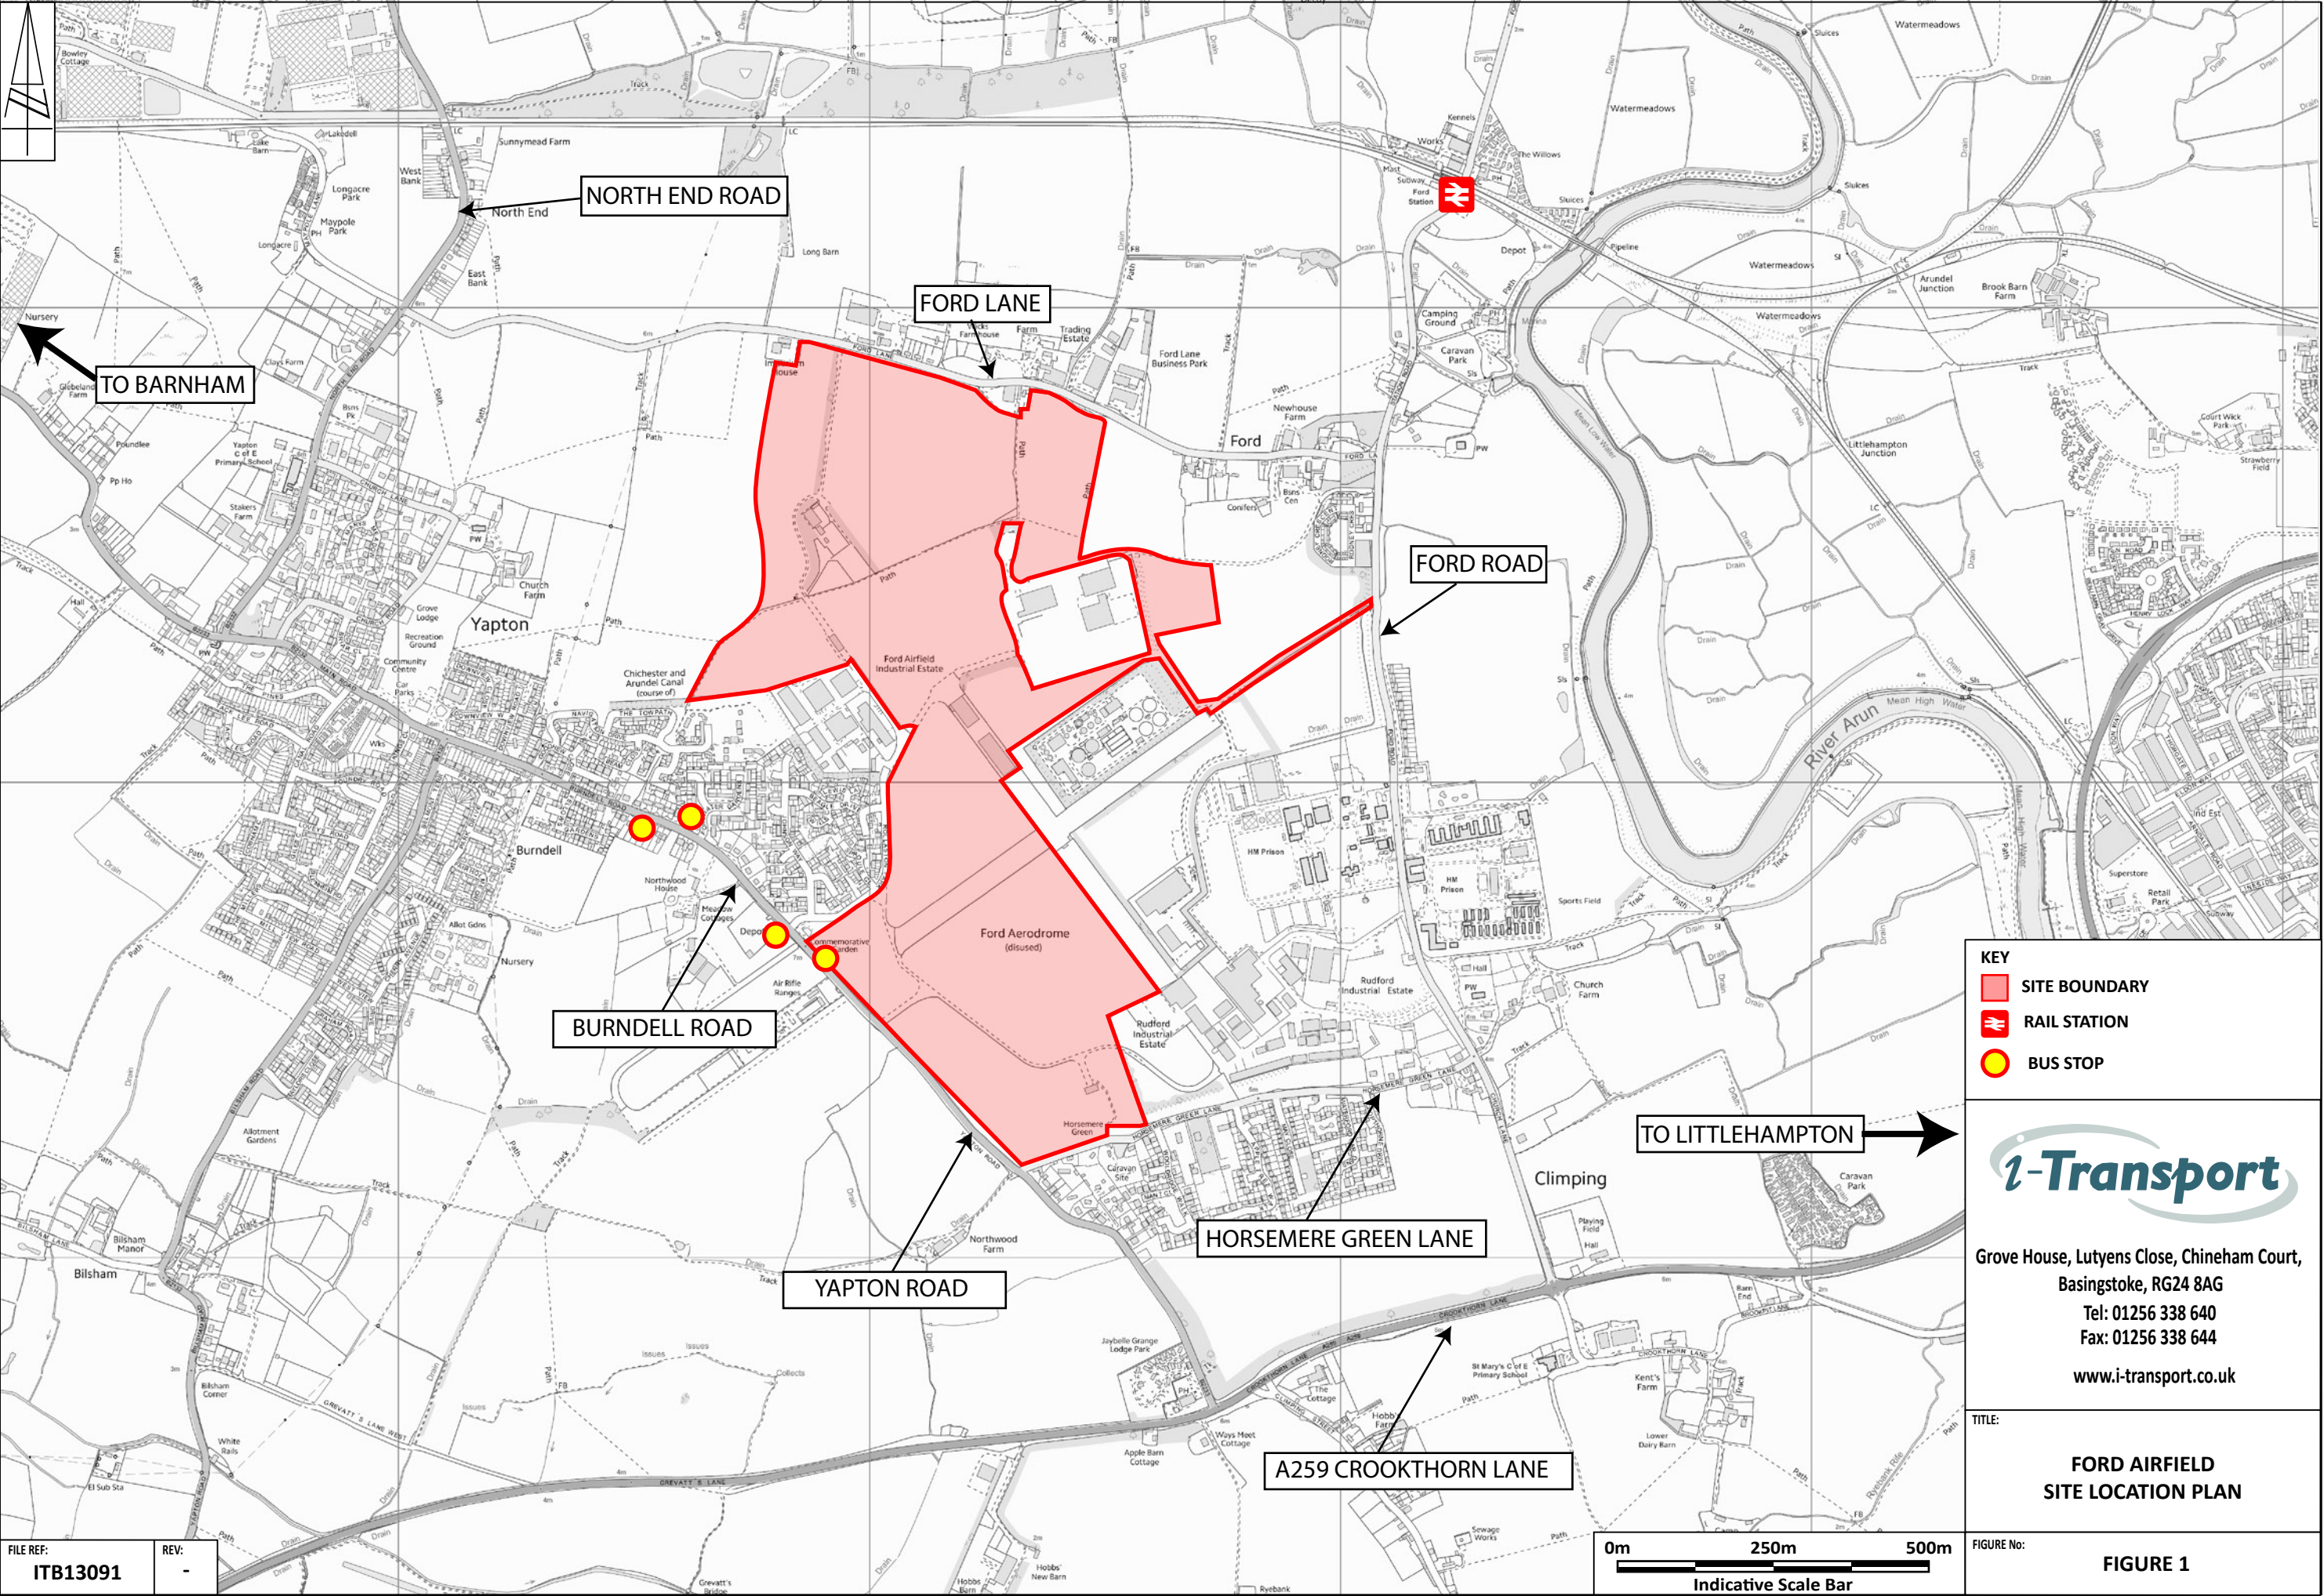

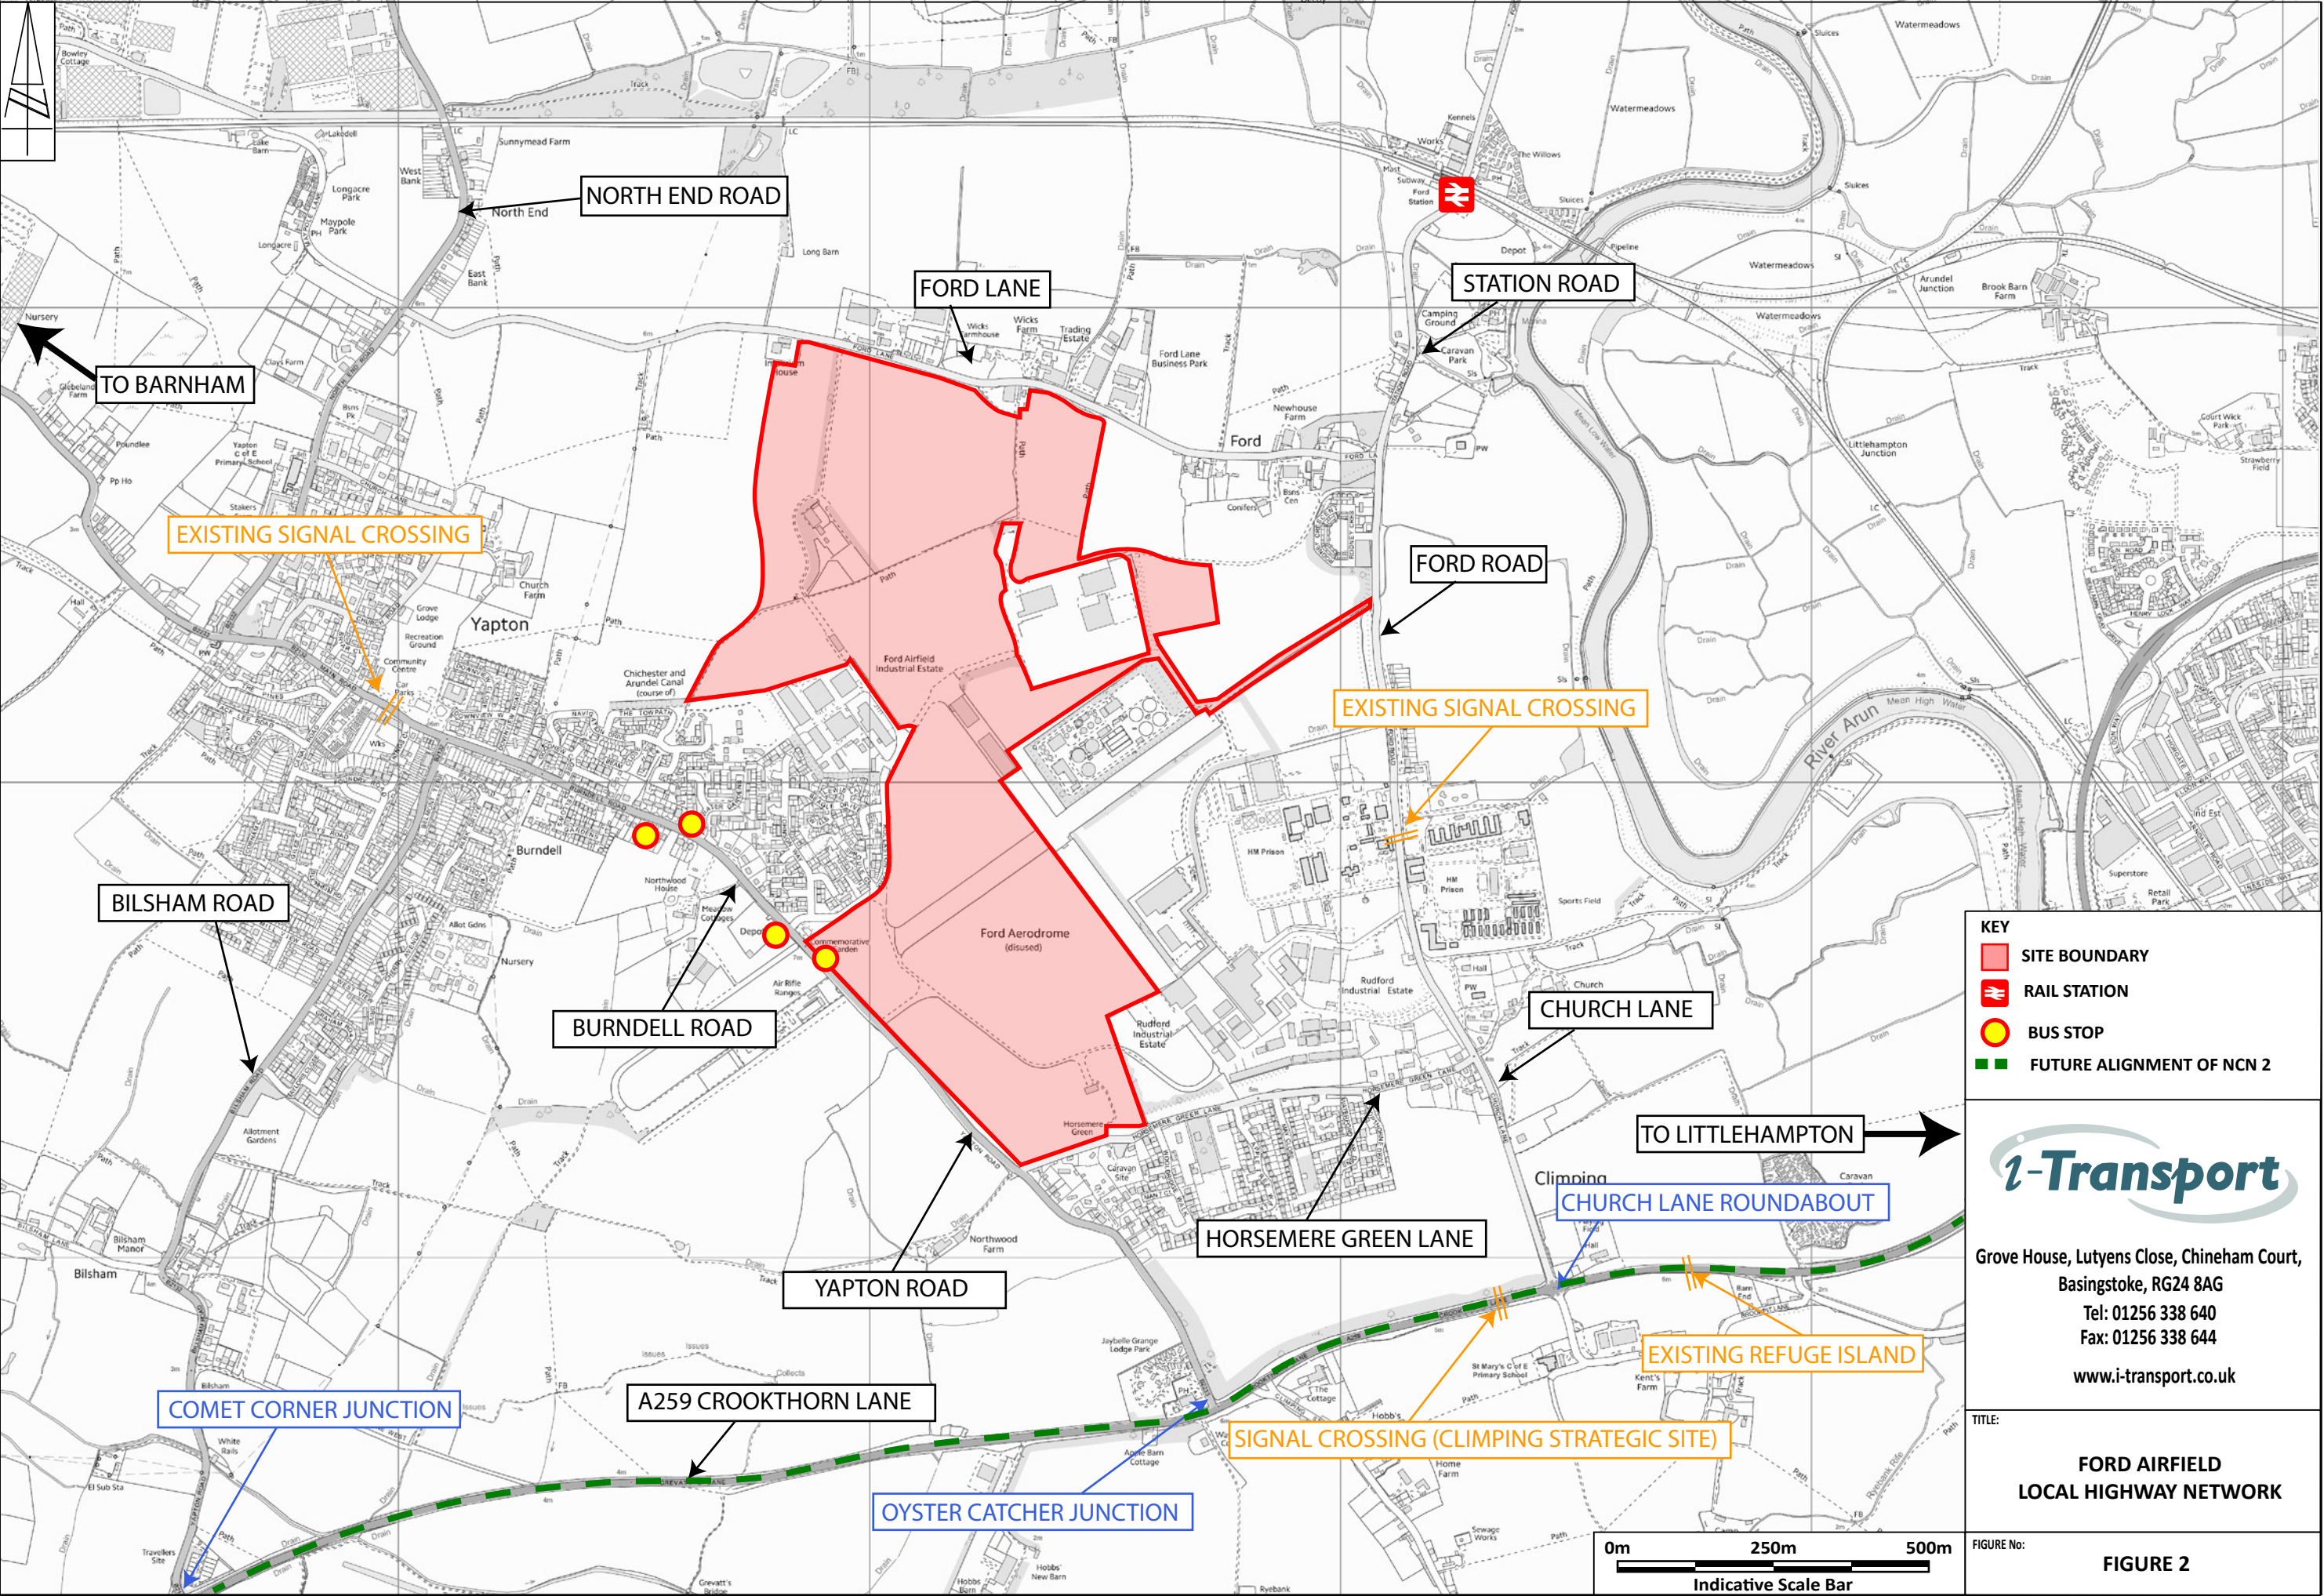

- KEY**
- SITE BOUNDARY
  - RAIL


 RAIL STATION
  - BUS STOP
  - FUTURE ALIGNMENT OF NCN 2

**i-Transport**

Grove House, Lutyens Close, Chineham Court,  
Basingstoke, RG24 8AG  
Tel: 01256 338 640  
Fax: 01256 338 644  
[www.i-transport.co.uk](http://www.i-transport.co.uk)

TITLE:  
**FORD AIRFIELD  
LOCAL HIGHWAY NETWORK**

FIGURE No: **FIGURE 2**

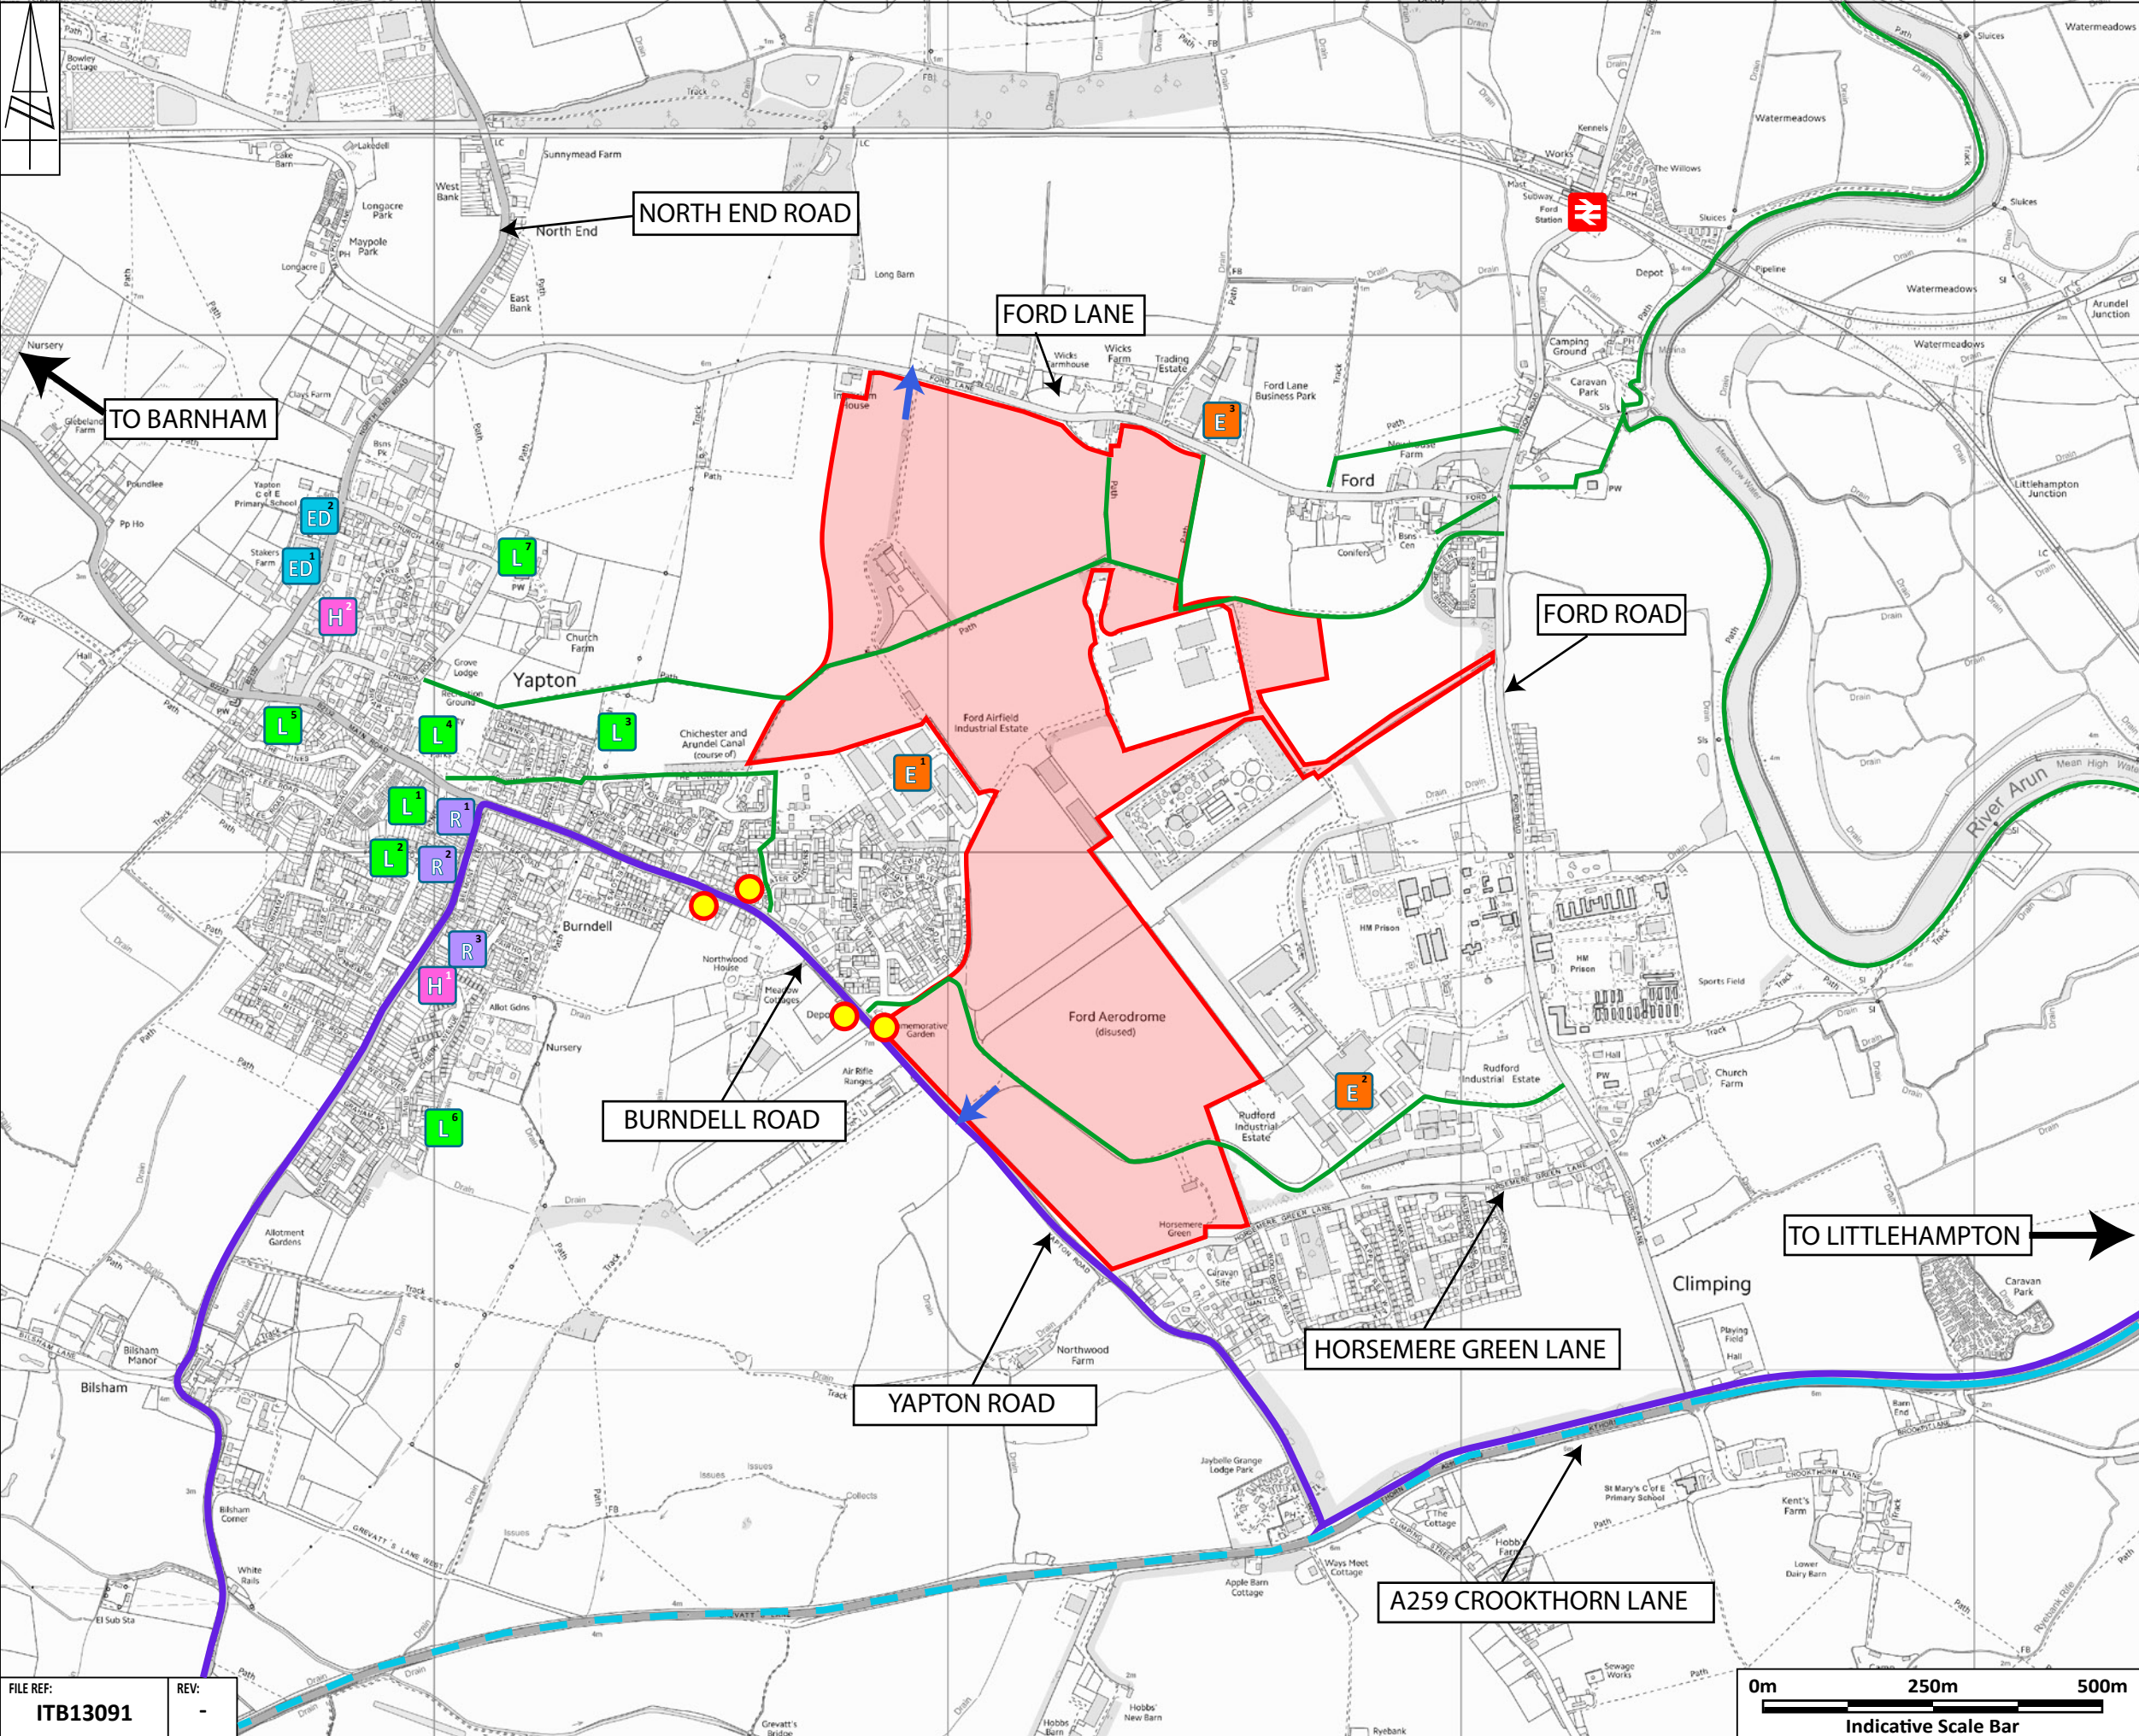

- KEY**
- SITE BOUNDARY
  - RAIL STATION
  - BUS STOP
- LEISURE**
- <sup>1</sup> YAPTON TAKEAWAY
  - <sup>2</sup> SILHOUETTE HAIR SALON
  - <sup>3</sup> YAPTON RECREATION GROUND
  - <sup>4</sup> VILLAGE HALL
  - <sup>5</sup> YAPTON FREE CHURCH
  - <sup>6</sup> ALLOTMENTS
  - <sup>7</sup> ST MARYS C OF E CHURCH
- EMPLOYMENT**
- <sup>1</sup> RUDFIELD INDUSTRIAL ESTATE
  - <sup>2</sup> FORD AIRFIELD INDUSTRIAL ESTATE
  - <sup>3</sup> FORD LANE INDUSTRIAL ESTATE
- RETAIL**
- <sup>1</sup> YAPTON CO-OP (INC. PO)
  - <sup>2</sup> MERRY MEATS BUTCHERS
  - <sup>3</sup> BLISHAM LOCAL STORE
- EDUCATION**
- <sup>ED1</sup> YAPTON C OF E PRIMARY SCHOOL
  - <sup>ED2</sup> YAPTON COMMUNITY PRE SCHOOL
- HEALTHCARE**
- <sup>H1</sup> AVISFORD MEDICAL GROUP
  - <sup>H2</sup> MEADOWSCROFT SURGERY
- NATIONAL CYCLE ROUTE 2
  - NATIONAL CYCLE ROUTE 2 IMPROVEMENTS
  - ➔ VEHICULAR ACCESS
  - PUBLIC FOOTPATH
  - BUS SERVICE 700



Grove House, Lutyens Close, Chineham Court,  
Basingstoke, RG24 8AG  
Tel: 01256 338 640  
Fax: 01256 338 644  
[www.i-transport.co.uk](http://www.i-transport.co.uk)

TITLE:


**FORD AIRFIELD  
LOCAL FACILITIES PLAN**

FIGURE No:


**FIGURE 5**

FILE REF:  
**ITB13091**

REV:  
**-**

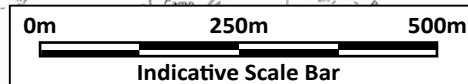

Reproduced from ordnance survey by the permission of the controller of her majestys  
stationary office. Crown copyright. All rights reserved. Licence number 100022432

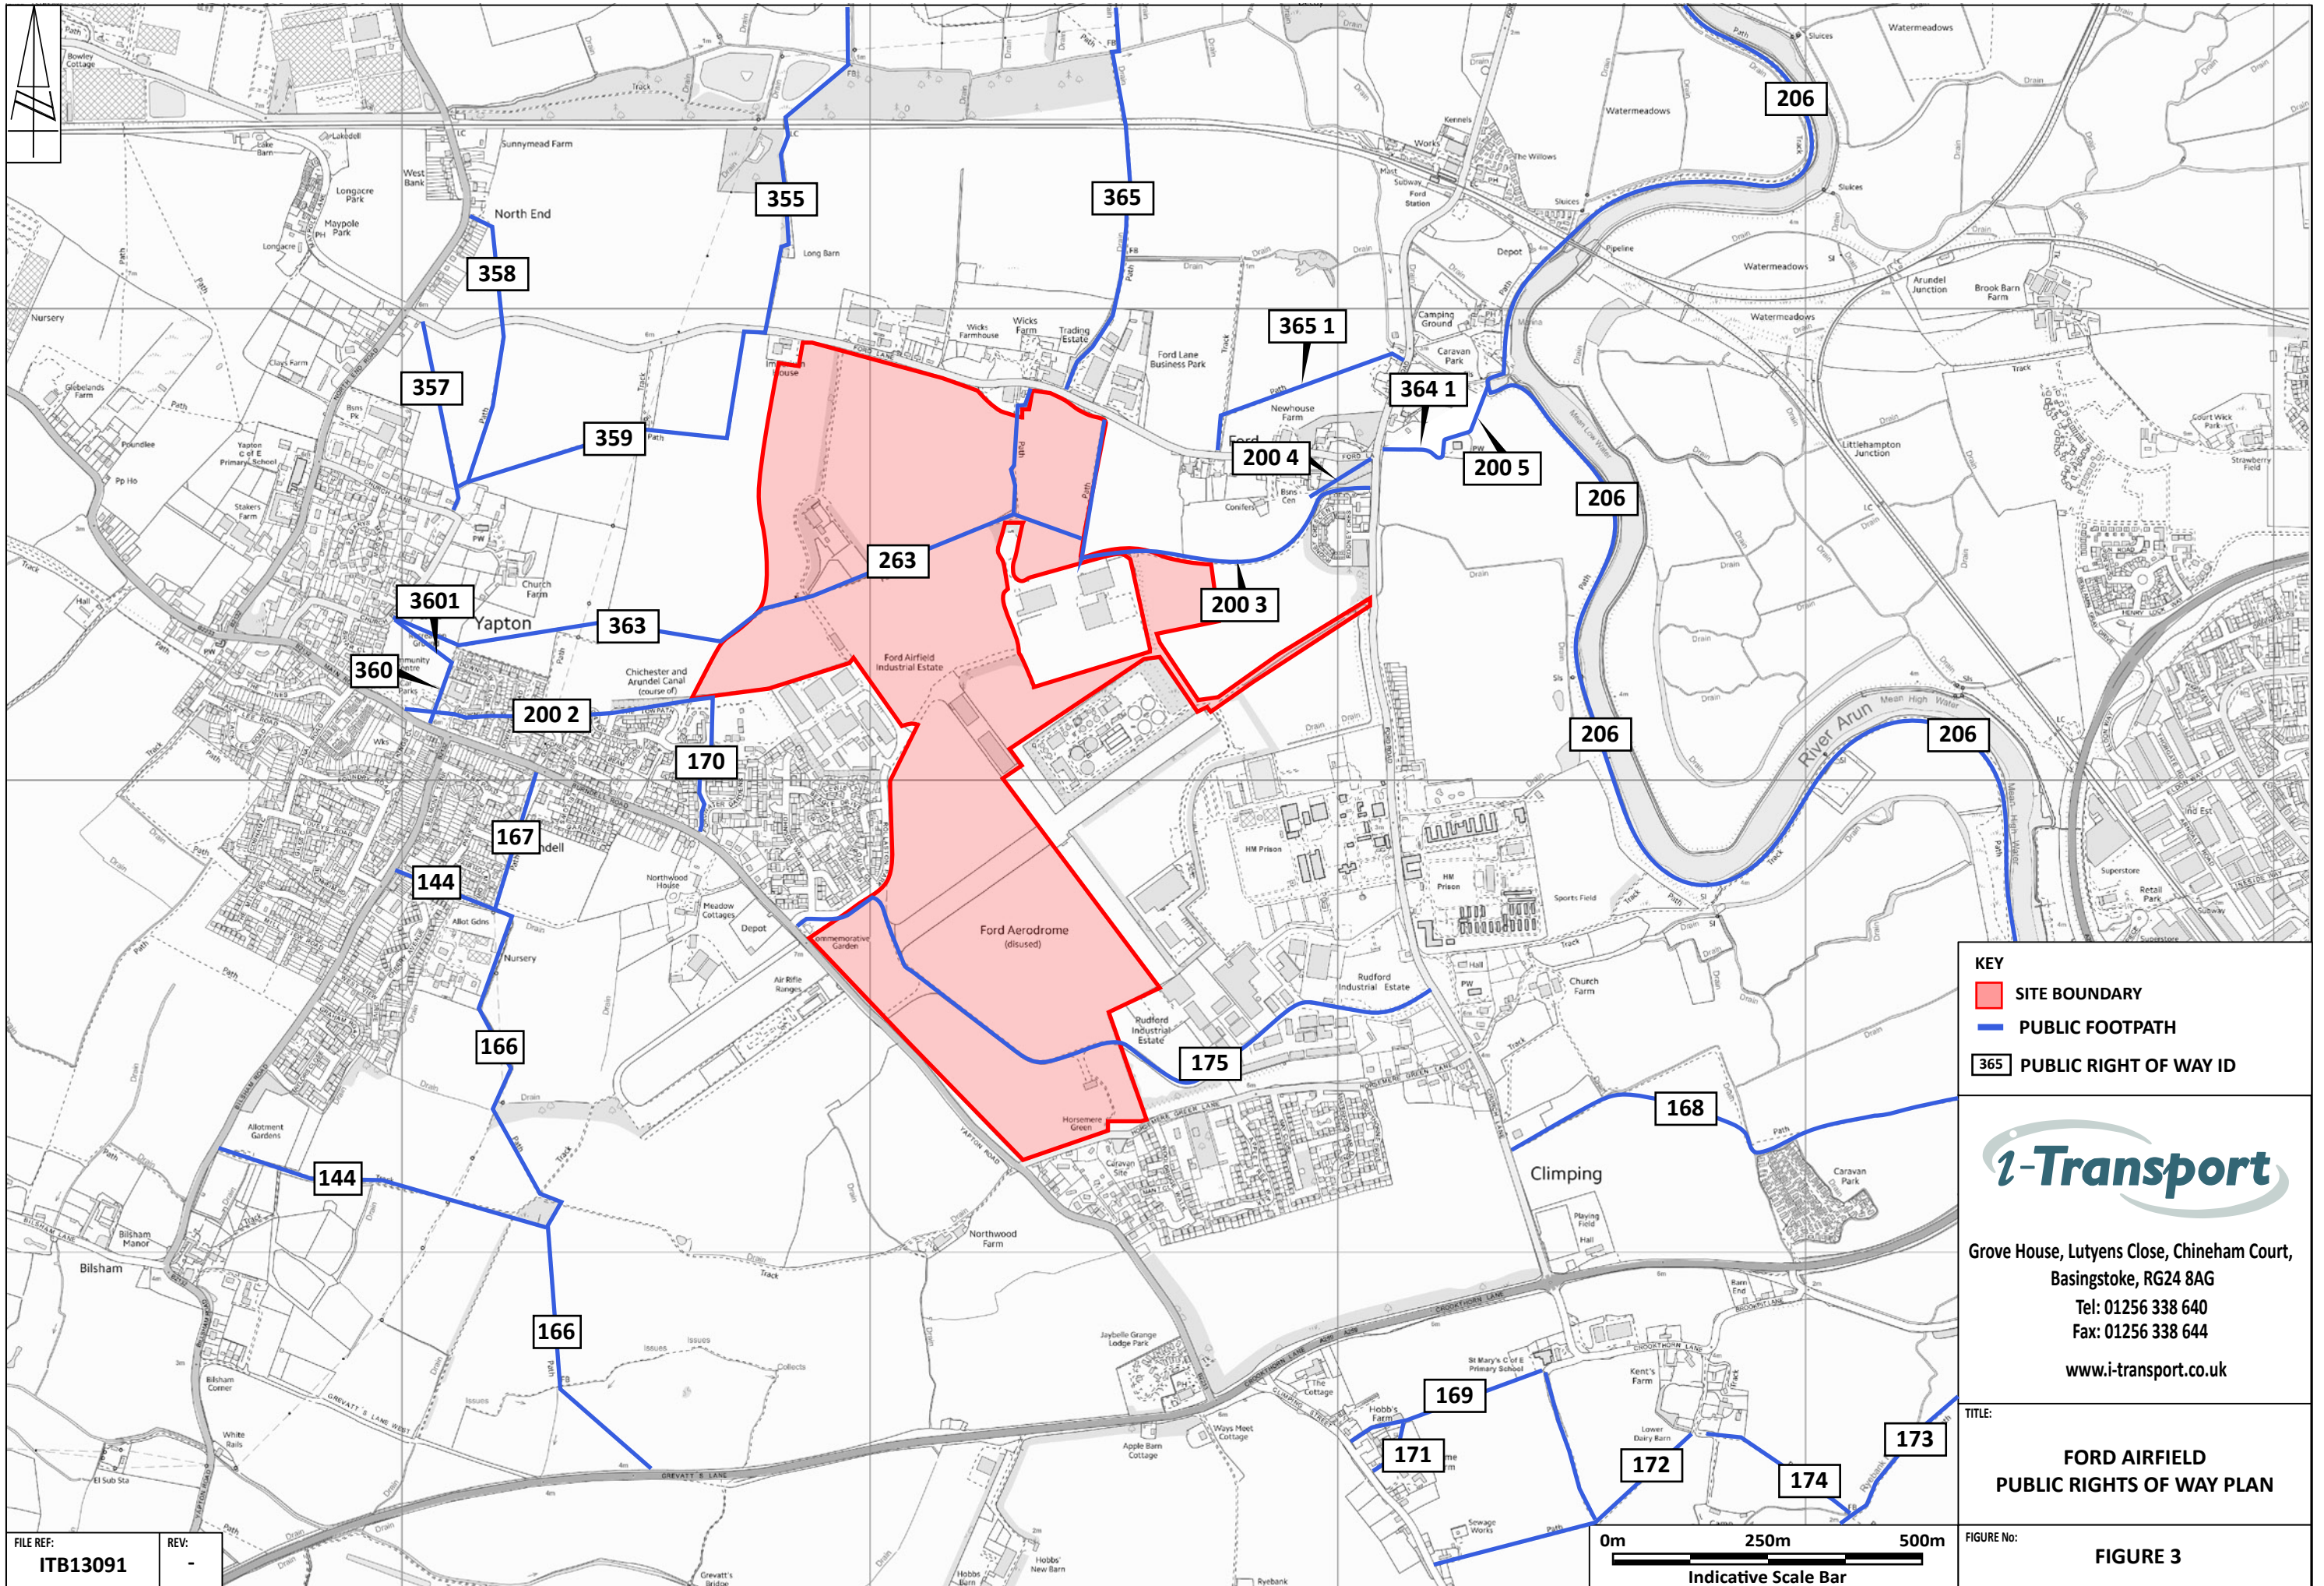

FILE REF: ITB13091  
REV: -

**KEY**

- SITE BOUNDARY
- PUBLIC FOOTPATH
- PUBLIC RIGHT OF WAY ID


**1-Transport**

Grove House, Lutyens Close, Chineham Court,  
Basingstoke, RG24 8AG  
Tel: 01256 338 640  
Fax: 01256 338 644  
[www.i-transport.co.uk](http://www.i-transport.co.uk)



TITLE:  
**FORD AIRFIELD  
PUBLIC RIGHTS OF WAY PLAN**

FIGURE No: **FIGURE 3**

Reproduced from ordnance survey by the permission of the controller of her majestys  
stationary office. Crown copyright. All rights reserved. Licence number 100022432

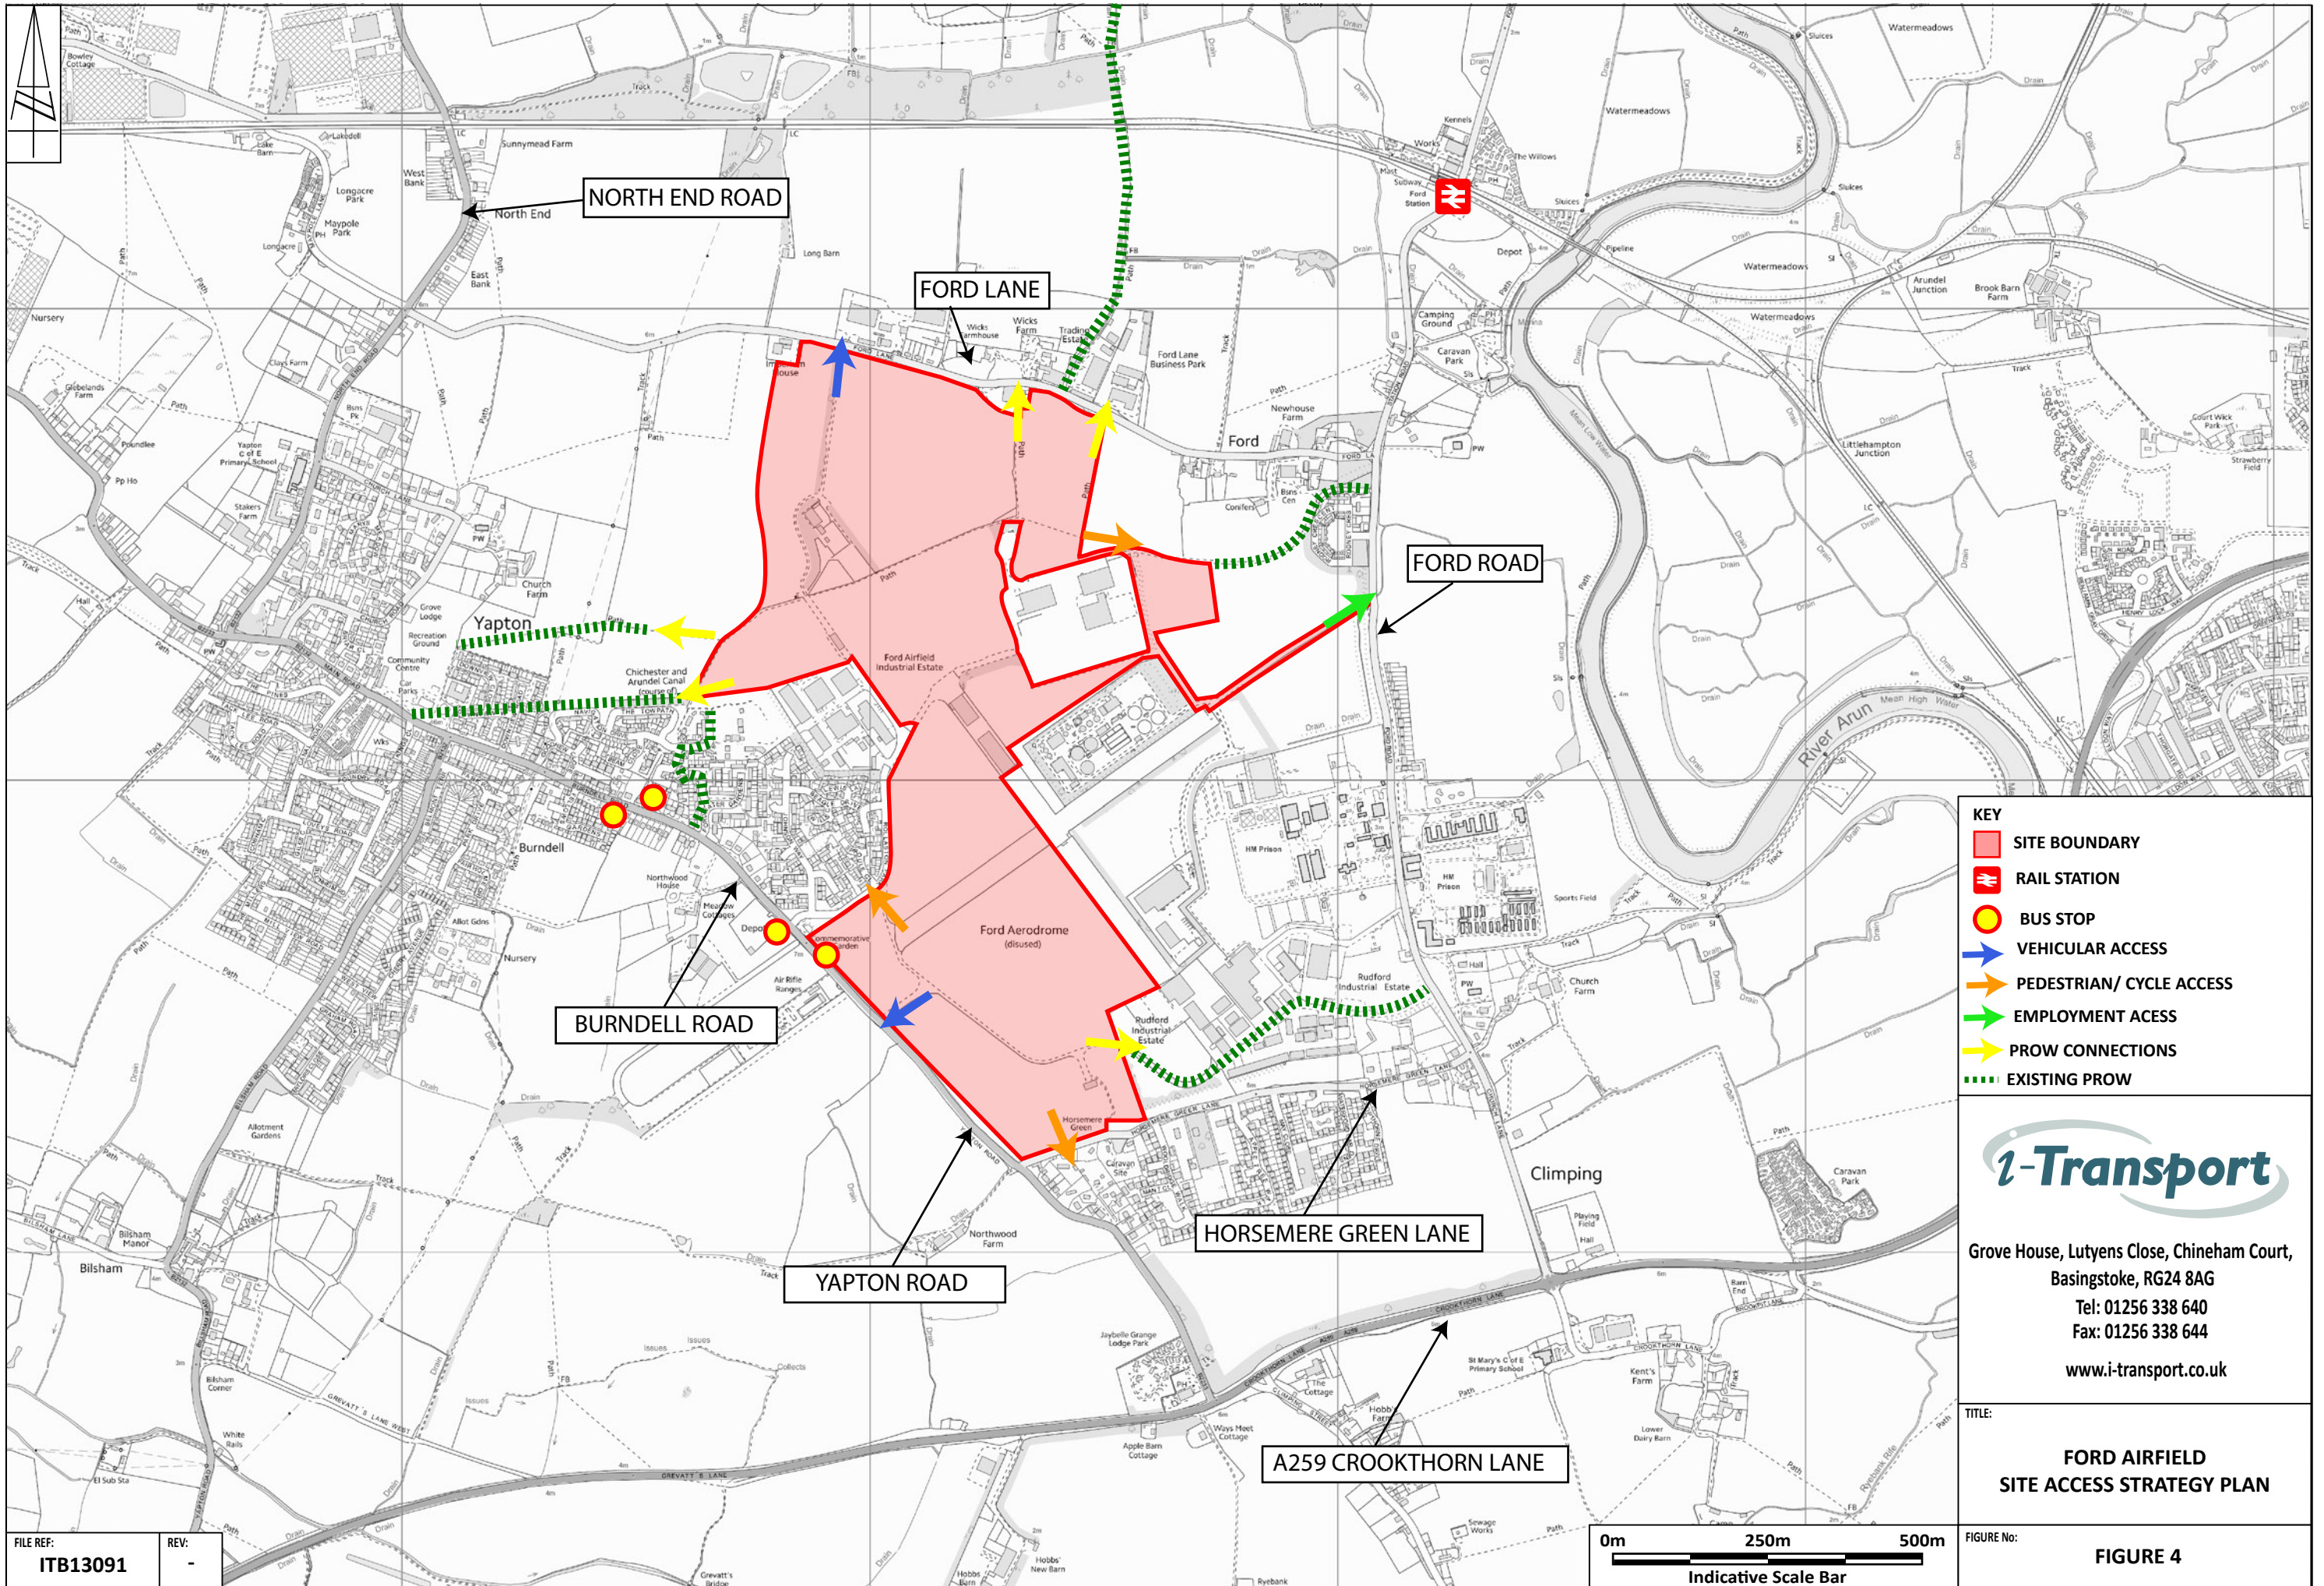

# DRAWINGS

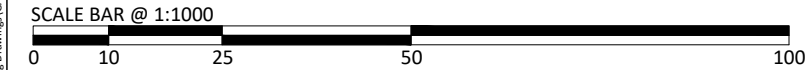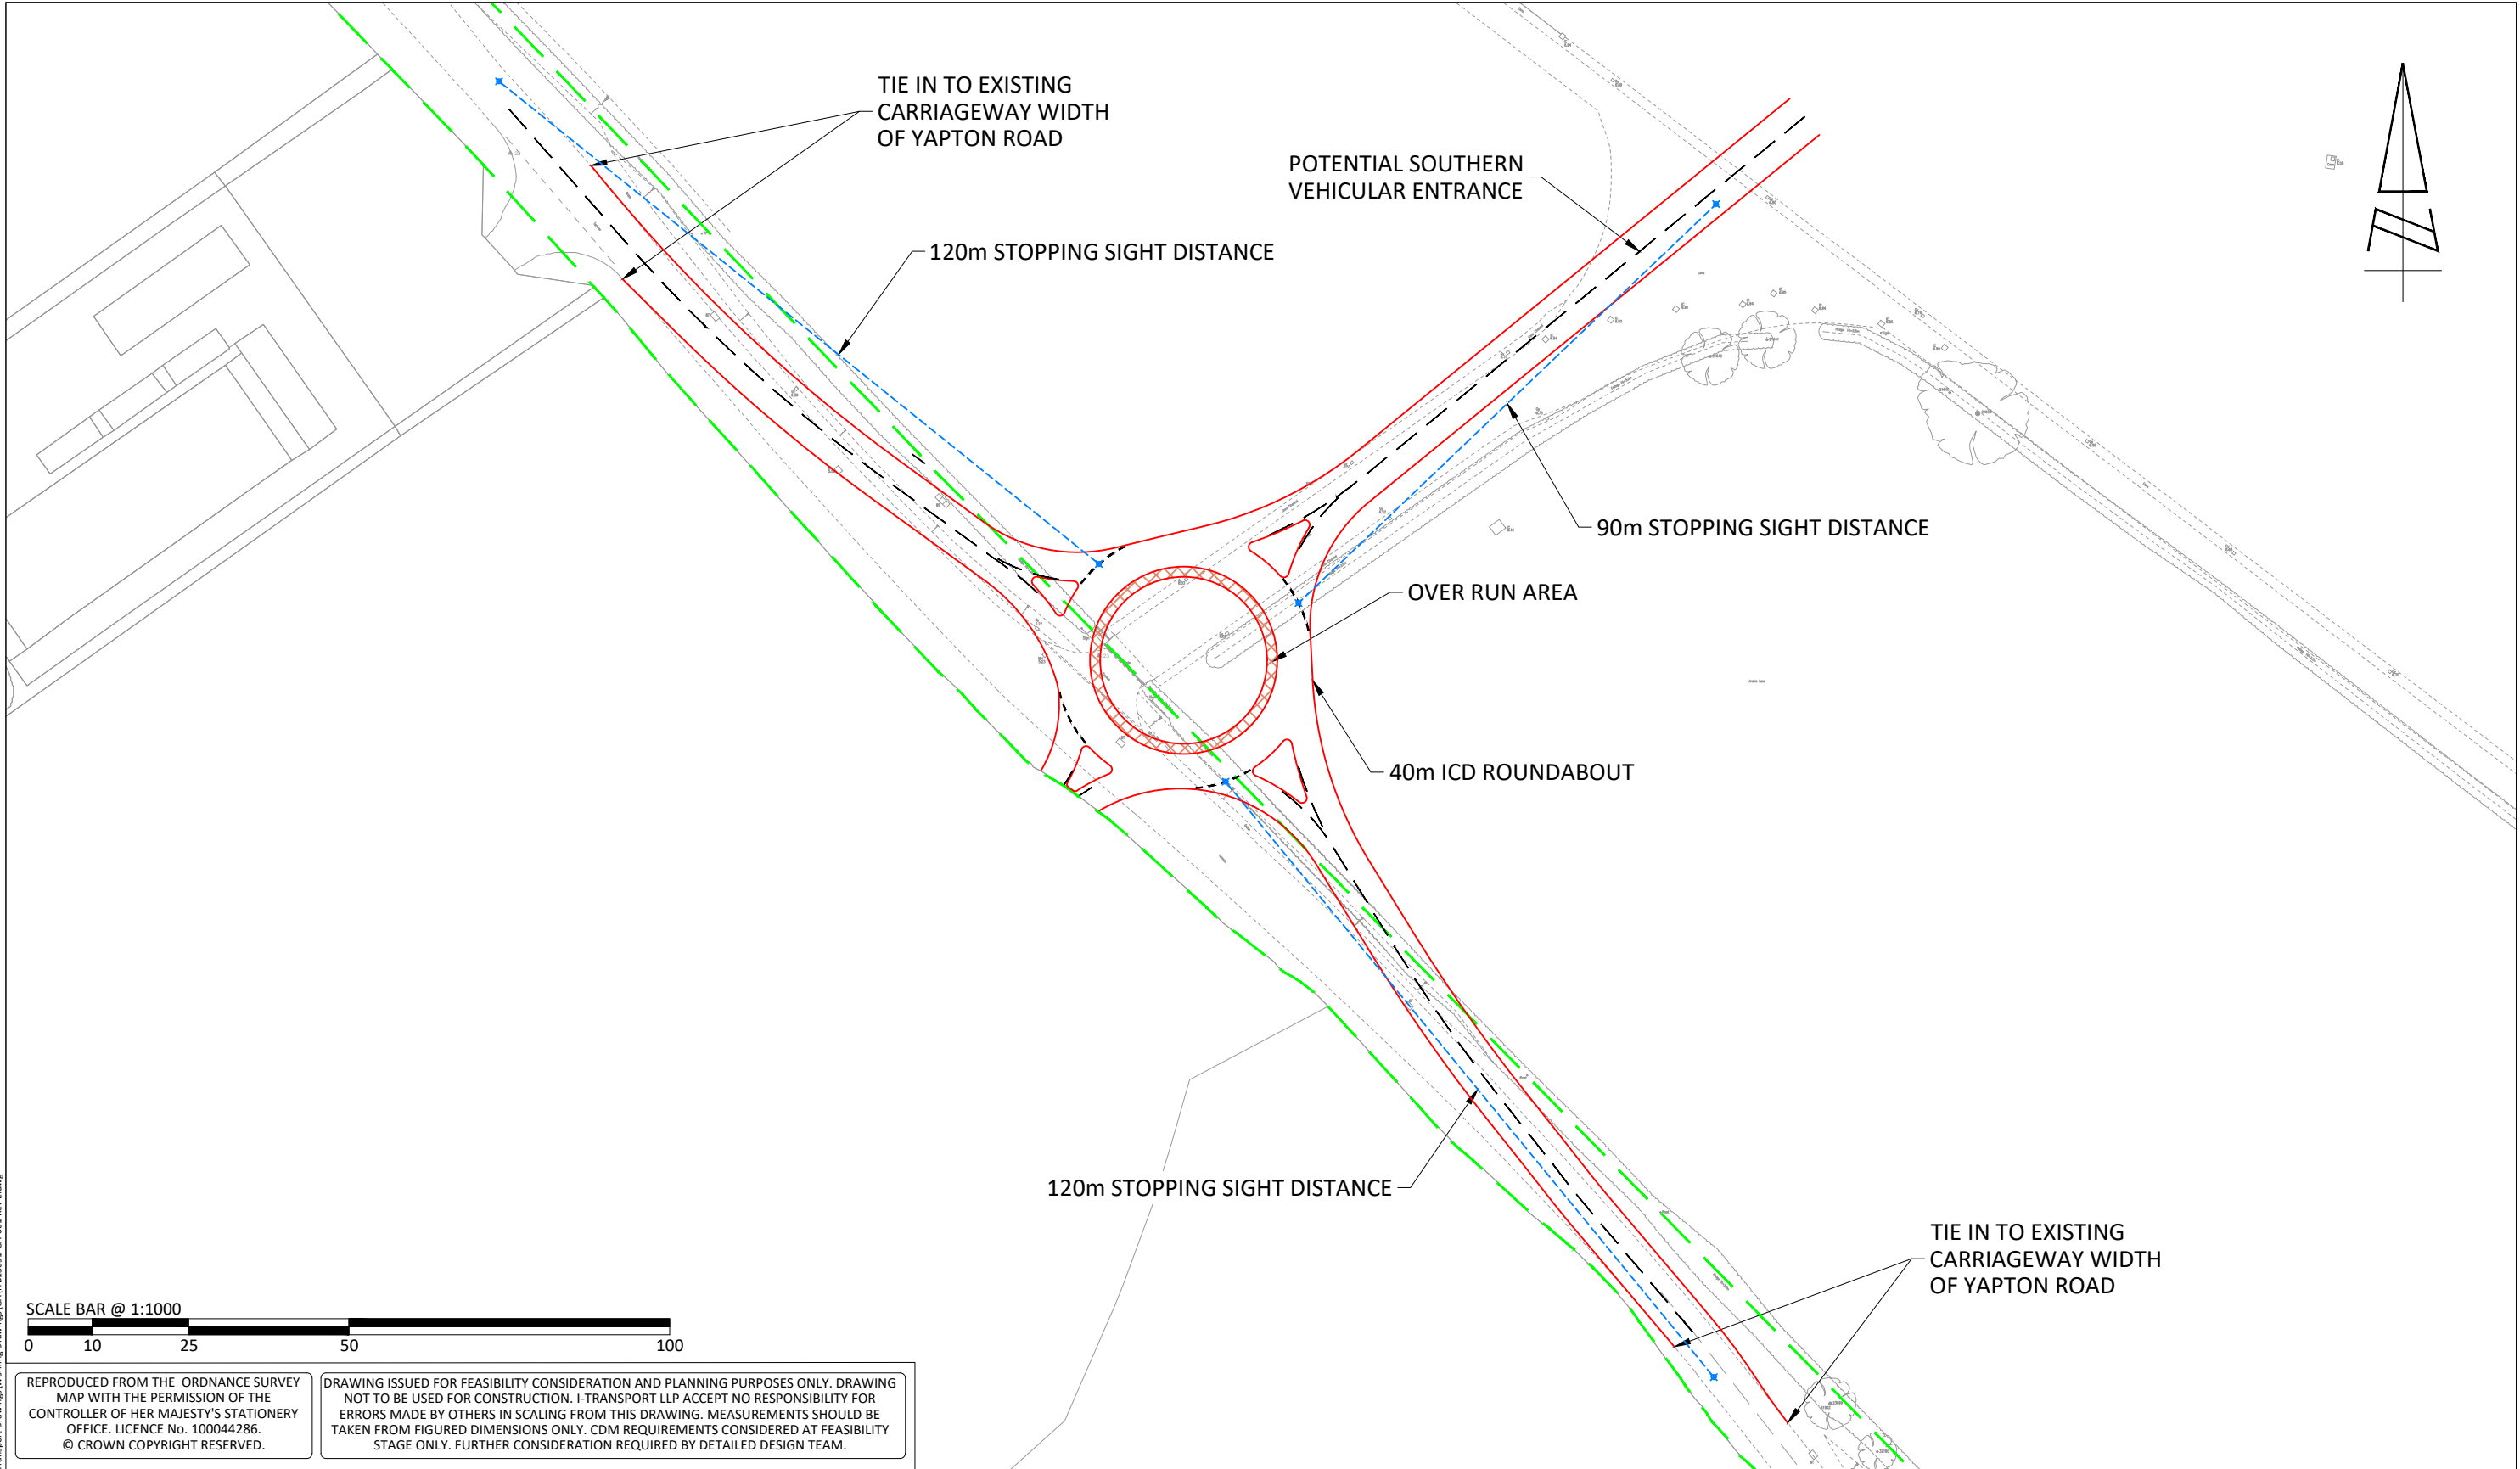


REPRODUCED FROM THE ORDNANCE SURVEY MAP WITH THE PERMISSION OF THE CONTROLLER OF HER MAJESTY'S STATIONERY OFFICE. LICENCE No. 100044286. © CROWN COPYRIGHT RESERVED.


DRAWING ISSUED FOR FEASIBILITY CONSIDERATION AND PLANNING PURPOSES ONLY. DRAWING NOT TO BE USED FOR CONSTRUCTION. I-TRANSPORT LLP ACCEPT NO RESPONSIBILITY FOR ERRORS MADE BY OTHERS IN SCALING FROM THIS DRAWING. MEASUREMENTS SHOULD BE TAKEN FROM FIGURED DIMENSIONS ONLY. CDM REQUIREMENTS CONSIDERED AT FEASIBILITY STAGE ONLY. FURTHER CONSIDERATION REQUIRED BY DETAILED DESIGN TEAM.

|   |   |          |    |                         |    |    |                                                                   |  |                                 |                |                   |
|---|---|----------|----|-------------------------|----|----|-------------------------------------------------------------------|--|---------------------------------|----------------|-------------------|
| <div><p>Grove House, Lutyens Close, Chineham<br/>Basingstoke, Hampshire, RG24 8AG</p><p><a href="http://www.i-transport.co.uk">www.i-transport.co.uk</a></p></div> | E | 10.09.19 | SH | ROUNDBABOUT ICD REVISED | DS | DS | TITLE:<br>POTENTIAL SOUTHERN VEHICULAR ACCESS<br>FROM YAPTON ROAD |  | SCALE @ A3:<br>1:1000           | CHECKED:<br>DS | APPROVED:<br>BH   |
|   |   |          |    |                         |    |    | PROJECT:<br>FORD AIRFIELD, WEST SUSSEX                            |  | FILE REF:<br>ITB13091           | DRAWN:<br>PH   | DATE:<br>29.03.18 |
|   |   |          |    |                         |    |    | CLIENT:<br>REDROW HOMES LIMITED &<br>WATES DEVELOPMENTS LIMITED   |  | DRAWING No:<br>ITB13091-GA -001 |                |                   |
|   |   |          |    |                         |    |    | STATUS:<br>FOR INFORMATION                                        |  | PROJECT No:<br>ITB13091         | REV:<br>E      |                   |

T:\Projects\13000Series\130911TB Ford Airfield\Tech\Acad\Transport Drawings\Working Drawings\GA\ITB13091-GA-001 Rev F.dwg

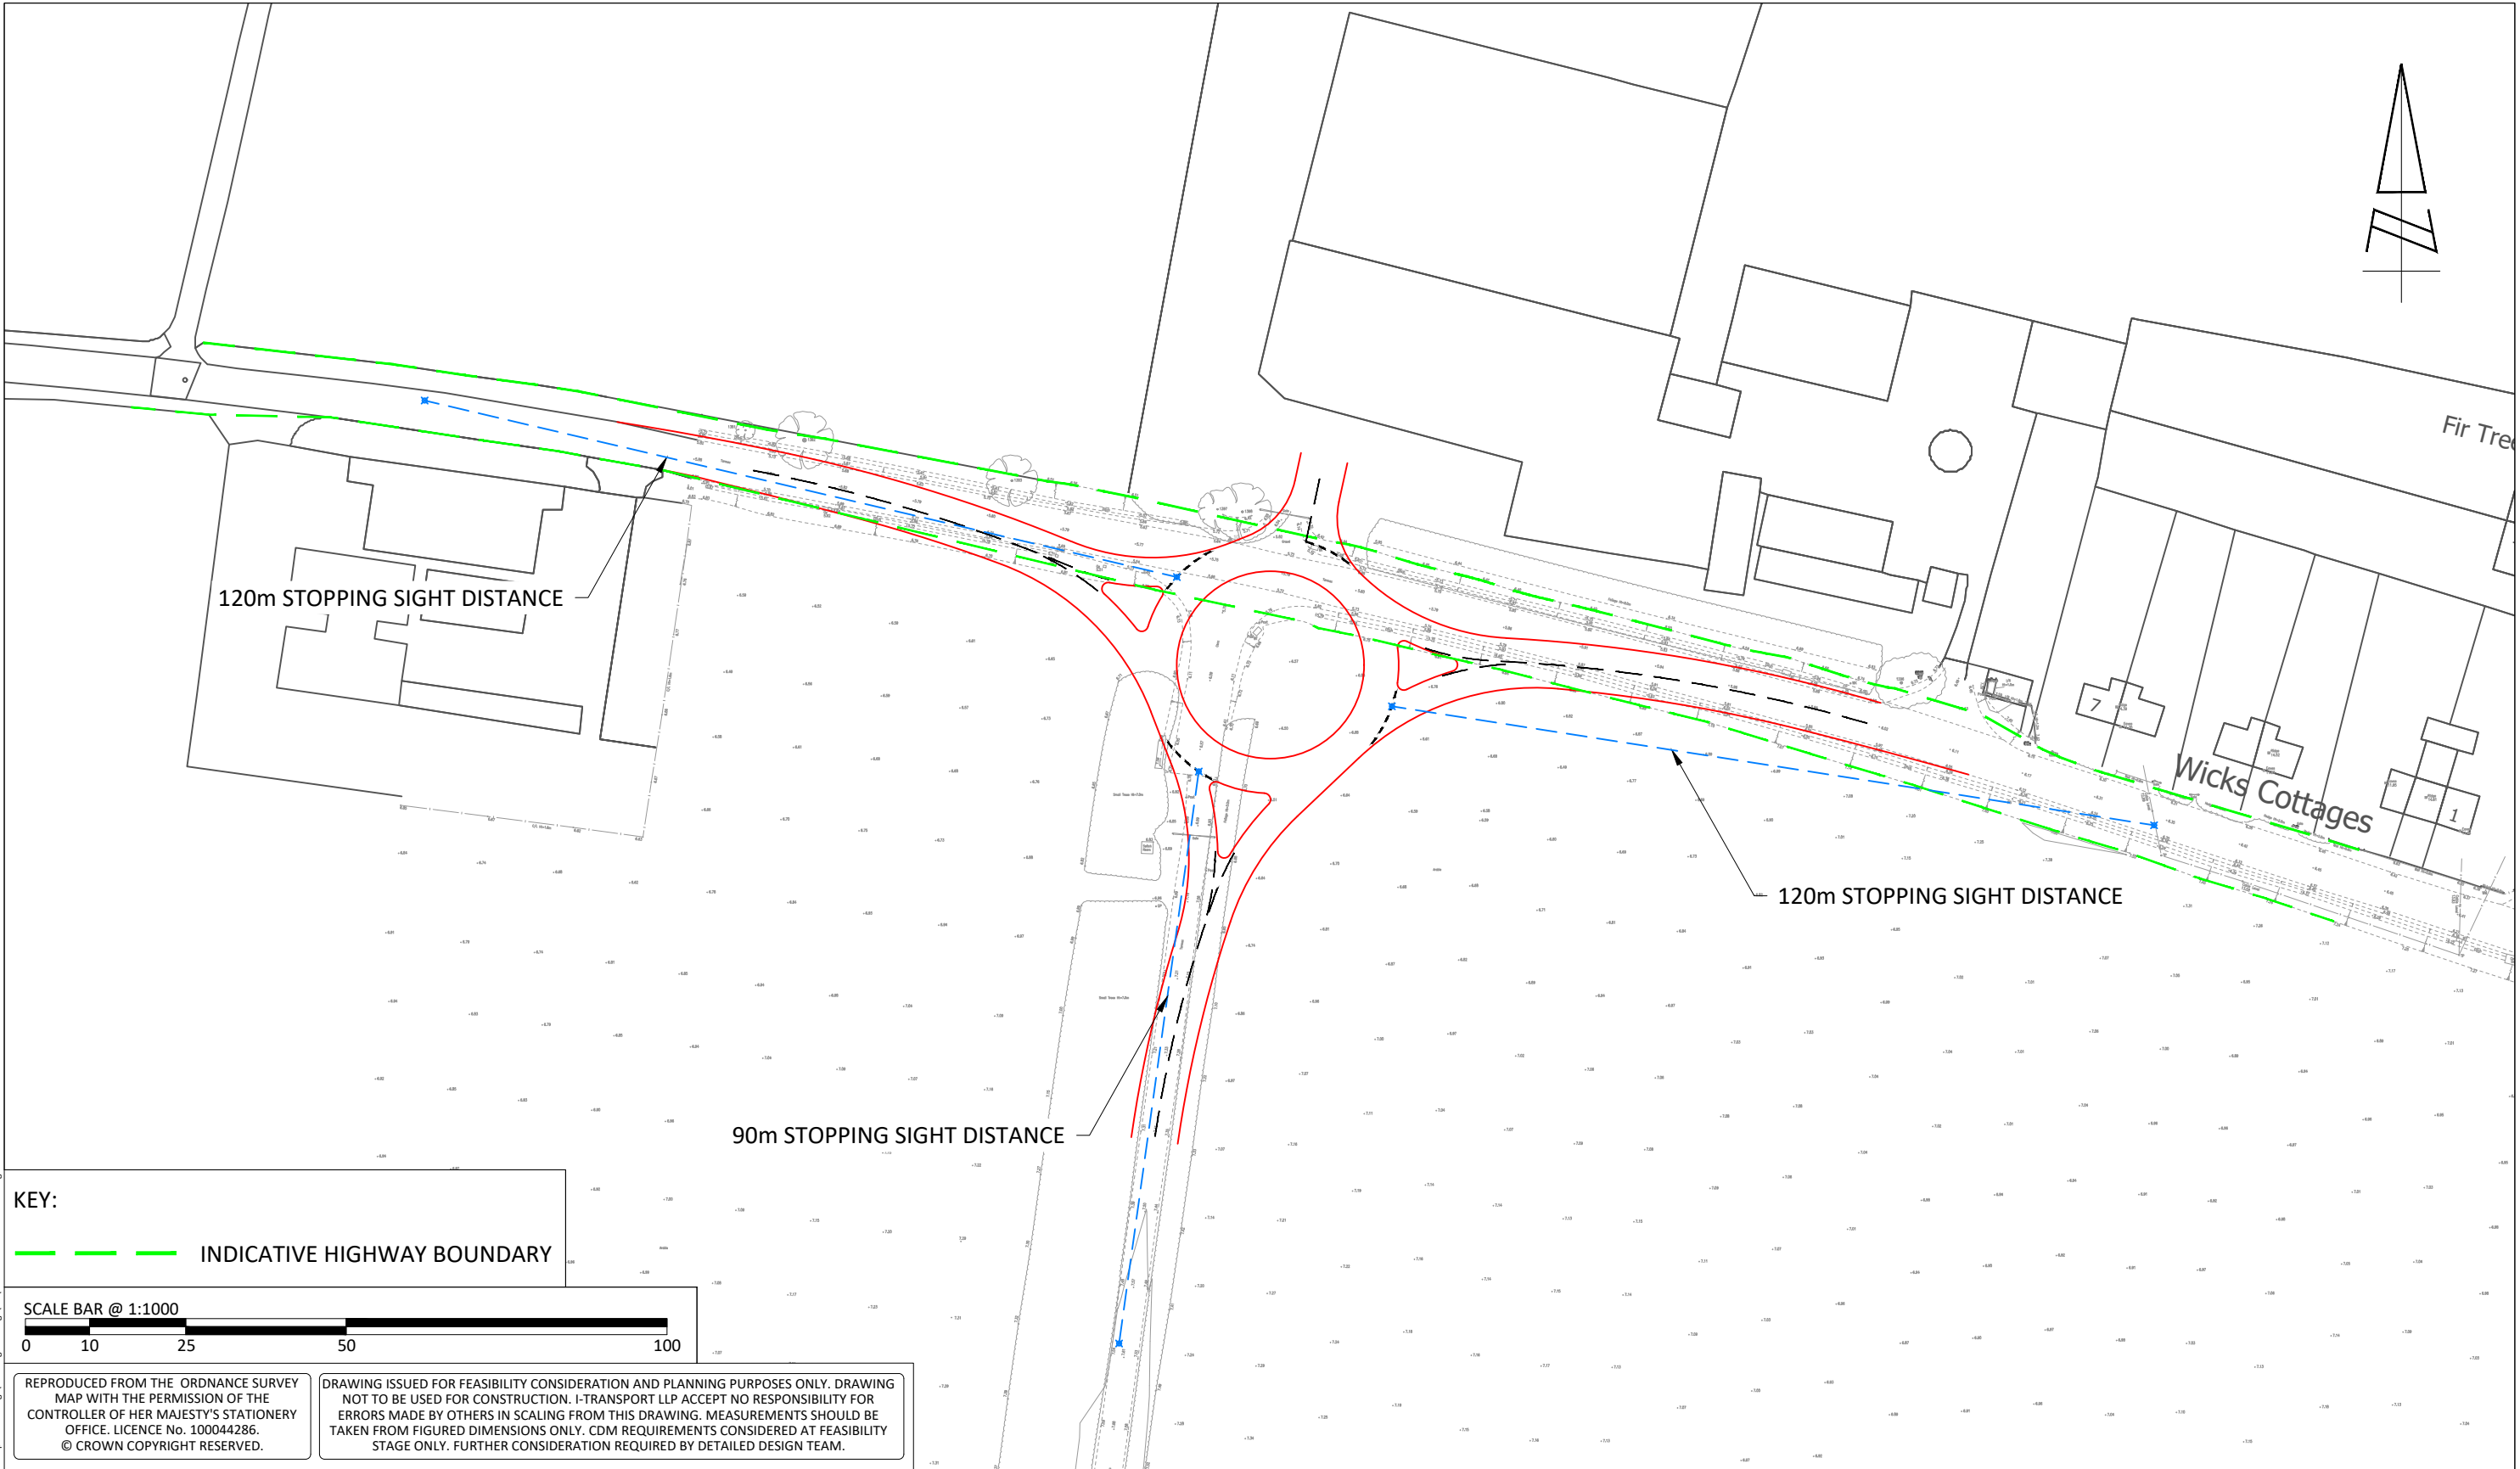


KEY:  
INDICATIVE HIGHWAY BOUNDARY

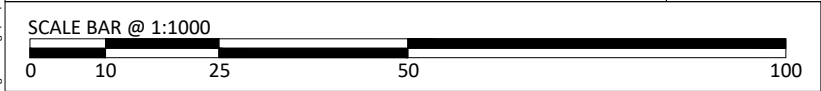

REPRODUCED FROM THE ORDNANCE SURVEY MAP WITH THE PERMISSION OF THE CONTROLLER OF HER MAJESTY'S STATIONERY OFFICE. LICENCE No. 100044286. © CROWN COPYRIGHT RESERVED.

DRAWING ISSUED FOR FEASIBILITY CONSIDERATION AND PLANNING PURPOSES ONLY. DRAWING NOT TO BE USED FOR CONSTRUCTION. I-TRANSPORT LLP ACCEPT NO RESPONSIBILITY FOR ERRORS MADE BY OTHERS IN SCALING FROM THIS DRAWING. MEASUREMENTS SHOULD BE TAKEN FROM FIGURED DIMENSIONS ONLY. CDM REQUIREMENTS CONSIDERED AT FEASIBILITY STAGE ONLY. FURTHER CONSIDERATION REQUIRED BY DETAILED DESIGN TEAM.

|   |  |  |  |  |  |                                                                        |  |  |                                |                |                   |
|---|--|--|--|--|--|------------------------------------------------------------------------|--|--|--------------------------------|----------------|-------------------|
| <div></div> <div>Grove House, Lutyens Close, Chineham<br/>Basingstoke, Hampshire, RG24 8AG</div> <div>www.i-transport.co.uk</div> <div>Tel: 01256 338640<br/>Fax: 01256 338644</div>                                                              |  |  |  |  |  | TITLE:<br>POTENTIAL SITE ACCESS ARRANGEMENT - 3 ARM 40m ICD ROUNDABOUT |  |  | SCALE @ A3:<br>1:1000          | CHECKED:<br>DS | APPROVED:<br>DS   |
|   |  |  |  |  |  | PROJECT:<br>FORD AIRFIELD                                              |  |  | FILE REF:<br>ITB13091          | DRAWN:<br>SH   | DATE:<br>15.06.18 |
|   |  |  |  |  |  | CLIENT:<br>REDROW HOMES LIMITED &<br>WATES DEVELOPMENT LIMITED         |  |  | DRAWING No:<br>ITB13091-GA-004 |                |                   |
|   |  |  |  |  |  |                                                                        |  |  | PROJECT No:<br>ITB13091        | REV:<br>A      |                   |
| <div><div>A</div><div>08.11.18</div><div>SH</div><div>MINOR AMENDMENTS</div><div>DS</div><div>DS</div></div> <div><div>REV</div><div>DATE</div><div>BY</div><div>DESCRIPTION</div><div>CHK</div><div>APD</div></div> <div>STATUS:<br/>DRAFT</div> |  |  |  |  |  |                                                                        |  |  |                                |                |                   |

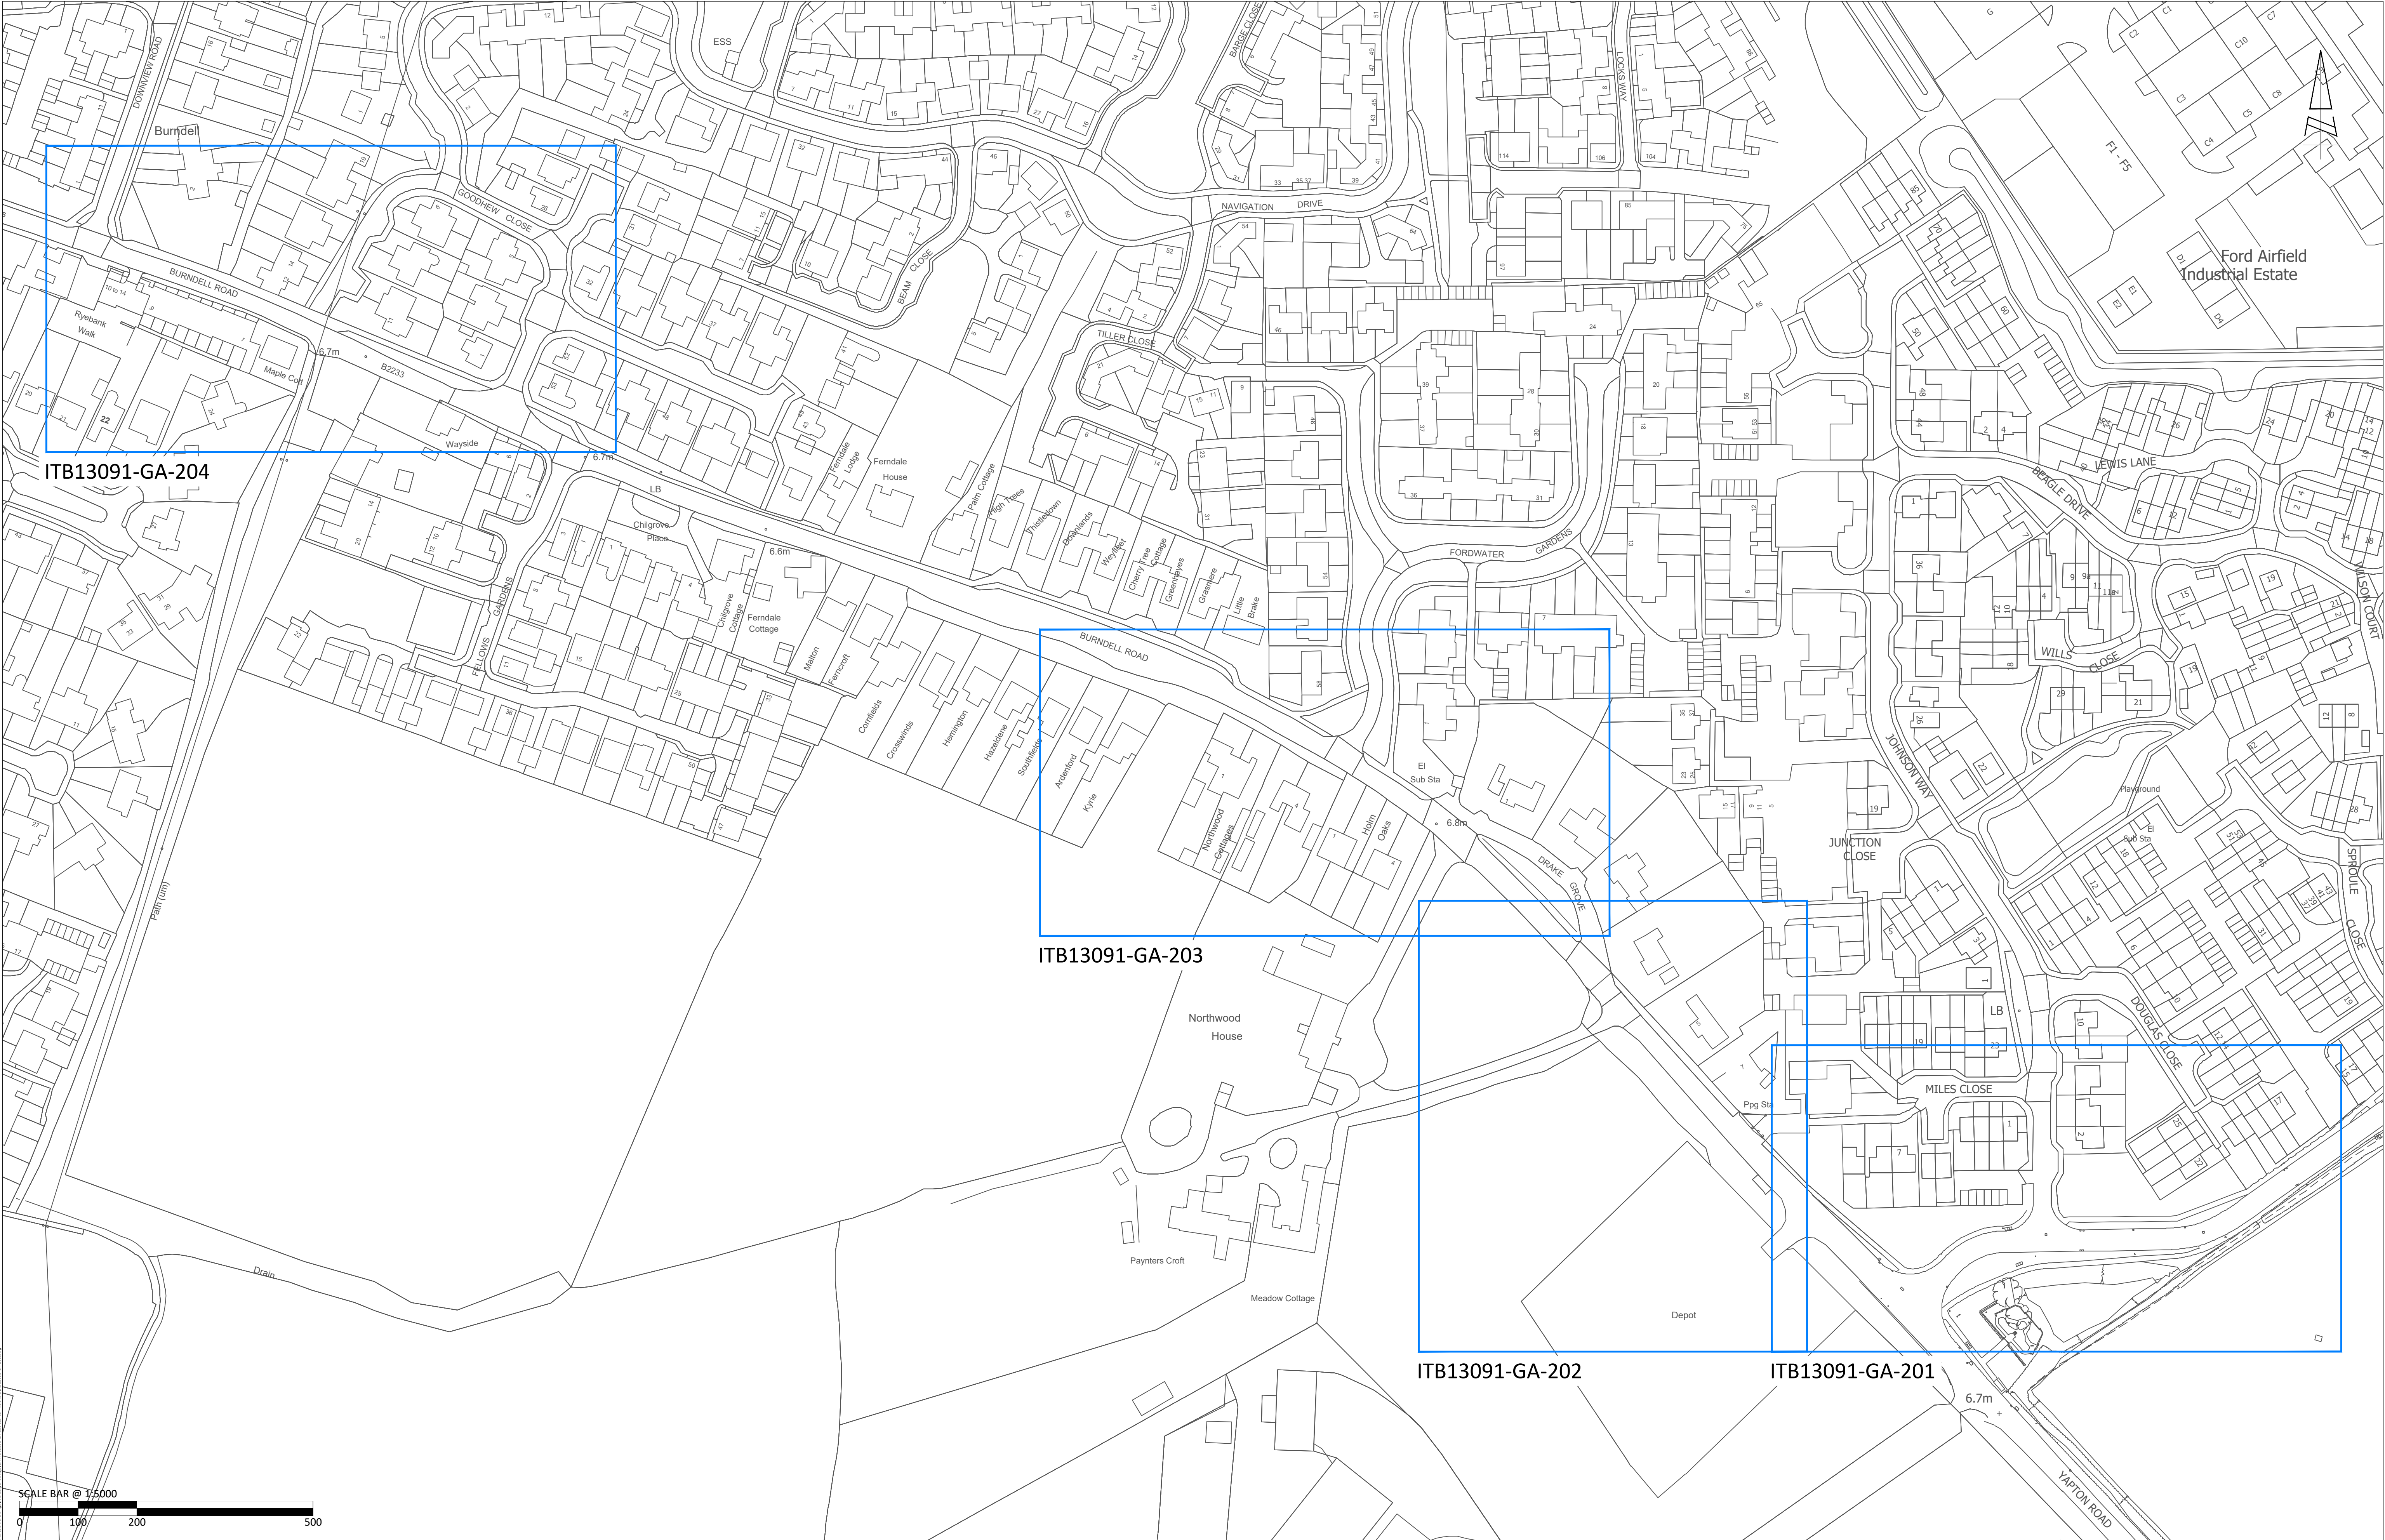

1-Transport

Grove House, Lutyens Close, Chineham  
Basingstoke, Hampshire, RG24 8AG  
www.i-transport.co.uk

Tel: 01256 338640  
Fax: 01256 338644

|               |      |    |             |     |     |
|---------------|------|----|-------------|-----|-----|
| REV           | DATE | BY | DESCRIPTION | CHK | APP |
| STATUS: DRAFT |      |    |             |     |     |

TITLE:  
PROJECT:  
CLIENT:

KEY PLAN - ROUTE 2  
BURNDLELL ROAD - FROM ROLLASTON PARK TO DOWNVIEW ROAD

FORD AIRFIELD  
REDROW HOMES LIMITED

SCALE @ A1:  
FILE REF:  
DRAWING NO:  
PROJECT NO:

1:5000  
ITB13091  
ITB13091-GA-200  
ITB13091

CHECKED: DS  
DRAWN: JD  
DATE: 05.06.18

APPROVED: DS  
REV:

REPRODUCED FROM THE ORDNANCE SURVEY MAP WITH THE PERMISSION OF THE CONTROLLER OF HER MAJESTY'S STATIONERY OFFICE. LICENCE NO. 100044286. © CROWN COPYRIGHT RESERVED.

DRAWING ISSUED FOR FEASIBILITY CONSIDERATION AND PLANNING PURPOSES ONLY. DRAWING NOT TO BE USED FOR CONSTRUCTION. I-TRANSPORT LLP ACCEPT NO RESPONSIBILITY FOR ERRORS MADE BY OTHERS IN SCALING FROM THIS DRAWING. MEASUREMENTS SHOULD BE TAKEN FROM FIGURED DIMENSIONS ONLY. COM REQUIREMENTS CONSIDERED AT FEASIBILITY STAGE ONLY. FURTHER CONSIDERATION REQUIRED BY DETAILED DESIGN TEAM.

ARUN DISTRICT COUNCIL PRODUCE




## PROPOSED VEHICLE CROSSOVER

# PROPOSED UNCONTROLLED PEDESTRIAN CROSSING WITH TACTILE PAVING AT EXISTING DROPPED KERBS

## PROPOSED NEW FOOTWAY TO TIE INTO EXISTING

EXISTING BUS STOP  
WITH SHELTER

# Depot

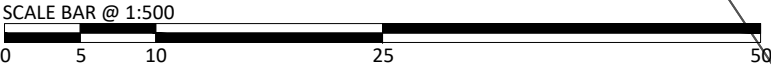

REPRODUCED FROM THE ORDNANCE  
SURVEY MAP WITH THE PERMISSION OF THE  
CONTROLLER OF HER MAJESTY'S STATIONERY  
OFFICE. LICENCE No. 100044286.  
© CROWN COPYRIGHT RESERVED.

DRAWING ISSUED FOR FEASIBILITY CONSIDERATION AND PLANNING PURPOSES ONLY. DRAWING NOT TO BE USED FOR CONSTRUCTION. I-TRANSPORT LLP ACCEPT NO RESPONSIBILITY FOR ERRORS MADE BY OTHERS IN SCALING FROM THIS DRAWING. MEASUREMENTS SHOULD BE TAKEN FROM FIGURED DIMENSIONS ONLY. CDM REQUIREMENTS CONSIDERED AT FEASIBILITY STAGE ONLY. FURTHER CONSIDERATION REQUIRED BY DETAILED DESIGN TEAM.

CLIENT:

REDROW HOMES LIMITED

|   |      |                                                                        |             |                                                                           |     |
|---|------|------------------------------------------------------------------------|-------------|---------------------------------------------------------------------------|-----|
|   |      |                                                                        |             |                                                                           |     |
|   |      |                                                                        |             |                                                                           |     |
| REV                                                                                                   | DATE | BY                                                                     | DESCRIPTION | CHK                                                                       | APD |
| STATUS: <div style="text-align: center; font-size: 24px; margin-top: 10px;">DRAFT</div>               |      |                                                                        |             |                                                                           |     |
| SCALE @ A3:<br><div style="text-align: center; font-size: 24px;">1:500</div>                          |      | CHECKED:<br><div style="text-align: center; font-size: 24px;">DS</div> |             | APPROVED:<br><div style="text-align: center; font-size: 24px;">DS</div>   |     |
| FILE REF:<br><div style="text-align: center; font-size: 24px;">ITB13091</div>                         |      | DRAWN:<br><div style="text-align: center; font-size: 24px;">JD</div>   |             | DATE:<br><div style="text-align: center; font-size: 24px;">05.06.18</div> |     |
| DRAWING No: <div style="text-align: center; font-size: 24px; margin-top: 10px;">ITB13091-GA-202</div> |      |                                                                        |             |                                                                           |     |
| PROJECT No: <div style="text-align: center; font-size: 24px; margin-top: 10px;">ITB13091</div>        |      |                                                                        |             | REV:<br><div style="text-align: center; font-size: 24px;">-</div>         |     |




**Grove House, Lutyens Close, Chineham**      **Tel: 01256 338640**  
**Basingstoke, Hampshire, RG24 8AG**      **Fax: 01256 338644**

**www.i-transport.co.uk**


TITLE: ROUTE 2 - BURNDELL ROAD  
FROM ROLLASTON PARK TO DOWNVIEW ROAD  
SHEET 2 OF 4

PROJECT: FORD AIRFIELD

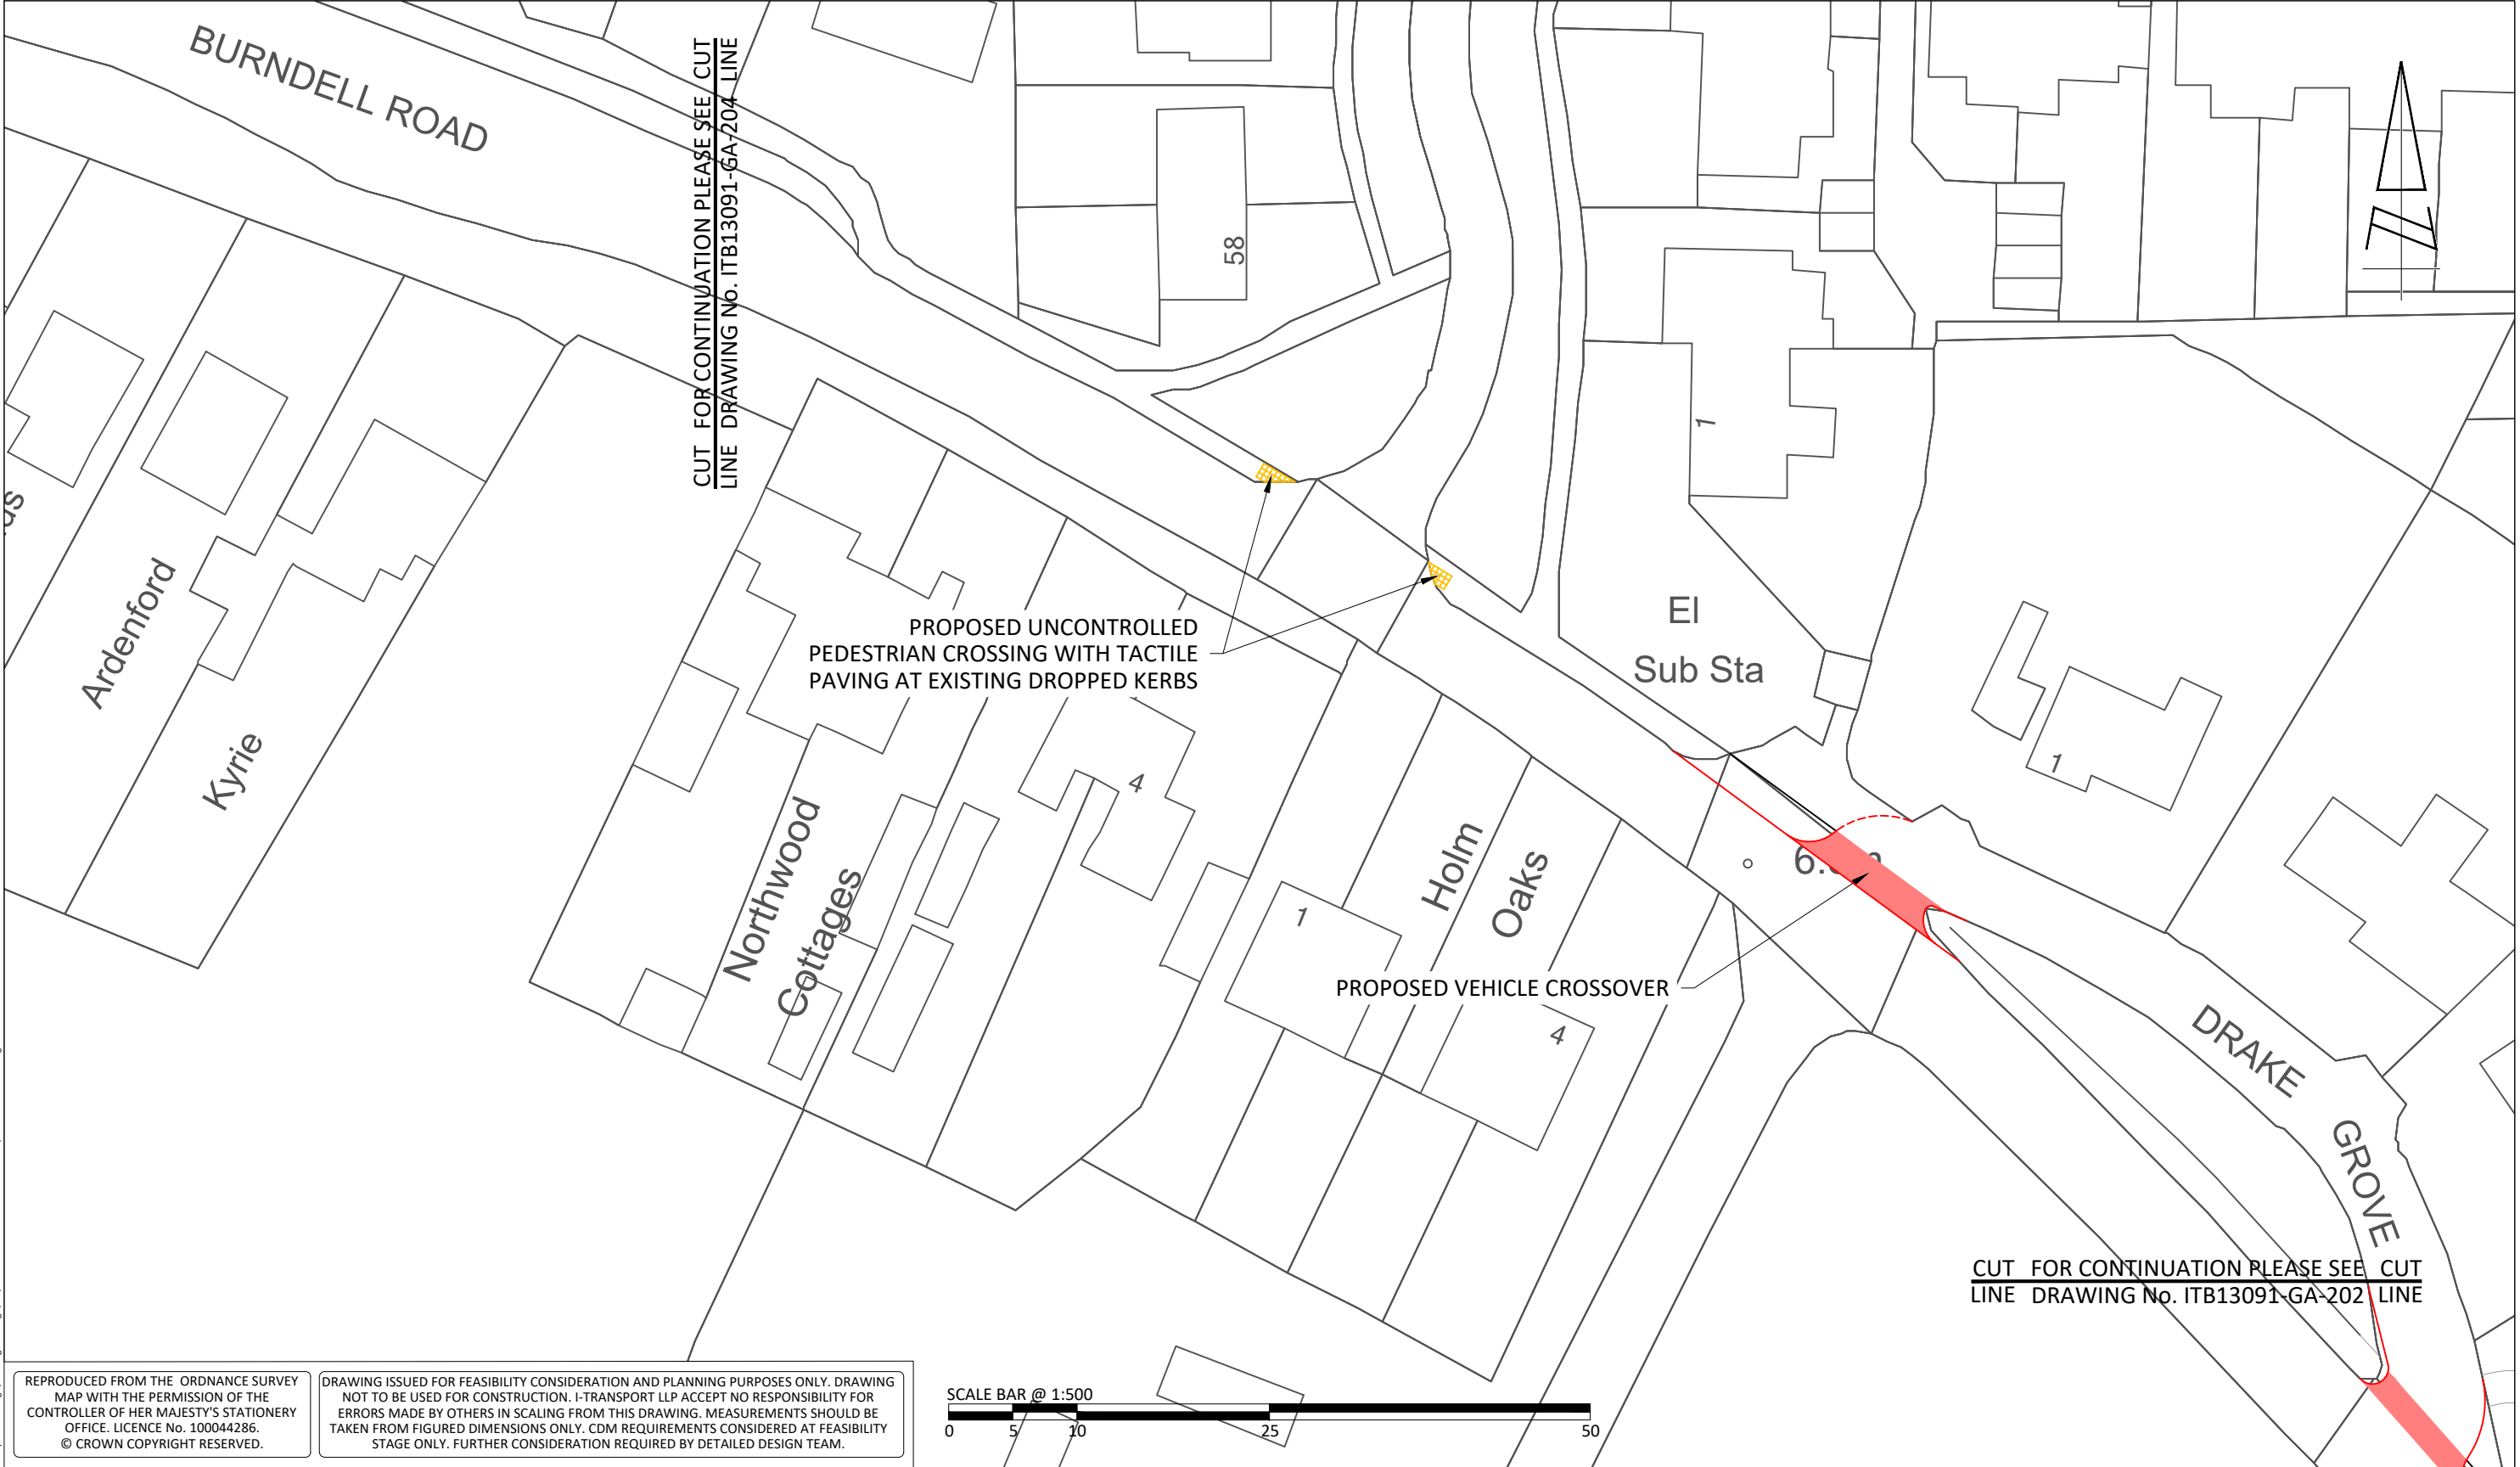


REPRODUCED FROM THE ORDNANCE SURVEY MAP WITH THE PERMISSION OF THE CONTROLLER OF HER MAJESTY'S STATIONERY OFFICE. LICENCE No. 100044286. © CROWN COPYRIGHT RESERVED.

DRAWING ISSUED FOR FEASIBILITY CONSIDERATION AND PLANNING PURPOSES ONLY. DRAWING NOT TO BE USED FOR CONSTRUCTION. I-TRANSPORT LLP ACCEPT NO RESPONSIBILITY FOR ERRORS MADE BY OTHERS IN SCALING FROM THIS DRAWING. MEASUREMENTS SHOULD BE TAKEN FROM FIGURED DIMENSIONS ONLY. CDM REQUIREMENTS CONSIDERED AT FEASIBILITY STAGE ONLY. FURTHER CONSIDERATION REQUIRED BY DETAILED DESIGN TEAM.

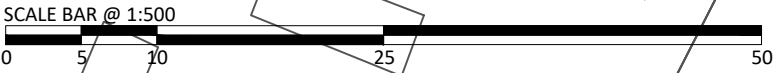

|   |  |                  |      |    |             |     |     |                                                                                           |  |                                 |                       |                         |                   |           |
|---|--|------------------|------|----|-------------|-----|-----|-------------------------------------------------------------------------------------------|--|---------------------------------|-----------------------|-------------------------|-------------------|-----------|
| <div><p>Grove House, Lutyens Close, Chineham<br/>Basingstoke, Hampshire, RG24 8AG</p><p>Tel: 01256 338640<br/>Fax: 01256 338644</p><p>www.i-transport.co.uk</p></div> |  |                  |      |    |             |     |     | TITLE:<br>ROUTE 2 - BURNDELL ROAD<br>FROM ROLLASTON PARK TO DOWNVIEW ROAD<br>SHEET 3 OF 4 |  |                                 | SCALE @ A3:<br>1:500  | CHECKED:<br>DS          | APPROVED:<br>DS   |           |
|   |  | REV              | DATE | BY | DESCRIPTION | CHK | APD | PROJECT:<br>FORD AIRFIELD                                                                 |  | CLIENT:<br>REDROW HOMES LIMITED | FILE REF:<br>ITB13091 | DRAWN:<br>JD            | DATE:<br>05.06.18 |           |
|   |  | STATUS:<br>DRAFT |      |    |             |     |     |                                                                                           |  | DRAWING No:<br>ITB13091-GA-203  |                       | PROJECT No:<br>ITB13091 |                   | REV:<br>- |
|   |  |                  |      |    |             |     |     |                                                                                           |  |                                 |                       |                         |                   |           |

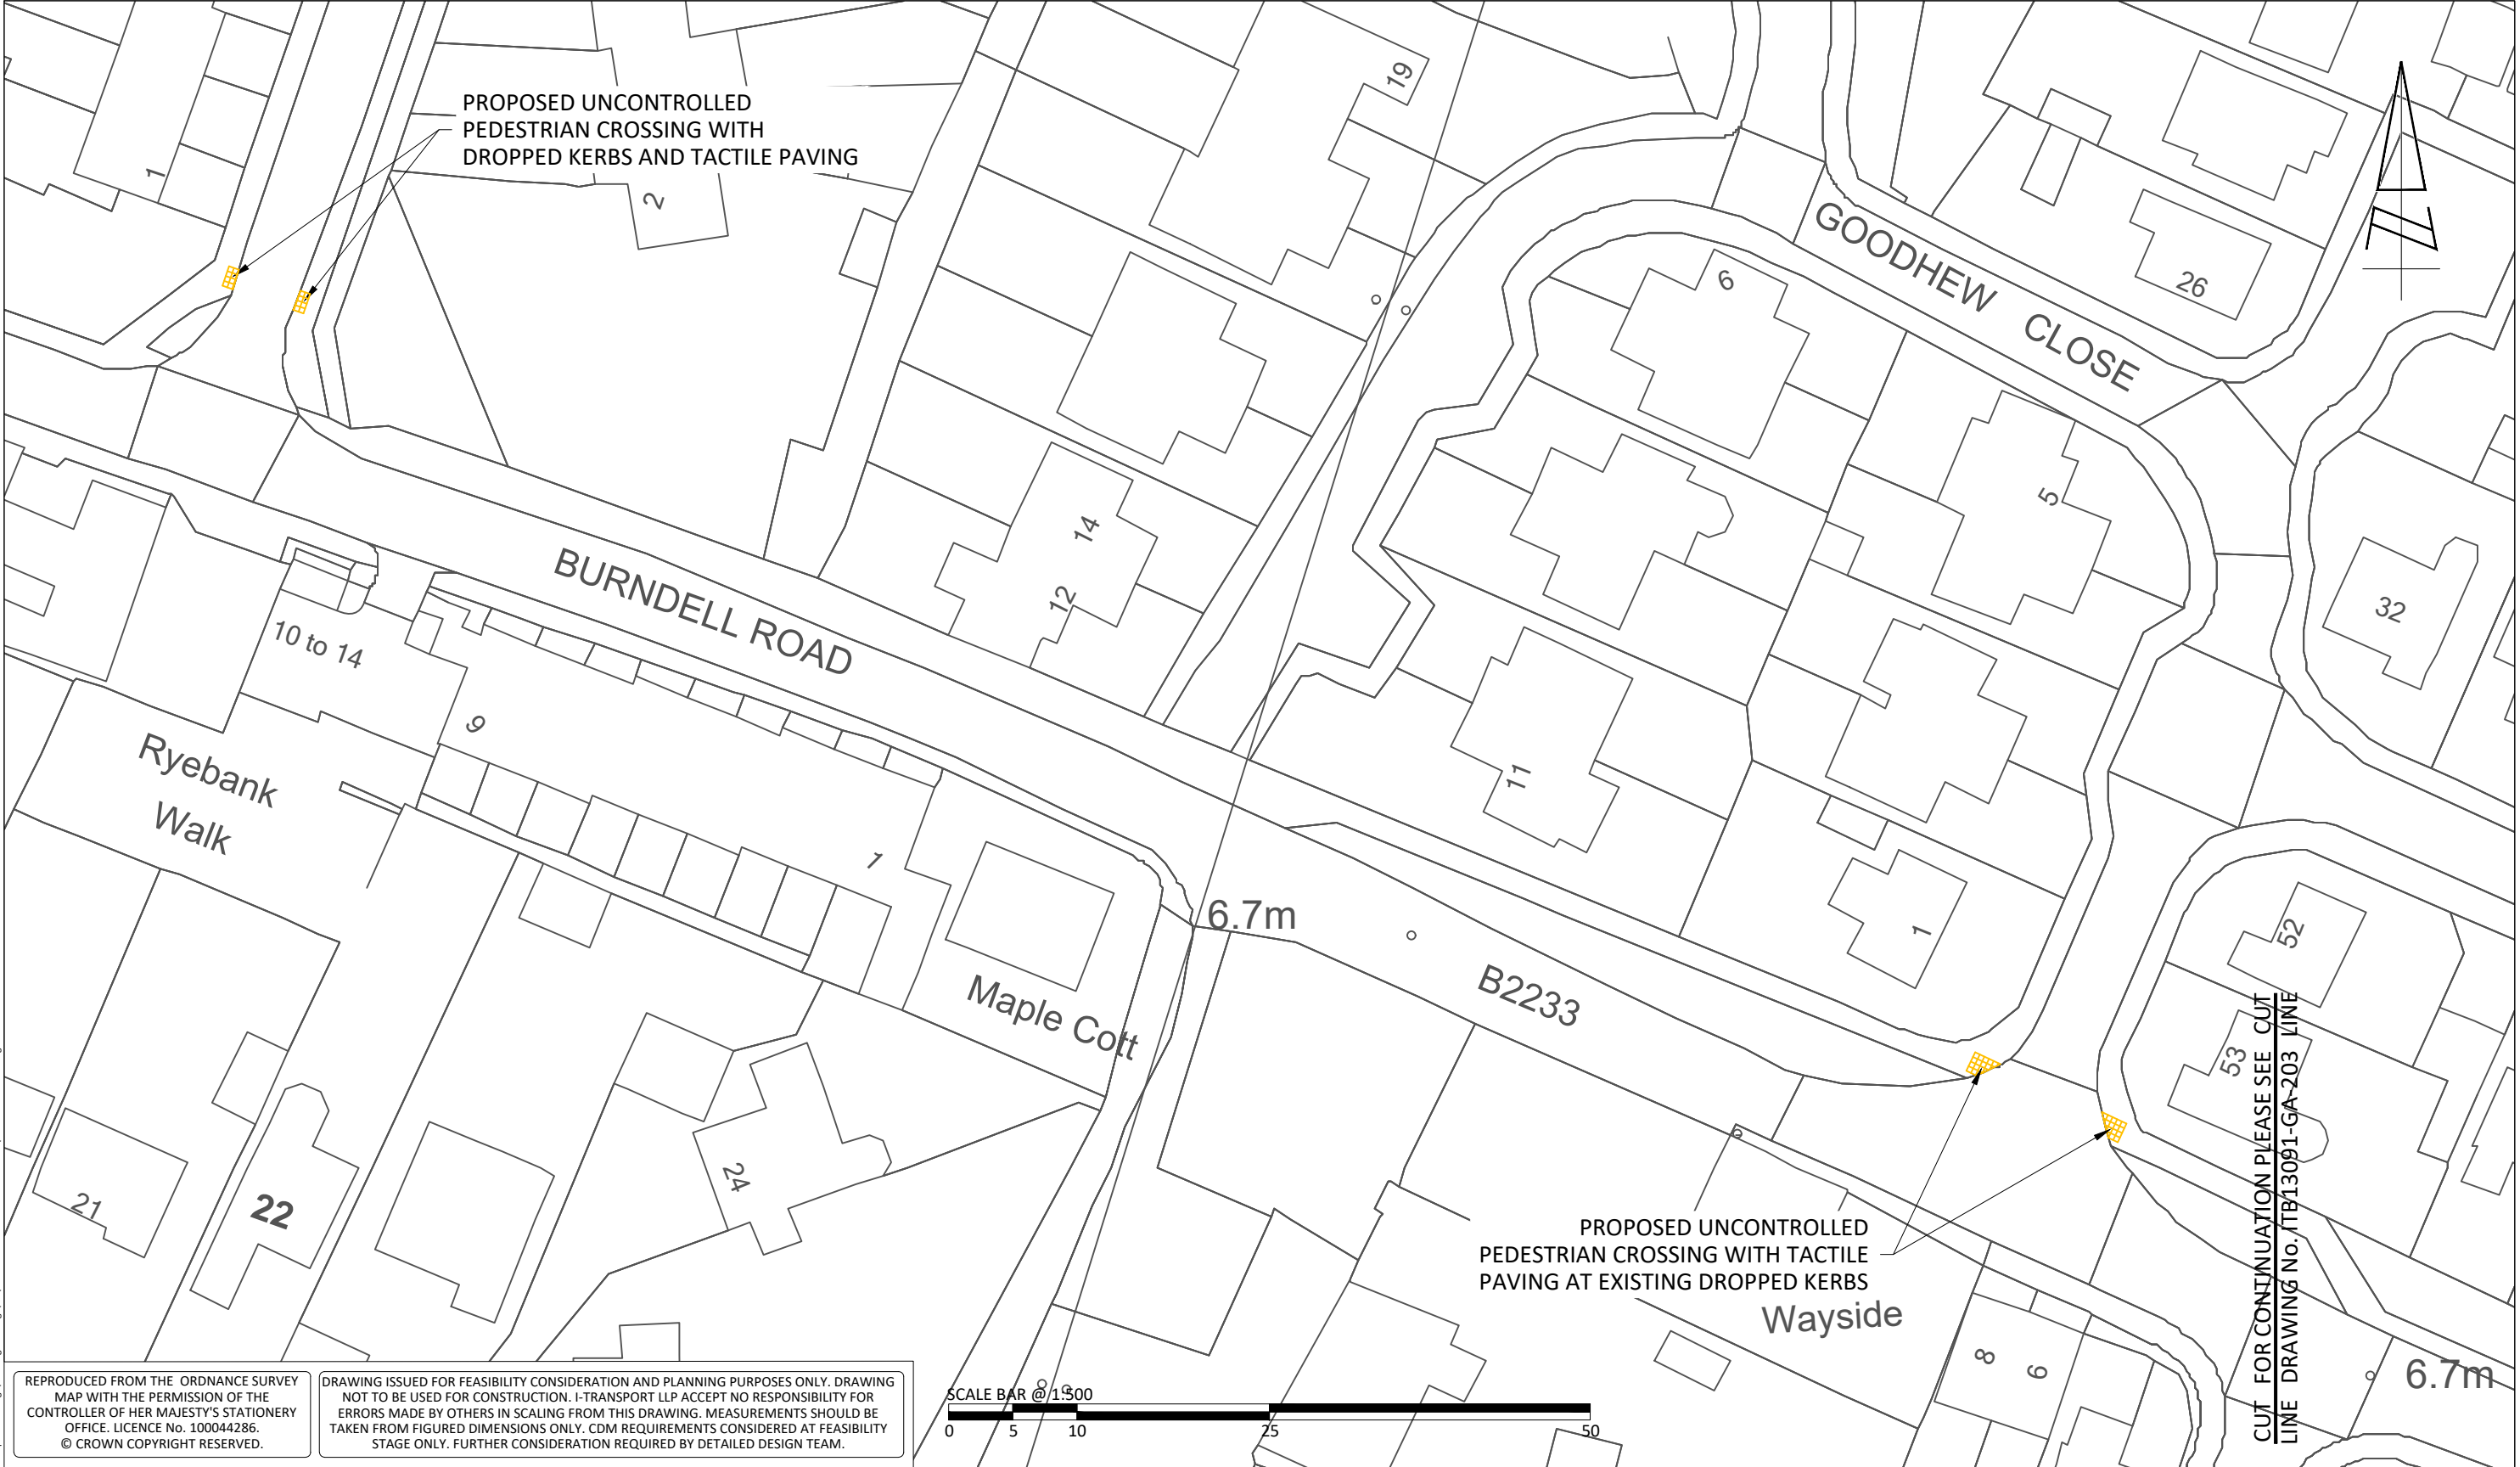

REPRODUCED FROM THE ORDNANCE SURVEY MAP WITH THE PERMISSION OF THE CONTROLLER OF HER MAJESTY'S STATIONERY OFFICE. LICENCE No. 100044286. © CROWN COPYRIGHT RESERVED.

DRAWING ISSUED FOR FEASIBILITY CONSIDERATION AND PLANNING PURPOSES ONLY. DRAWING NOT TO BE USED FOR CONSTRUCTION. I-TRANSPORT LLP ACCEPT NO RESPONSIBILITY FOR ERRORS MADE BY OTHERS IN SCALING FROM THIS DRAWING. MEASUREMENTS SHOULD BE TAKEN FROM FIGURED DIMENSIONS ONLY. CDM REQUIREMENTS CONSIDERED AT FEASIBILITY STAGE ONLY. FURTHER CONSIDERATION REQUIRED BY DETAILED DESIGN TEAM.



Grove House, Lutyens Close, Chineham  
Basingstoke, Hampshire, RG24 8AG  
www.i-transport.co.uk








Tel: 01256 338640  
Fax: 01256 338644

| REV           | DATE | BY | DESCRIPTION | CHK | APD |
|---------------|------|----|-------------|-----|-----|
|               |      |    |             |     |     |
| STATUS: DRAFT |      |    |             |     |     |



TITLE:  
ROUTE 2 - BURDELL ROAD  
FROM ROLLASTON PARK TO DOWNVIEW ROAD  
SHEET 4 OF 4

PROJECT: FORD AIRFIELD  
CLIENT: REDROW HOMES LIMITED

|                                |                |                   |
|--------------------------------|----------------|-------------------|
| SCALE @ A3:<br>1:500           | CHECKED:<br>DS | APPROVED:<br>DS   |
| FILE REF:<br>ITB13091          | DRAWN:<br>JD   | DATE:<br>05.06.18 |
| DRAWING No:<br>ITB13091-GA-204 |                |                   |
| PROJECT No:<br>ITB13091        |                | REV:<br>-         |

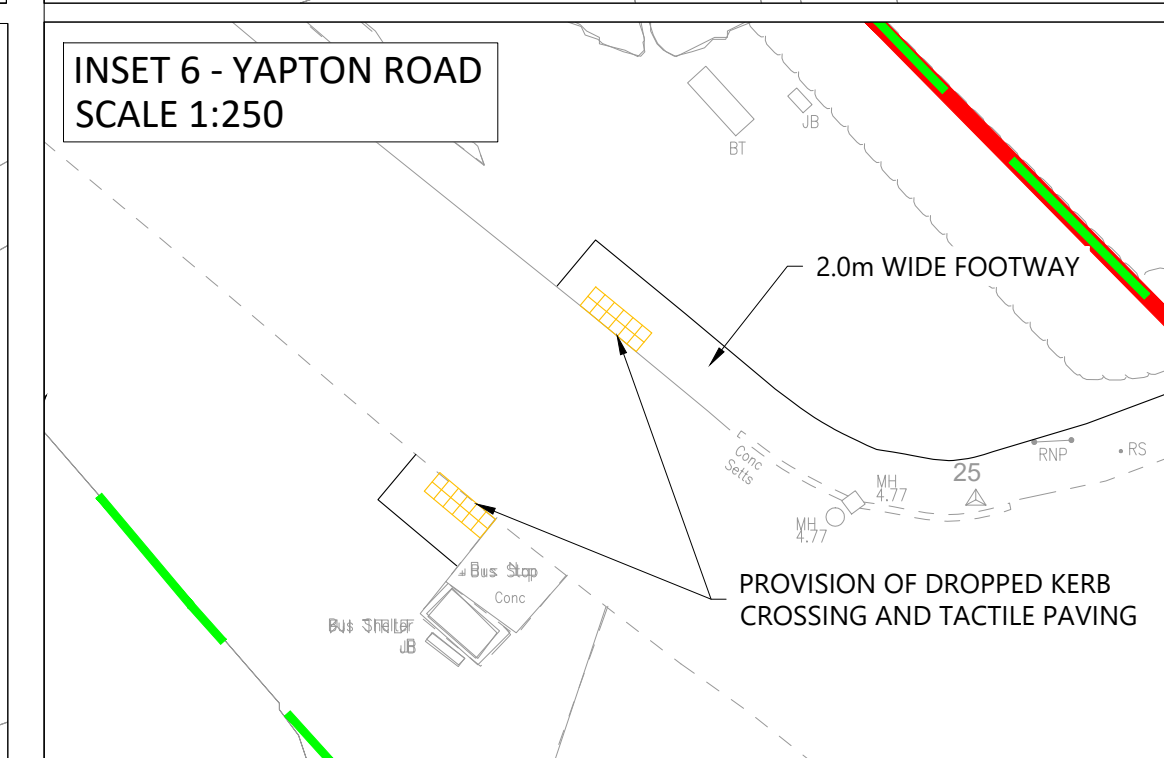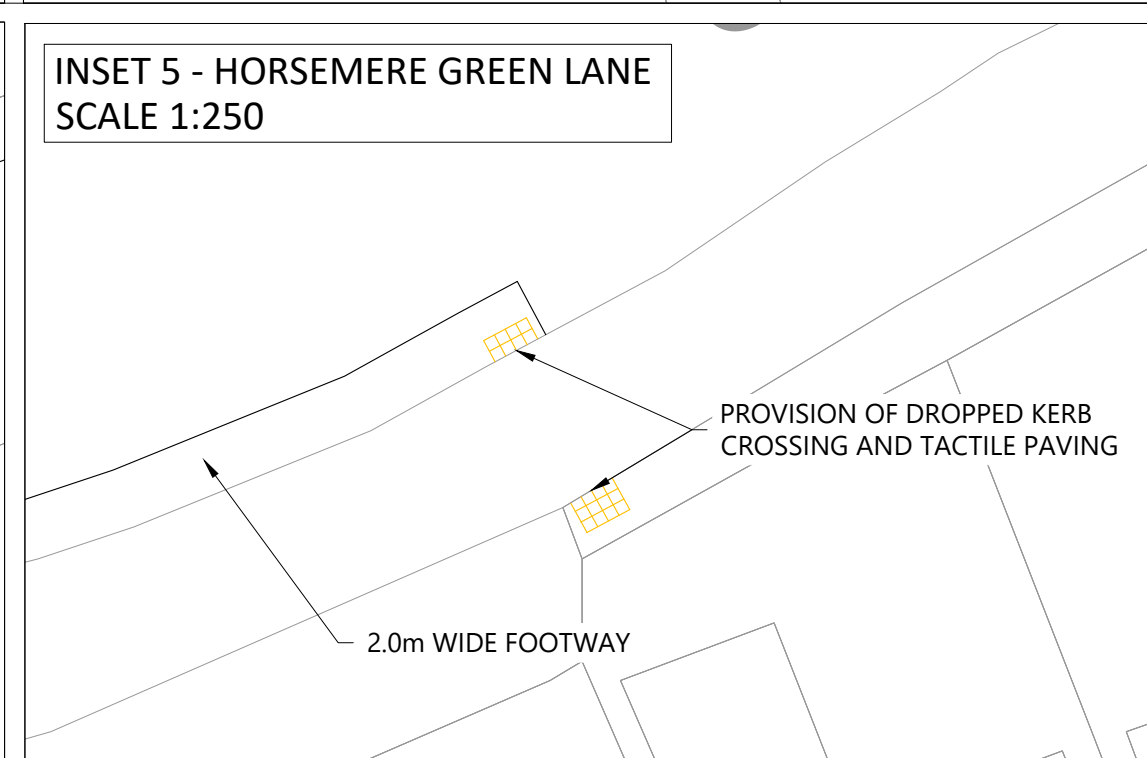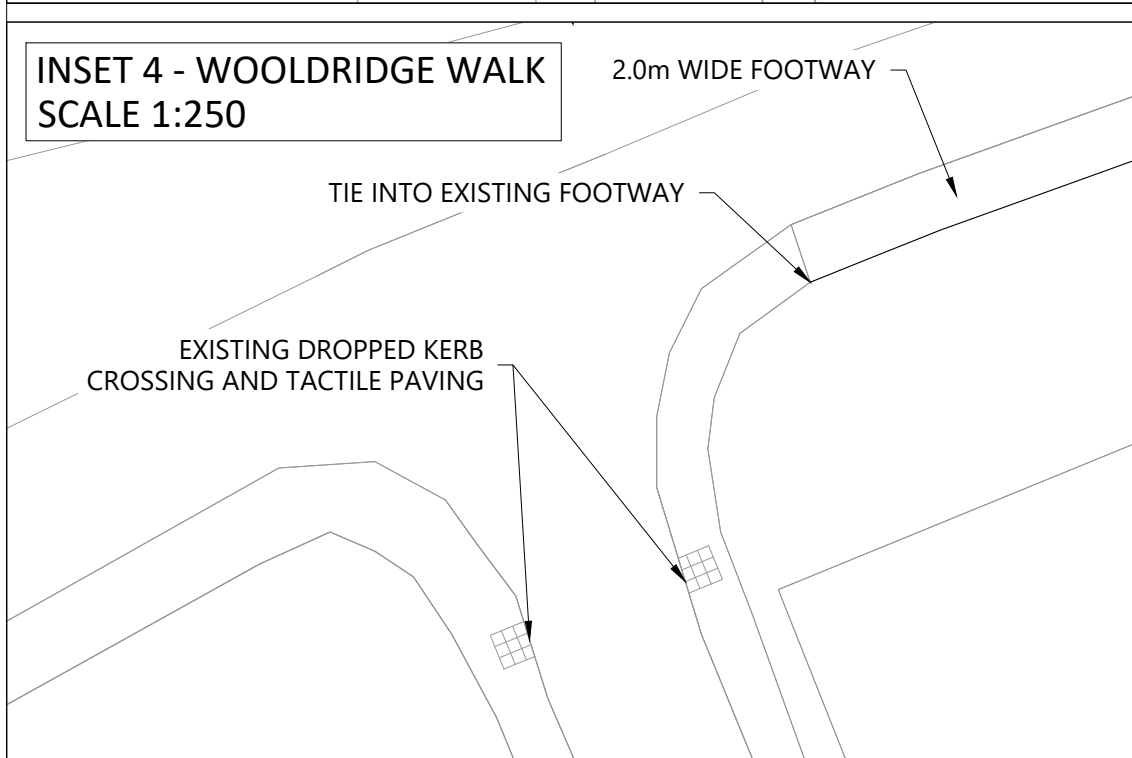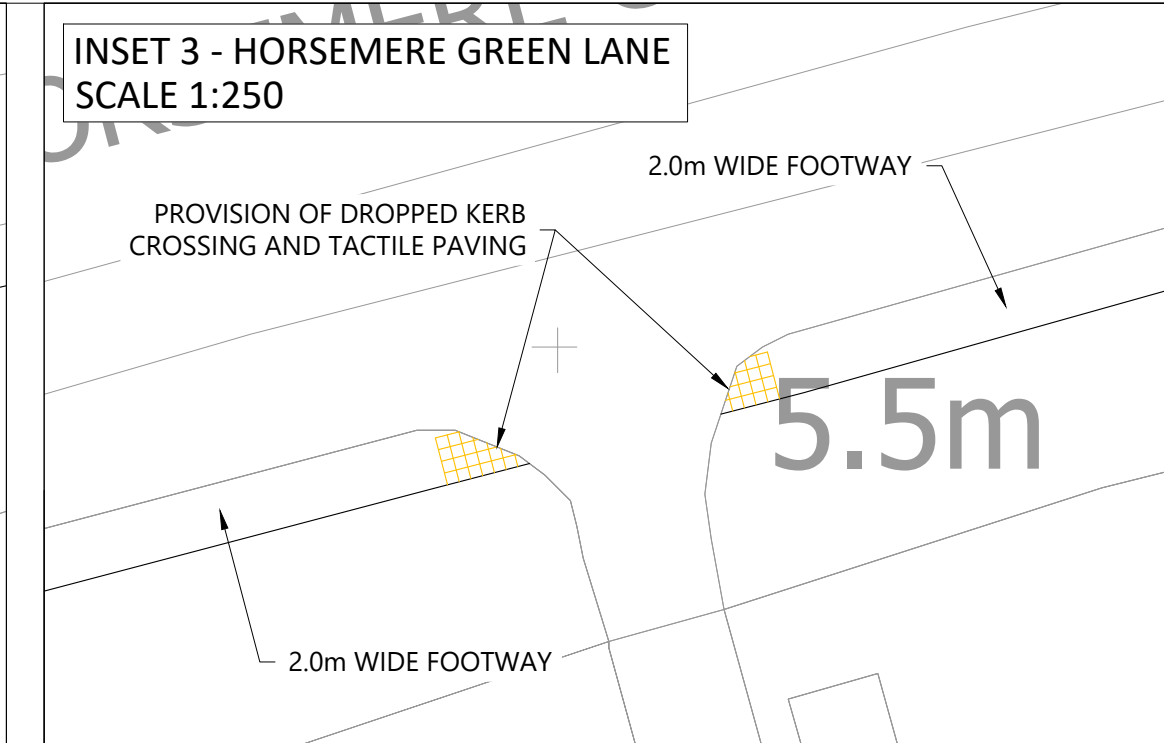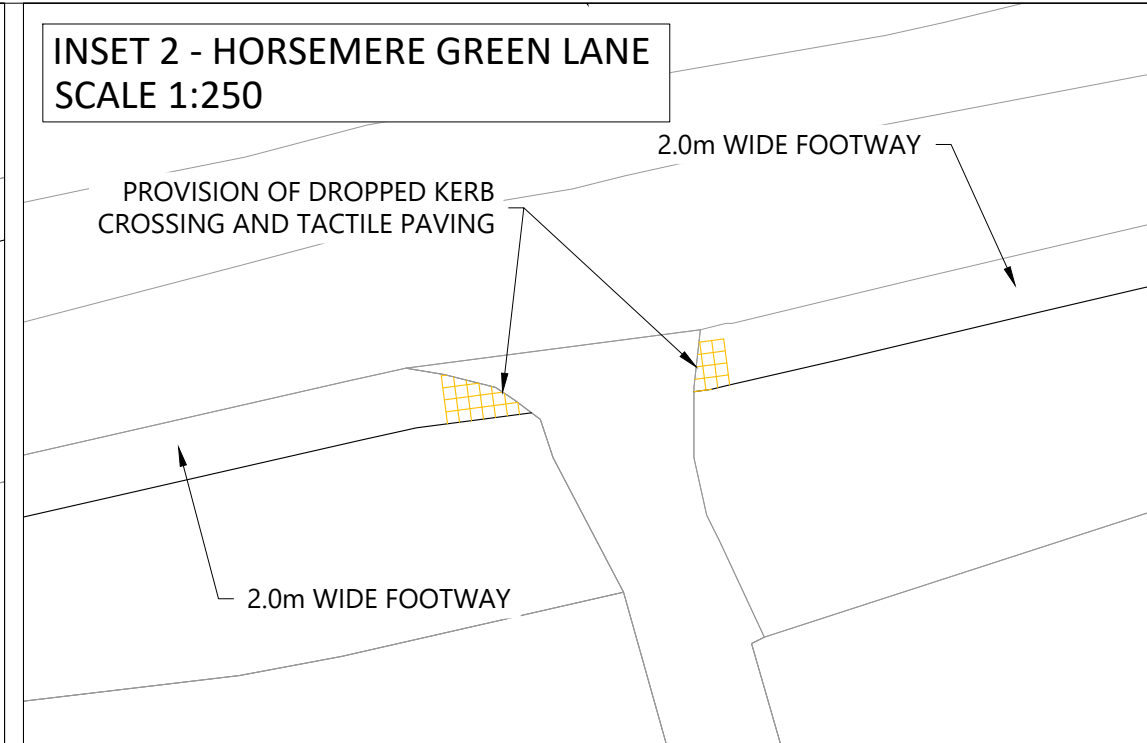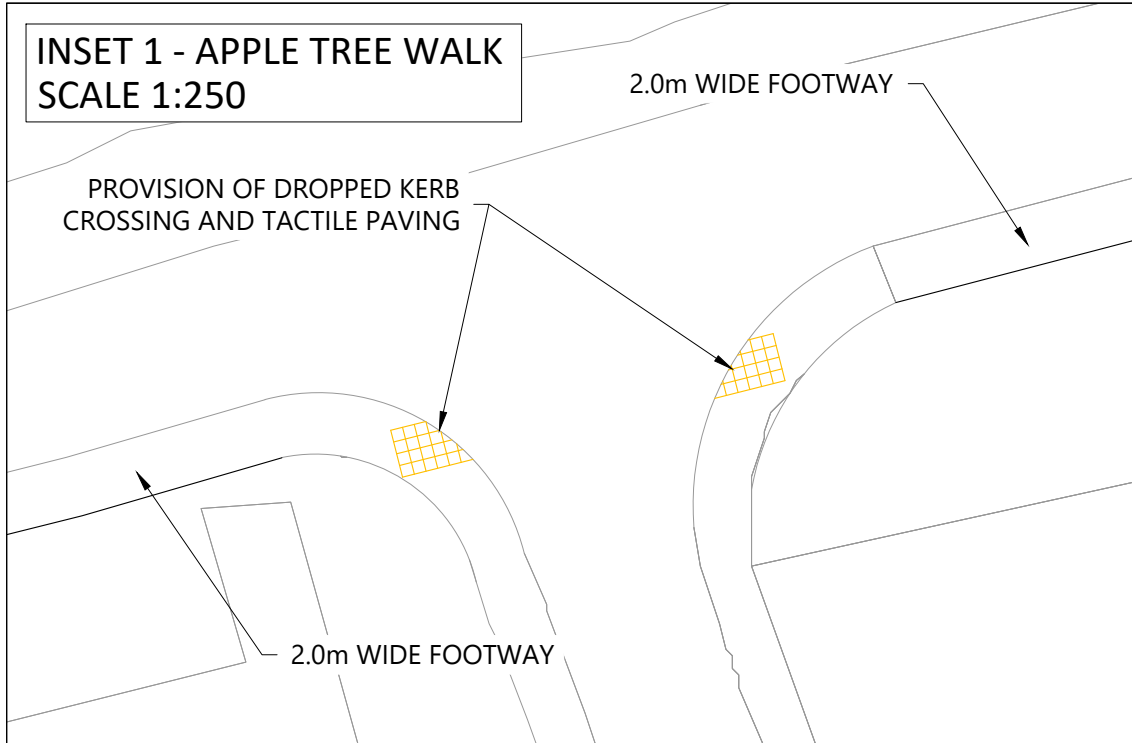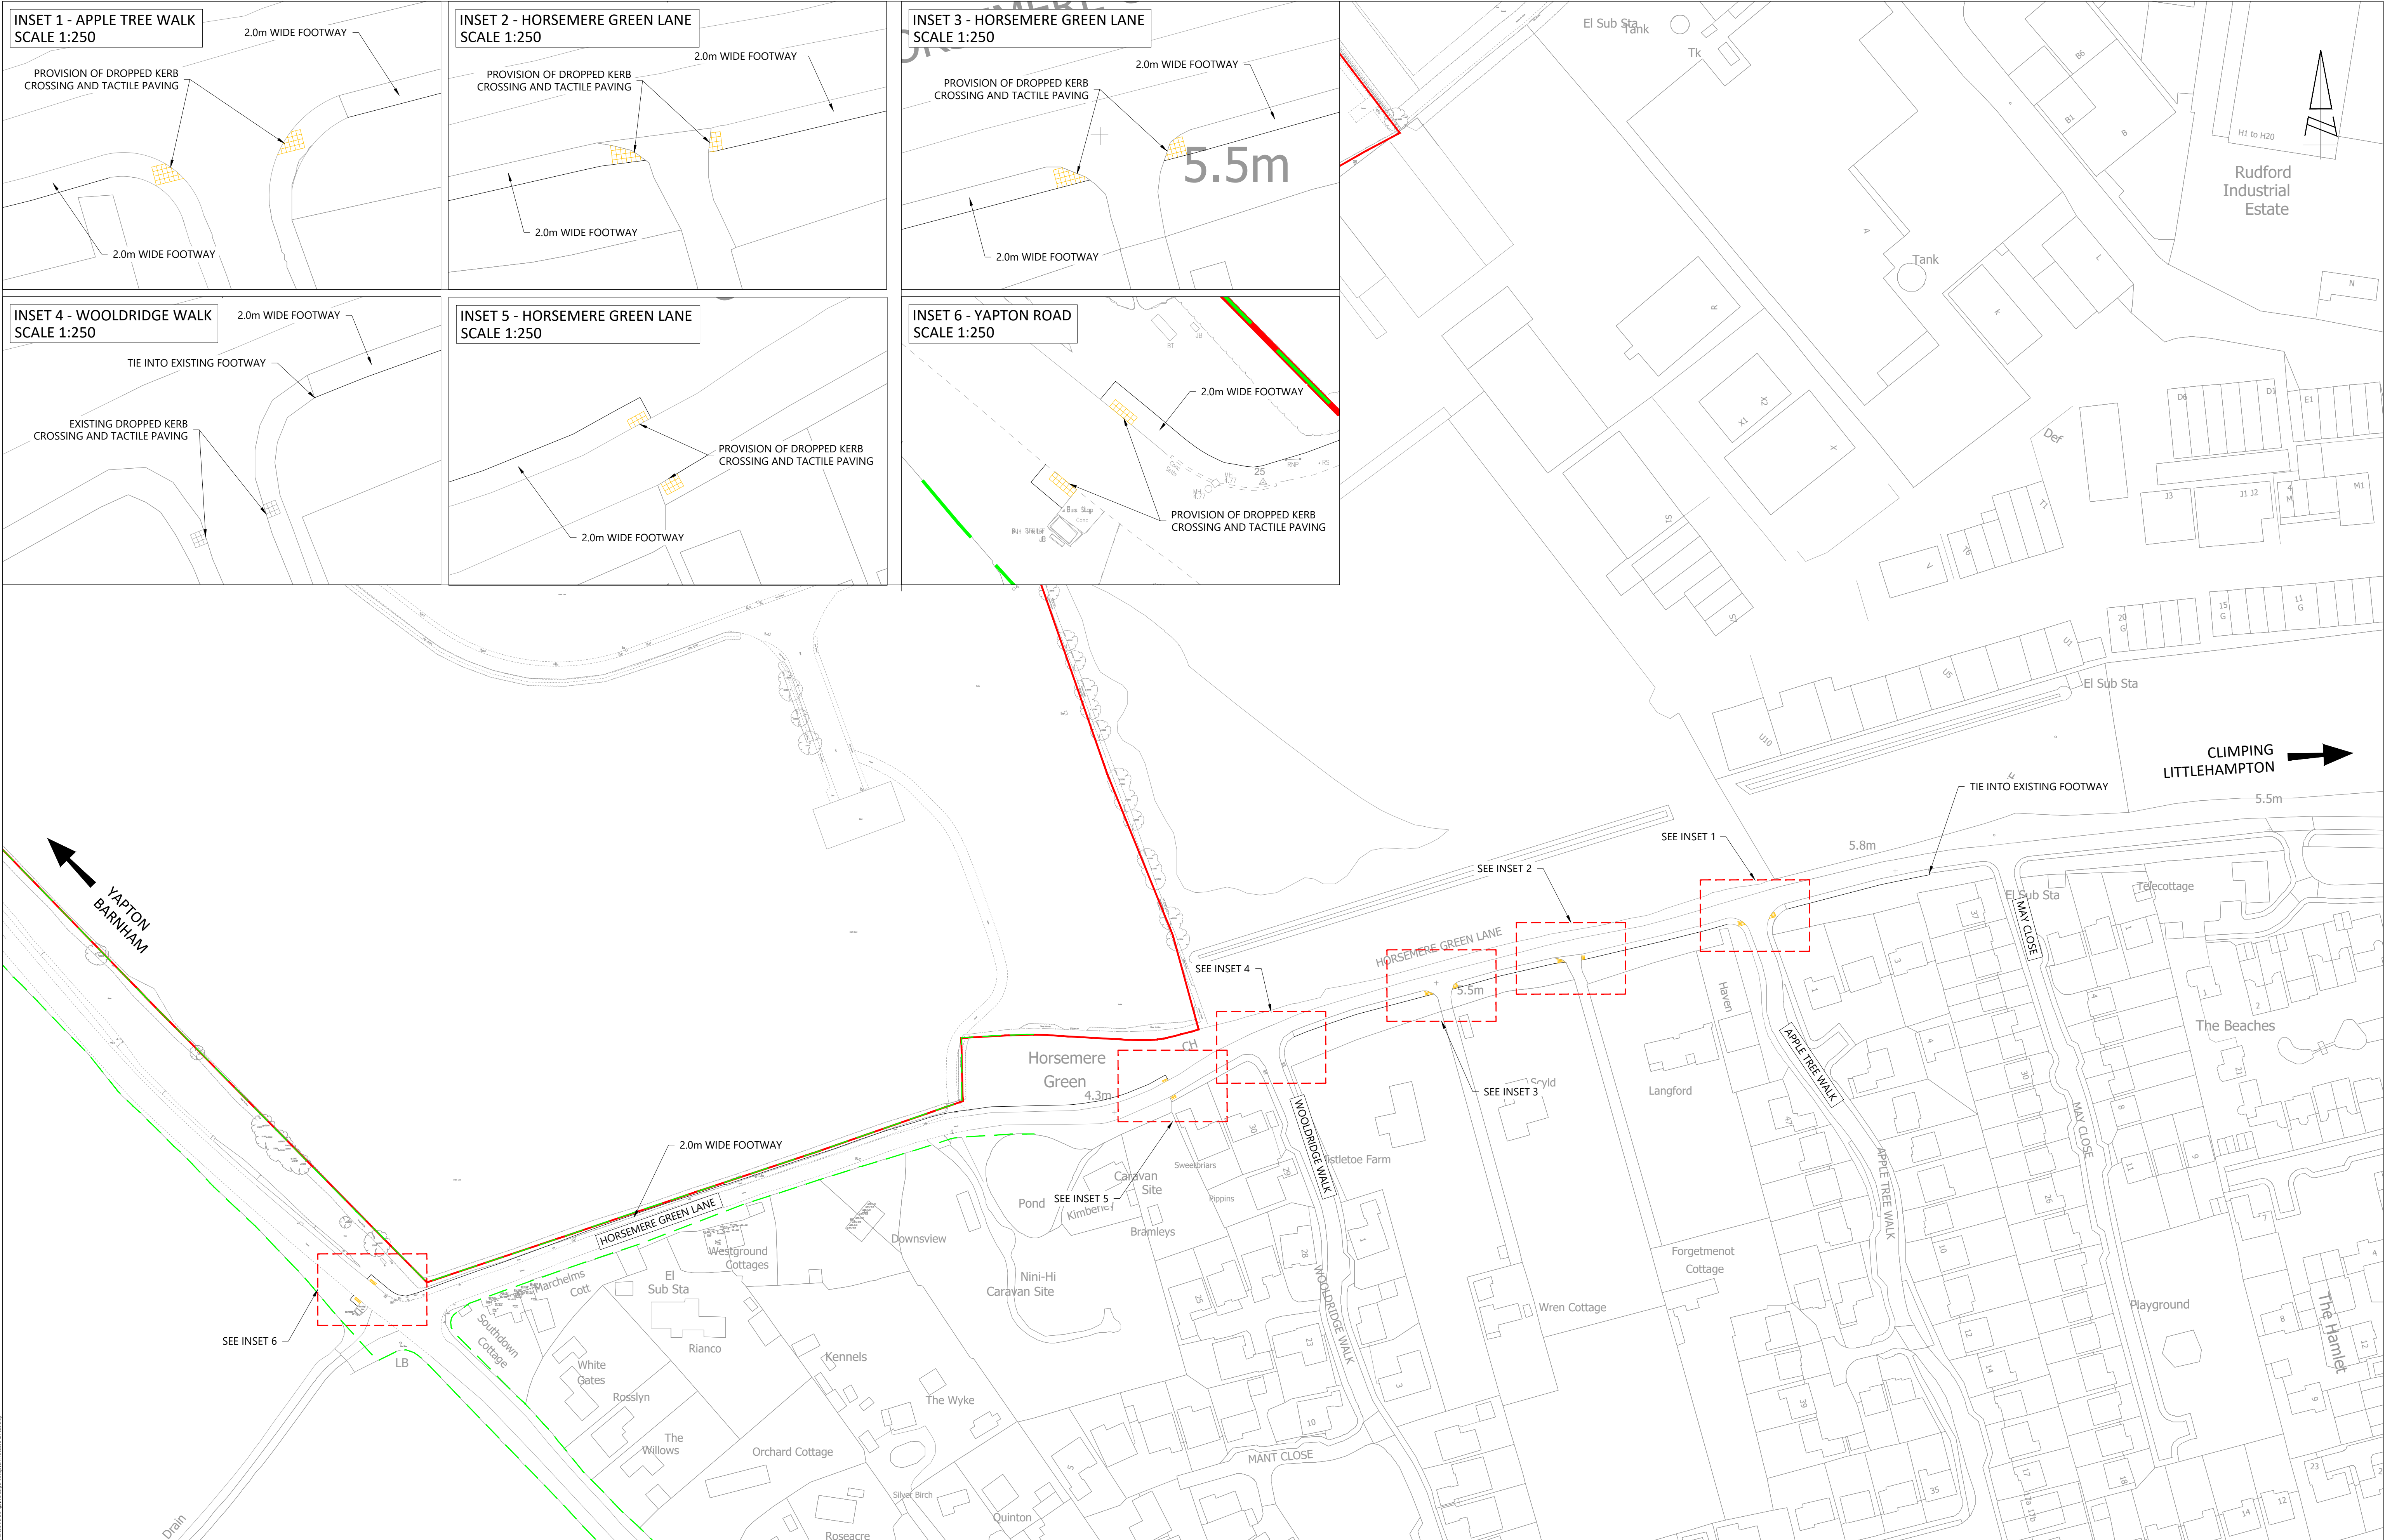




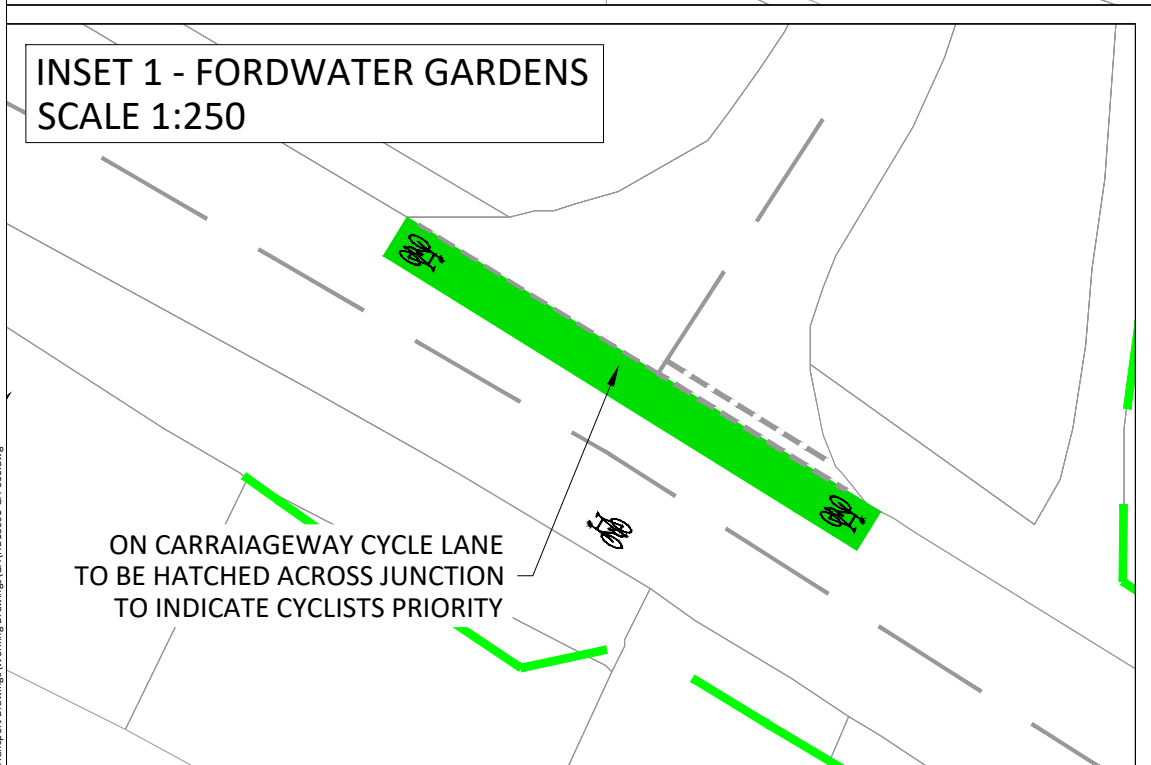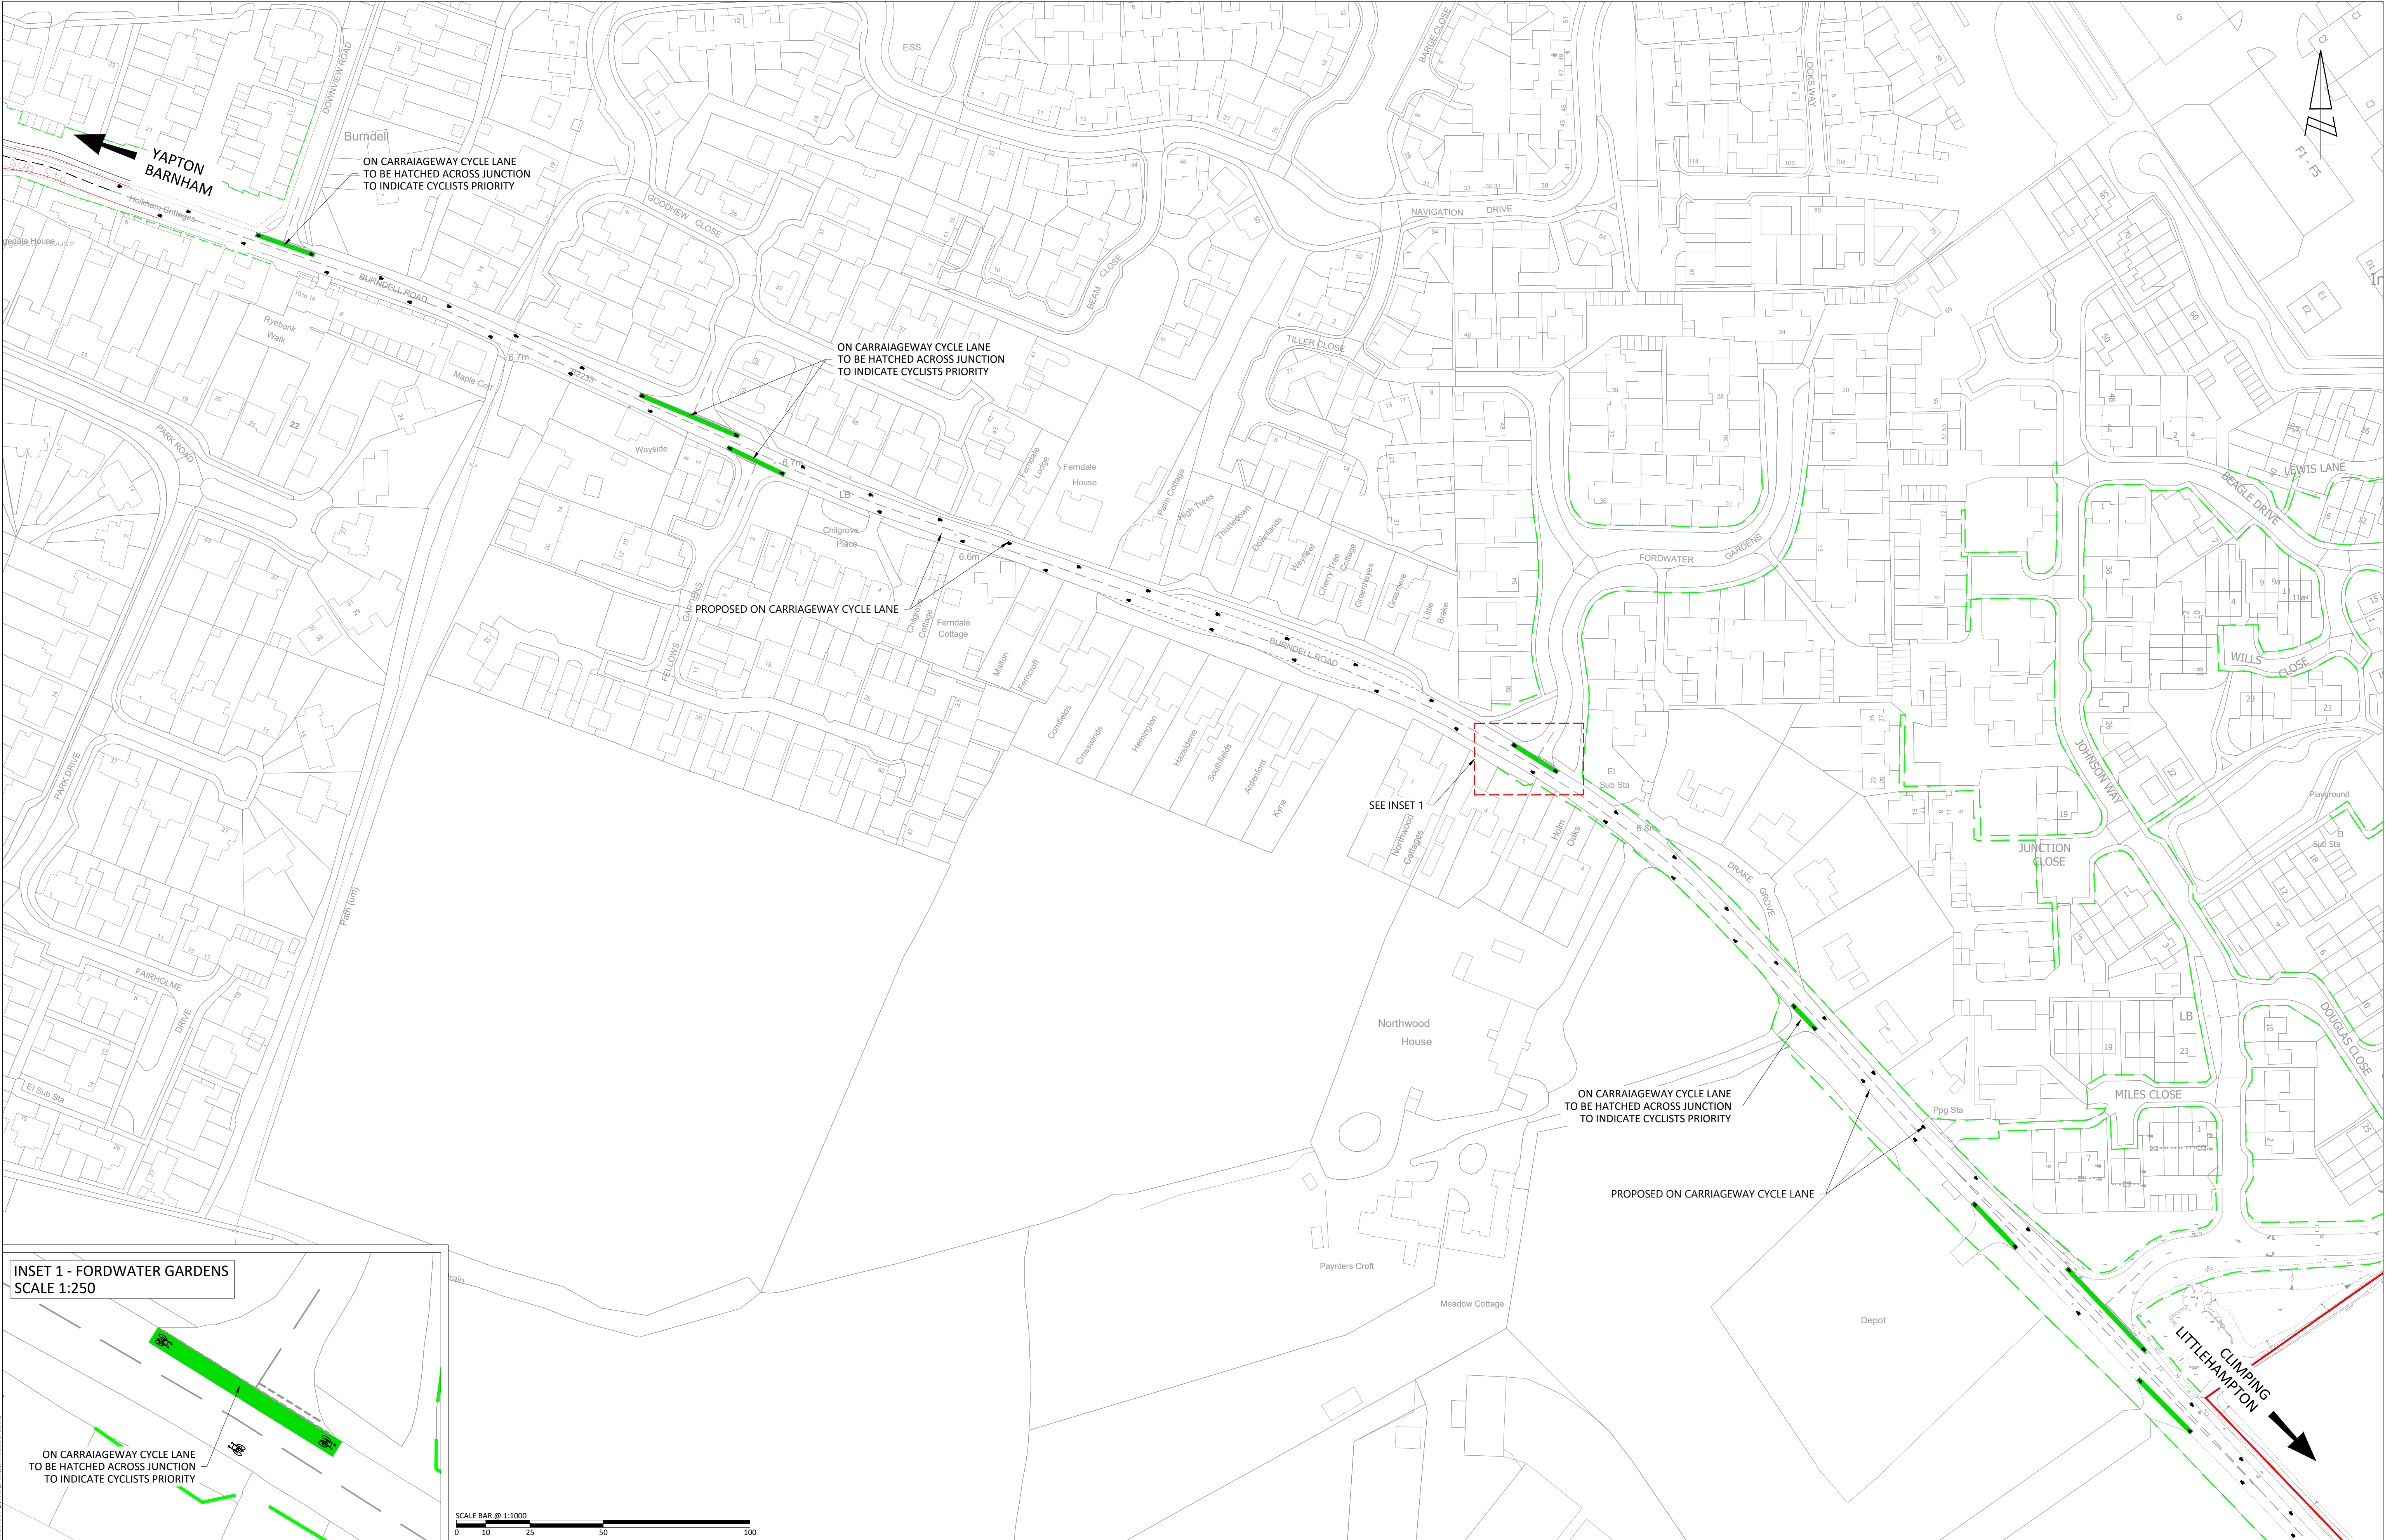

| |
|---|
| <div><br/>Grove House, Lutyns Close, Chineham<br/>Basingstoke, Hampshire, RG24 8AG<br/>www.i-transport.co.uk</div> <div>Tel: 01256 338640</div> <div><div>REPRODUCED FROM THE ORDNANCE SURVEY<br/>MAP WITH THE PERMISSION OF THE<br/>CONTROLLER OF HER MAJESTY'S STATIONERY<br/>OFFICE. LICENCE No. 10004286.<br/>© CROWN COPYRIGHT RESERVED.</div><div>DRAWING ISSUED FOR FEASIBILITY CONSIDERATION AND PLANNING PURPOSES ONLY.<br/>DRAWING NOT TO BE USED FOR CONSTRUCTION. I-TRANSPORT LLP ACCEPT NO RESPONSIBILITY<br/>FOR ERRORS MADE BY OTHERS IN SCAILING FROM THIS DRAWING. MEASUREMENTS SHOULD BE<br/>TAKEN FROM FIGURED DIMENSIONS ONLY. CDM REQUIREMENTS CONSIDERED AT FEASIBILITY<br/>STAGE ONLY. FURTHER CONSIDERATION REQUIRED BY DETAILED DESIGN TEAM.</div></div> |             |                                             |  | <table><tr><td colspan="2">TITLE</td><td colspan="2">POTENTIAL PEDESTRIAN / CYCLIST IMPROVEMENTS</td></tr><tr><td colspan="2">PROJECT:</td><td colspan="2">CLIENT:</td></tr><tr><td colspan="2">FOR INFORMATION</td><td colspan="2">FORD AIRFIELD</td></tr><tr><td colspan="2">FOR INFORMATION</td><td colspan="2">REDROW HOMES LIMITED &amp; WATES DEVELOPMENTS</td></tr></table> |  |  |  |  |  |  |  |  |  | TITLE |  | POTENTIAL PEDESTRIAN / CYCLIST IMPROVEMENTS |  | PROJECT: |  | CLIENT: |  | FOR INFORMATION |  | FORD AIRFIELD |  | FOR INFORMATION |  | REDROW HOMES LIMITED & WATES DEVELOPMENTS |  | <table><tr><td>DRAWN:</td><td>CHECKED:</td><td>APPROVED:</td></tr><tr><td>SH</td><td>DS</td><td>DS</td></tr><tr><td>PROJECT No:</td><td>SCALE @ A1:</td><td>DATE:</td></tr><tr><td>ITB13091</td><td>1:1000</td><td>17.06.20</td></tr><tr><td>DRAWING No:</td><td colspan="2">REV:</td></tr><tr><td>ITB13091-GA-060</td><td colspan="2"></td></tr></table> |  |  | DRAWN: | CHECKED: | APPROVED: | SH | DS | DS | PROJECT No: | SCALE @ A1: | DATE: | ITB13091 | 1:1000 | 17.06.20 | DRAWING No: | REV: |  | ITB13091-GA-060 |  |  |
| TITLE   |             | POTENTIAL PEDESTRIAN / CYCLIST IMPROVEMENTS | |
| PROJECT:   |             | CLIENT:                                     | |
| FOR INFORMATION   |             | FORD AIRFIELD                               | |
| FOR INFORMATION   |             | REDROW HOMES LIMITED & WATES DEVELOPMENTS   | |
| DRAWN:   | CHECKED:    | APPROVED:                                   | |
| SH   | DS          | DS                                          | |
| PROJECT No:   | SCALE @ A1: | DATE:                                       | |
| ITB13091   | 1:1000      | 17.06.20                                    | |
| DRAWING No:   | REV:        | |
| ITB13091-GA-060   | |

Map data © Crown Copyright and Ordnance Survey. All rights reserved. i-Transport is a registered trademark of i-Transport LLP. All other trademarks are the property of their respective owners.

APRIL DISTRICT COUNCIL PRODUCT

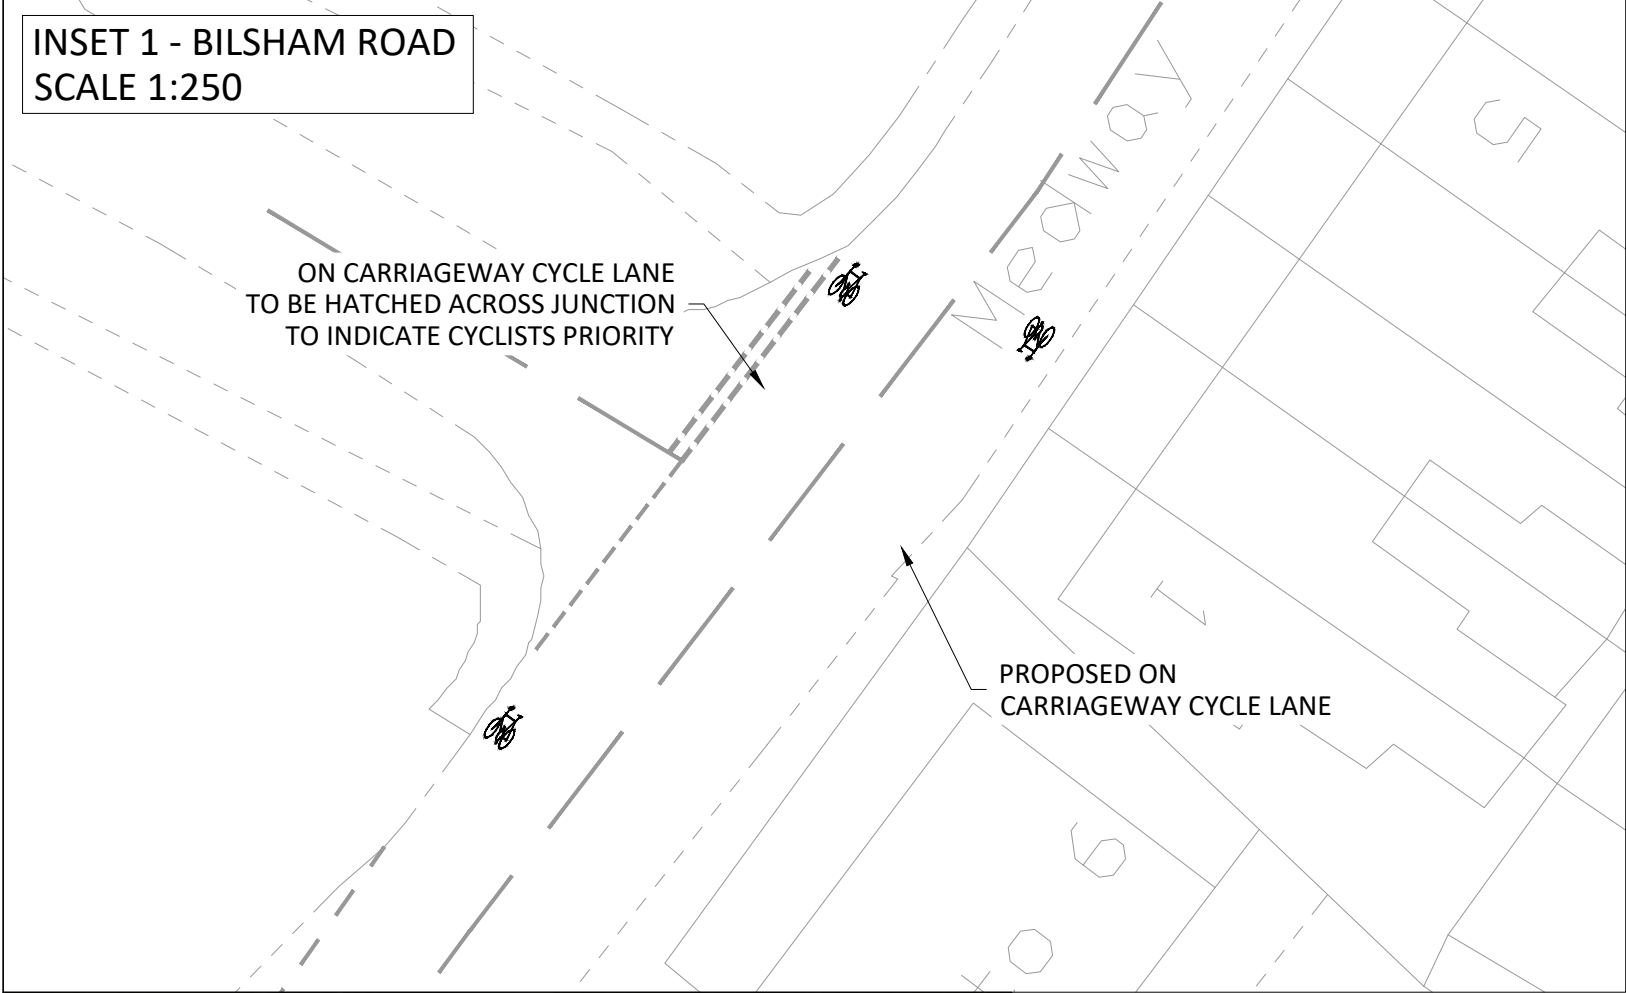

REPRODUCED FROM THE ORDNANCE SURVEY  
MAP WITH THE PERMISSION OF THE  
CONTROLLER OF HER MAJESTY'S STATIONERY  
OFFICE. LICENCE NO. 100544286.  
© CROWN COPYRIGHT RESERVED.

DRAWING ISSUED FOR FEASIBILITY CONSIDERATION AND PLANNING PURPOSES ONLY.  
DRAWING NOT TO BE USED FOR CONSTRUCTION. I-TRANSPORT LLP ACCEPT NO RESPONSIBILITY  
FOR ERRORS MADE BY OTHERS IN SCALING FROM THIS DRAWING. MEASUREMENTS SHOULD BE  
TAKEN FROM FIGURED DIMENSIONS ONLY. CDM REQUIREMENTS CONSIDERED AT FEASIBILITY  
STAGE ONLY. FURTHER CONSIDERATION REQUIRED BY DETAILED DESIGN TEAM.

SCALE BAR @ 1:1000  
0 10 25 50 100

**i-Transport**

Grove House, Lutyens Close, Chineham  
Basingstoke, Hampshire, RG24 8AG  
Tel: 01256 338640  
www.i-transport.co.uk

| REV | DATE | BY | DESCRIPTION | CHK | APP | PROJECT |
|-----|------|----|-------------|-----|-----|---------|
|     |      |    |             |     |     |         |

TITLE  
**POTENTIAL PEDESTRIAN / CYCLIST IMPROVEMENTS**

CLIENT:  
**REDROW HOMES LIMITED & WATES DEVELOPMENTS**

| DRAWN:                         | CHECKED:              | APPROVED:         |
|--------------------------------|-----------------------|-------------------|
| SH                             | DS                    | DS                |
| PROJECT No:<br>ITB13091        | SCALE @ A1:<br>1:1000 | DATE:<br>19.06.20 |
| DRAWING No:<br>ITB13091-GA-061 |                       | REV:<br>          |


FOR INFORMATION


FORD AIRFIELD

19/06/2020 10:00:00 AM I:\Projects\13091\13091-GA-061.dwg User: i-transport\j.davis Plot: 13091-GA-061.dwg






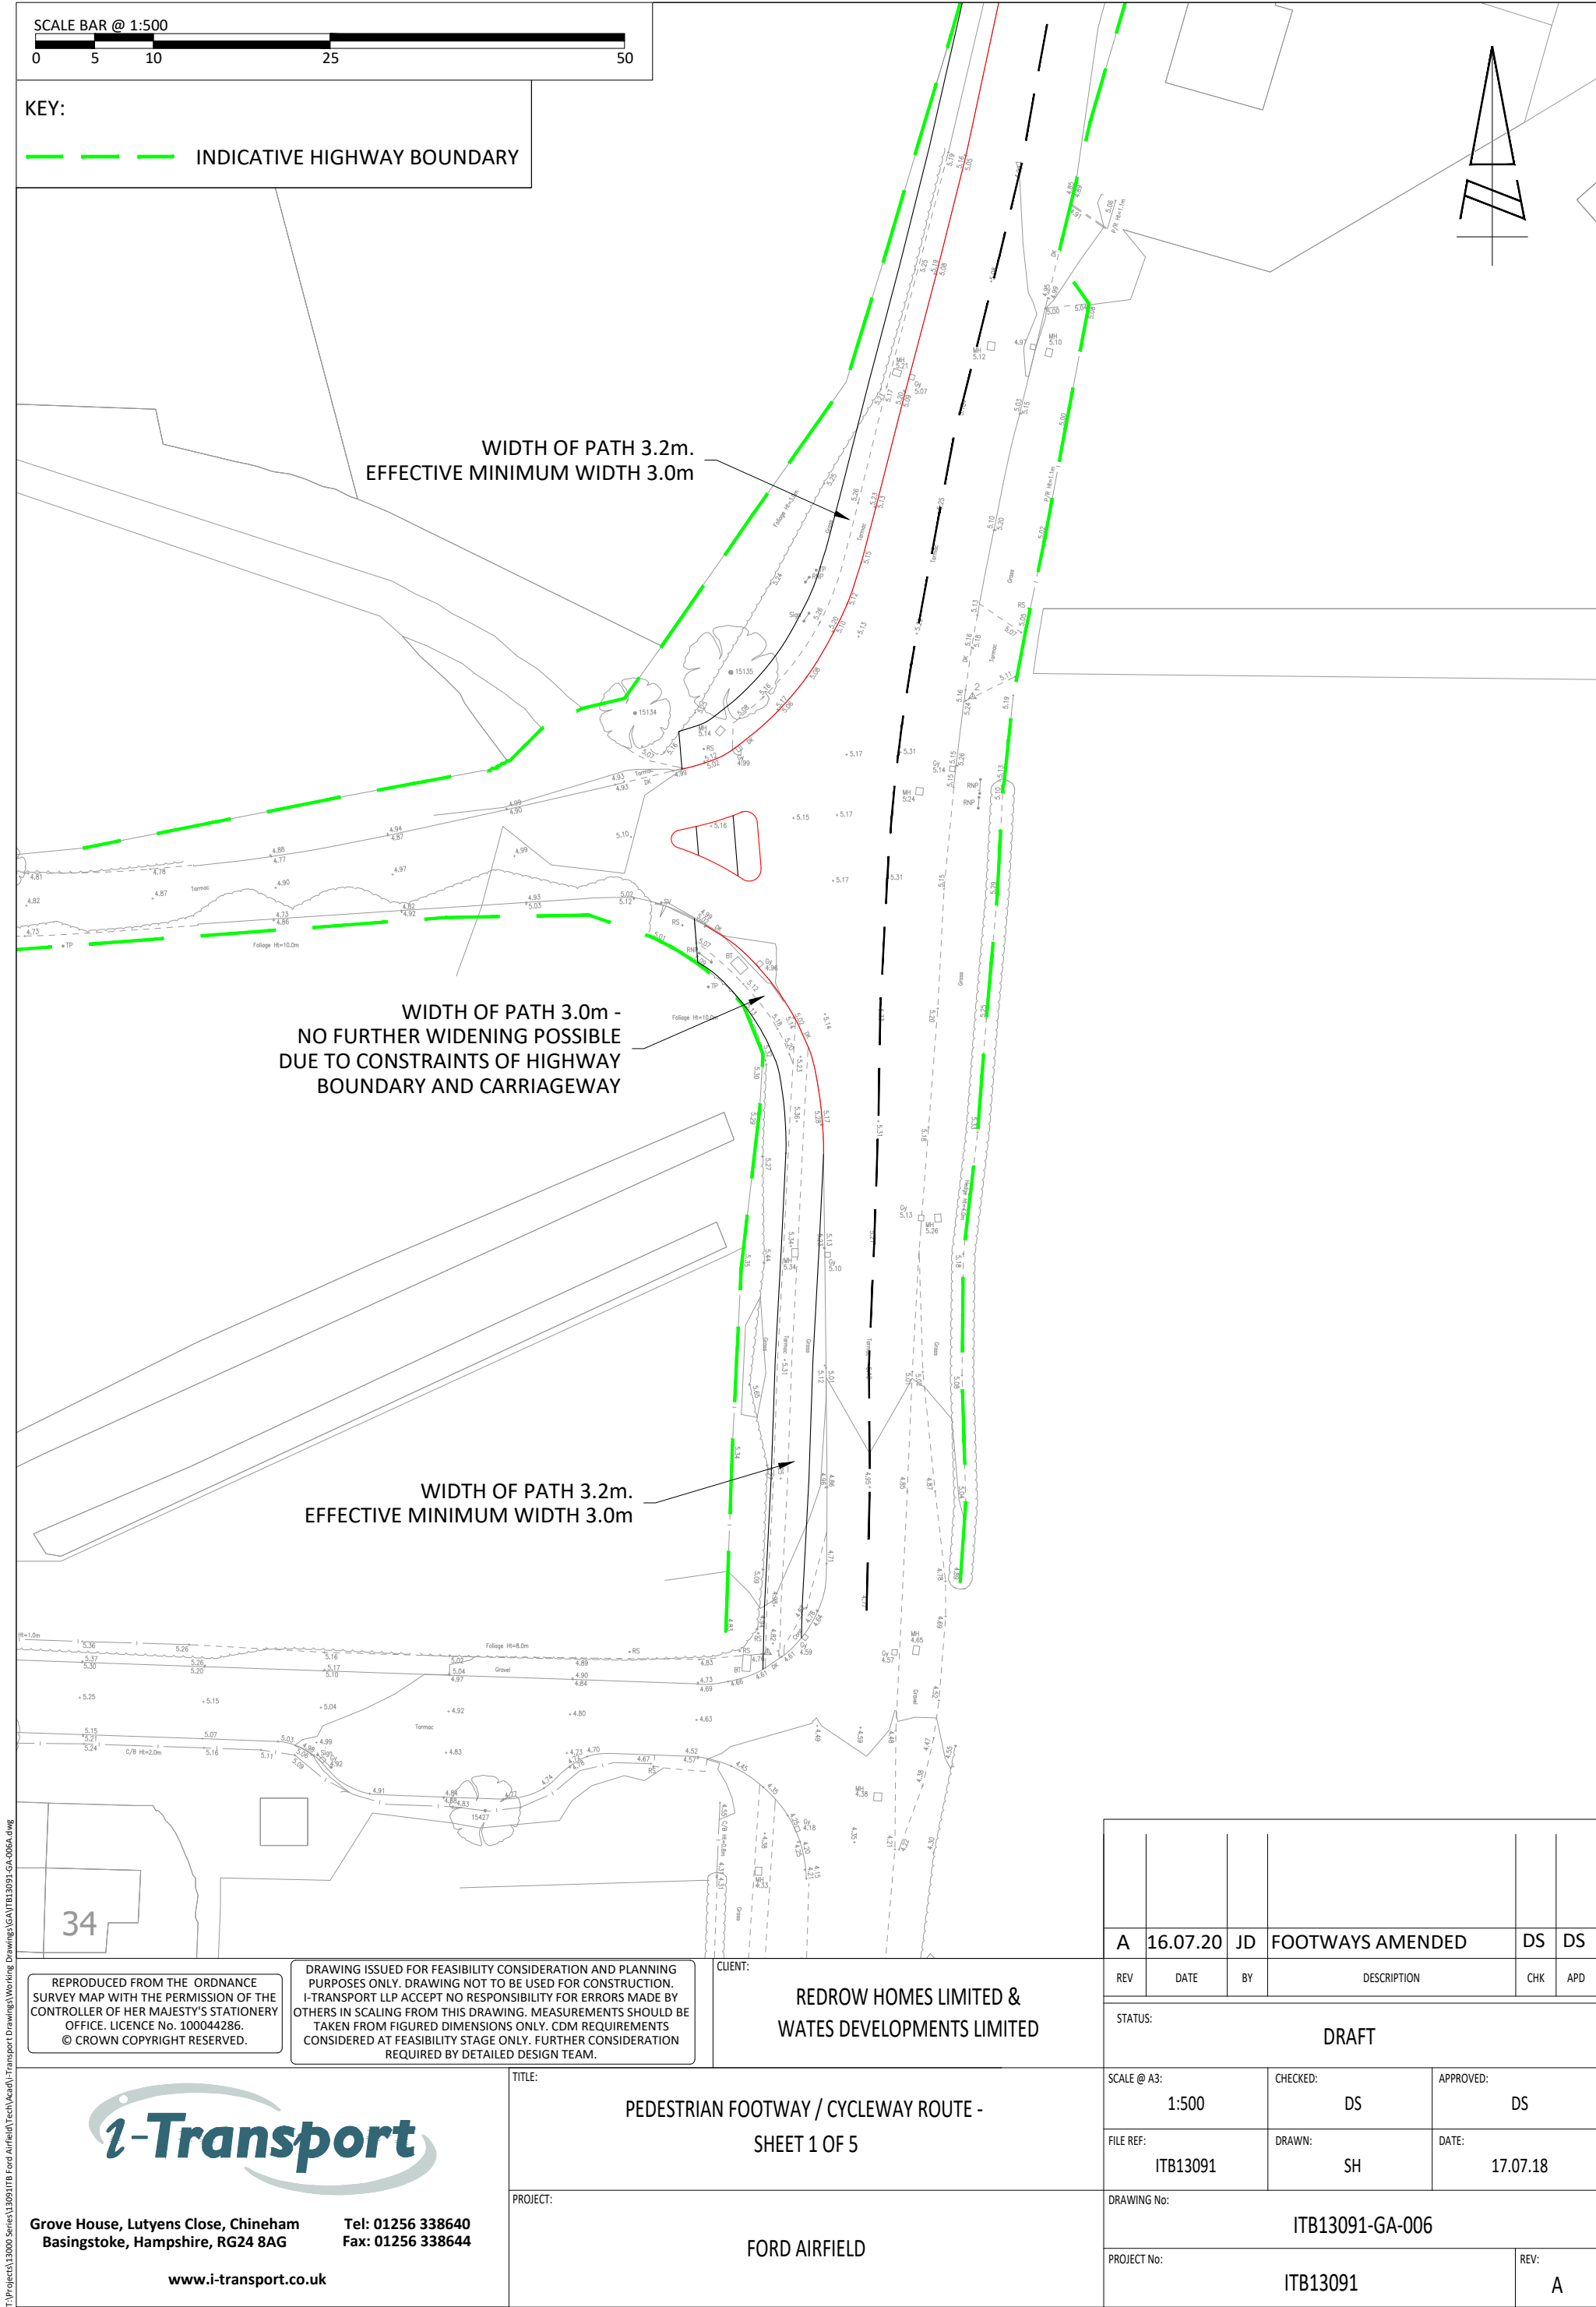

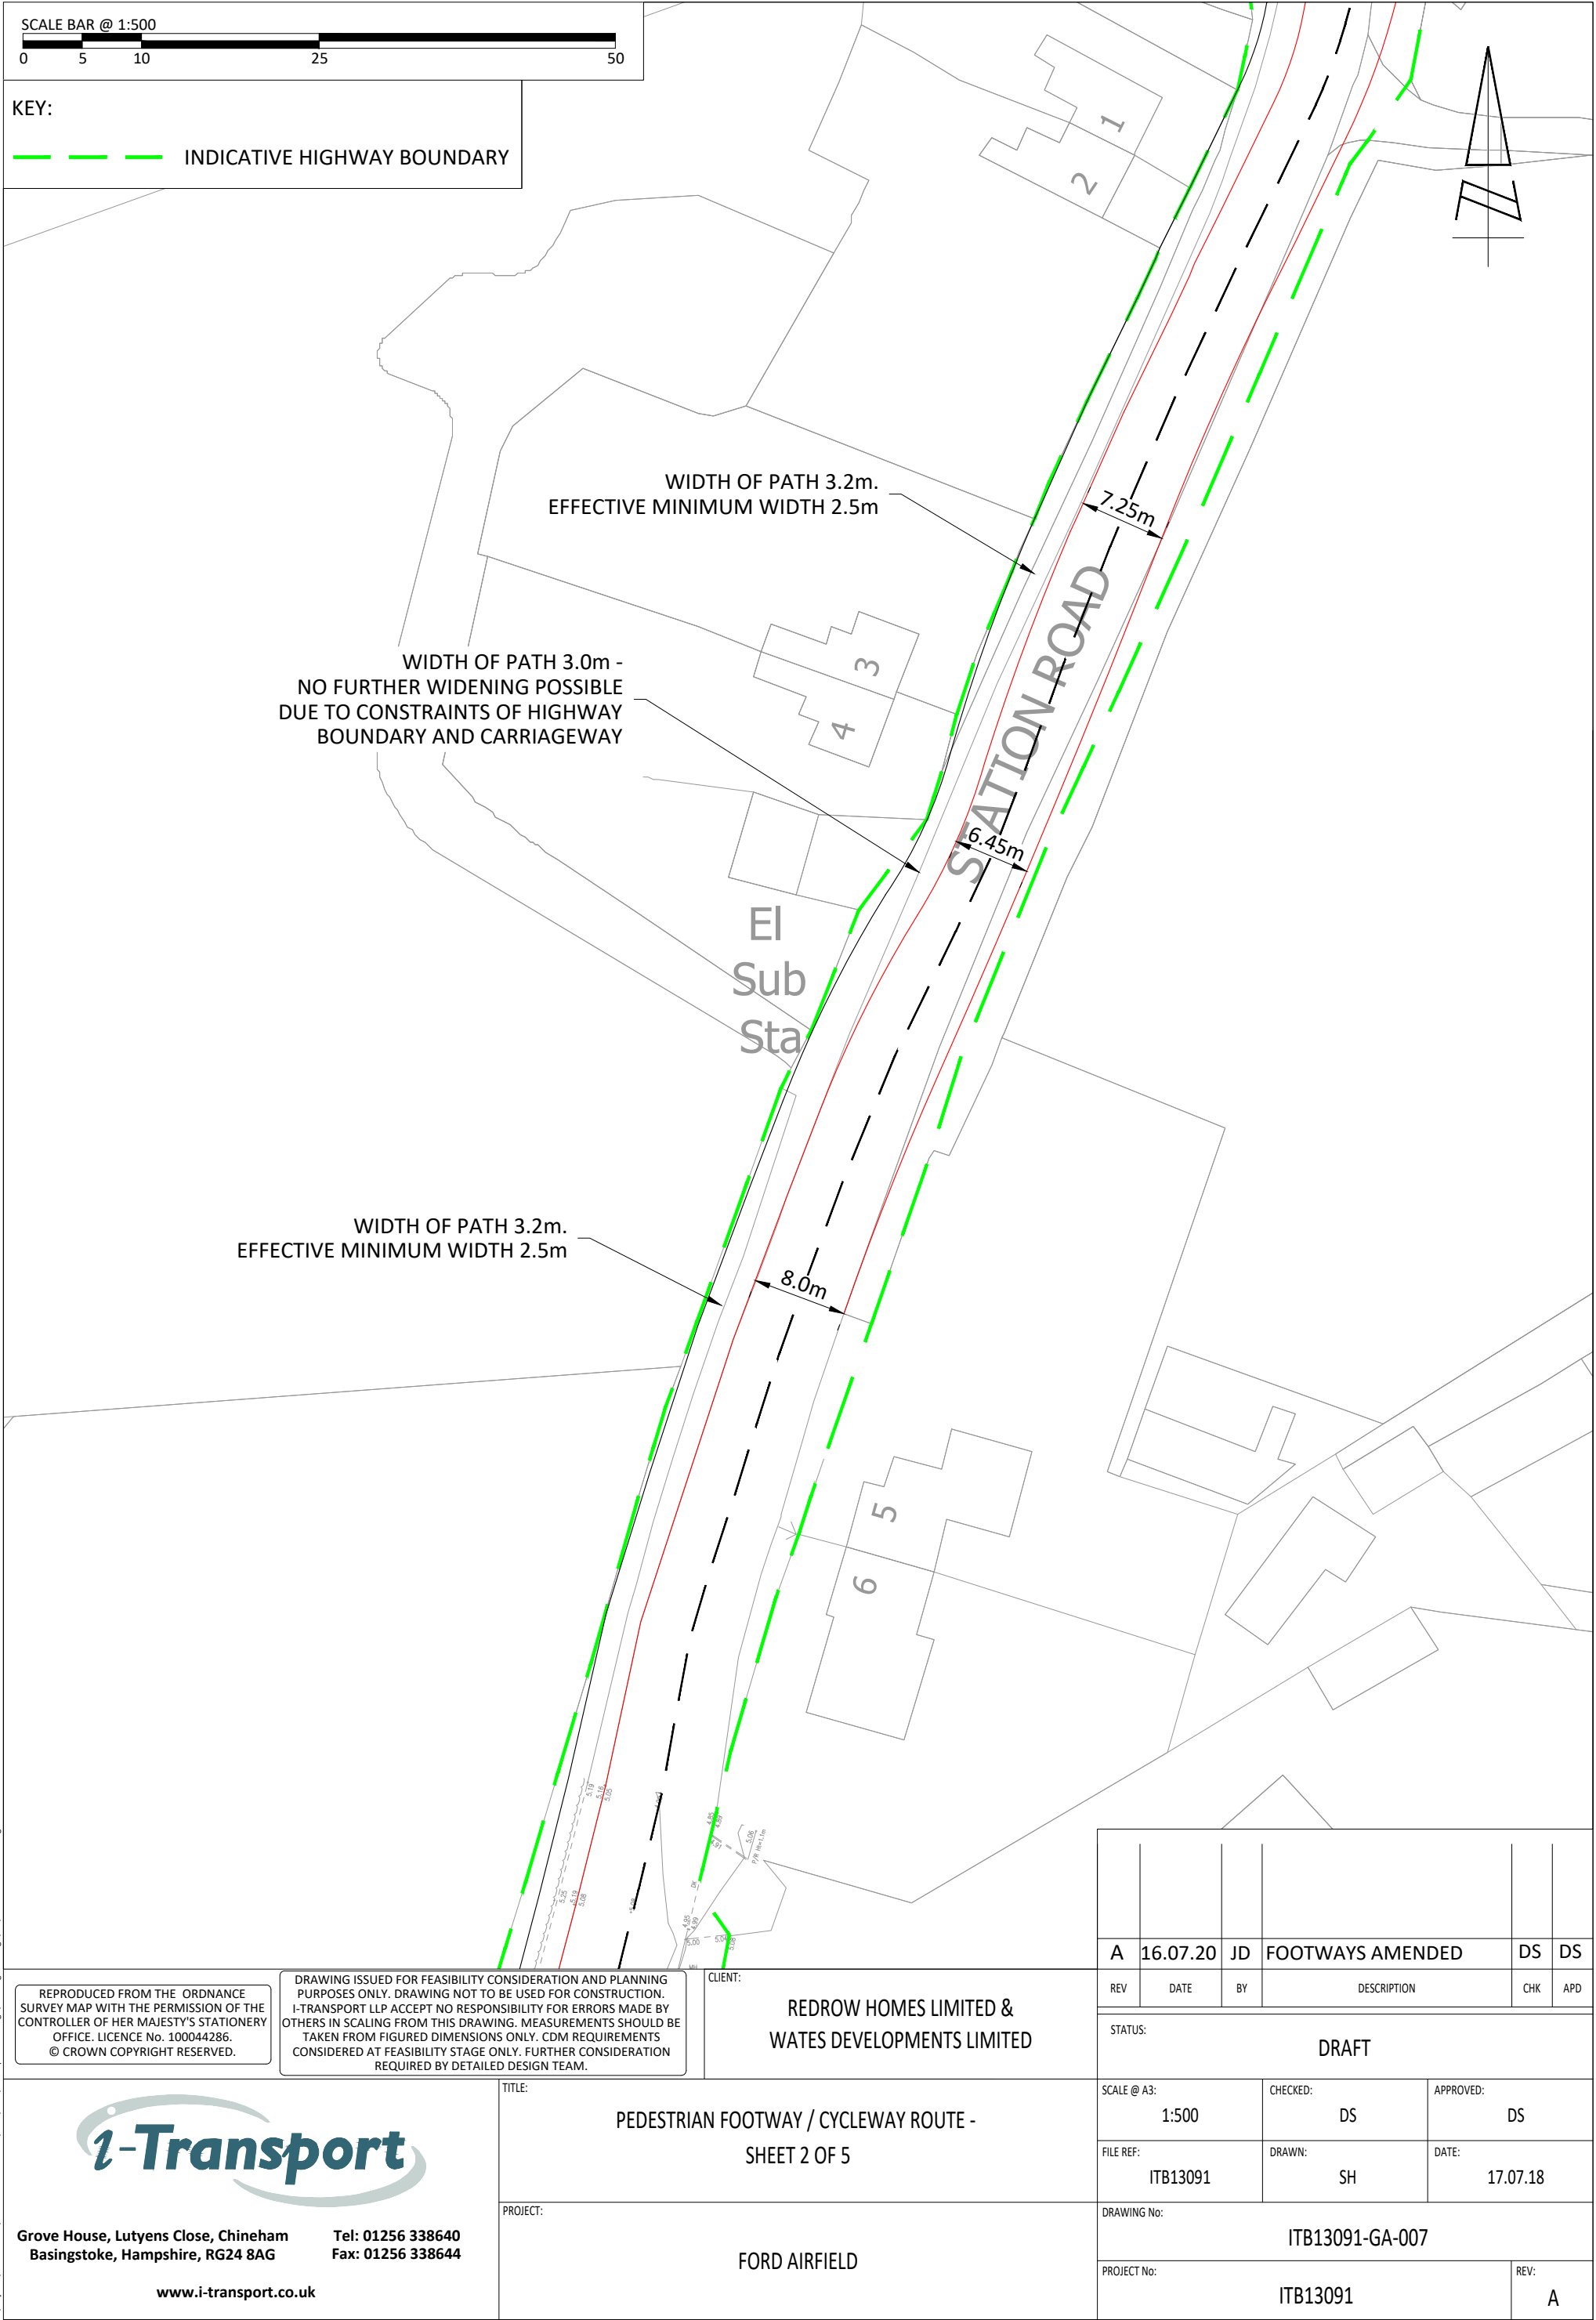

Grove House, Lutyens Close, Chineham  
Basingstoke, Hampshire, RG24 8AG  
www.i-transport.co.uk

Tel: 01256 338640  
Fax: 01256 338644

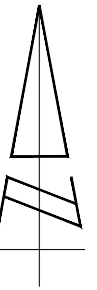

# The S

## Camping Group

WIDTH OF PATH 3.2m.  
EFFECTIVE MINIMUM WIDTH 2.5m

FB 2.7m

6.8m

6.8m

7.69m

REPRODUCED FROM THE ORDNANCE  
SURVEY MAP WITH THE PERMISSION OF THE  
CONTROLLER OF HER MAJESTY'S STATIONERY  
OFFICE. LICENCE No. 100044286.  
© CROWN COPYRIGHT RESERVED.

DRAWING ISSUED FOR FEASIBILITY CONSIDERATION AND PLANNING PURPOSES ONLY. DRAWING NOT TO BE USED FOR CONSTRUCTION. I-TRANSPORT LLP ACCEPT NO RESPONSIBILITY FOR ERRORS MADE BY OTHERS IN SCALING FROM THIS DRAWING. MEASUREMENTS SHOULD BE TAKEN FROM FIGURED DIMENSIONS ONLY. CDM REQUIREMENTS CONSIDERED AT FEASIBILITY STAGE ONLY. FURTHER CONSIDERATION REQUIRED BY DETAILED DESIGN TEAM.

CLIENT:

REDROW HOMES LIMITED &  
WATES DEVELOPMENTS LIMITED

|        |
|--------|
| TITLE: |
|--------|

PEDESTRIAN FOOTWAY / CYCLEWAY ROUTE -  
SHEET 3 OF 5

PROJECT:

FORD AIRFIELD

|     |          |    |                  |     |     |
|-----|----------|----|------------------|-----|-----|
|     |          |    |                  |     |     |
| A   | 16.07.20 | JD | FOOTWAYS AMENDED | DS  | DS  |
| REV | DATE     | BY | DESCRIPTION      | CHK | APD |

STATUS:


DRAFT


|                 |          |           |
|-----------------|----------|-----------|
| SCALE @ A3:     | CHECKED: | APPROVED: |
| 1:500           | DS       | DS        |
| FILE REF:       | DRAWN:   | DATE:     |
| ITB13091        | SH       | 17.07.18  |
| DRAWING No:     |          |           |
| ITB13091-GA-008 |          |           |
| PROJECT No:     |          | REV:      |
| ITB13091        |          | A         |



**Grove House, Lutyens Close, Chineham  
Basingstoke, Hampshire, RG24 8AG**

[www.i-transport.co.uk](http://www.i-transport.co.uk)

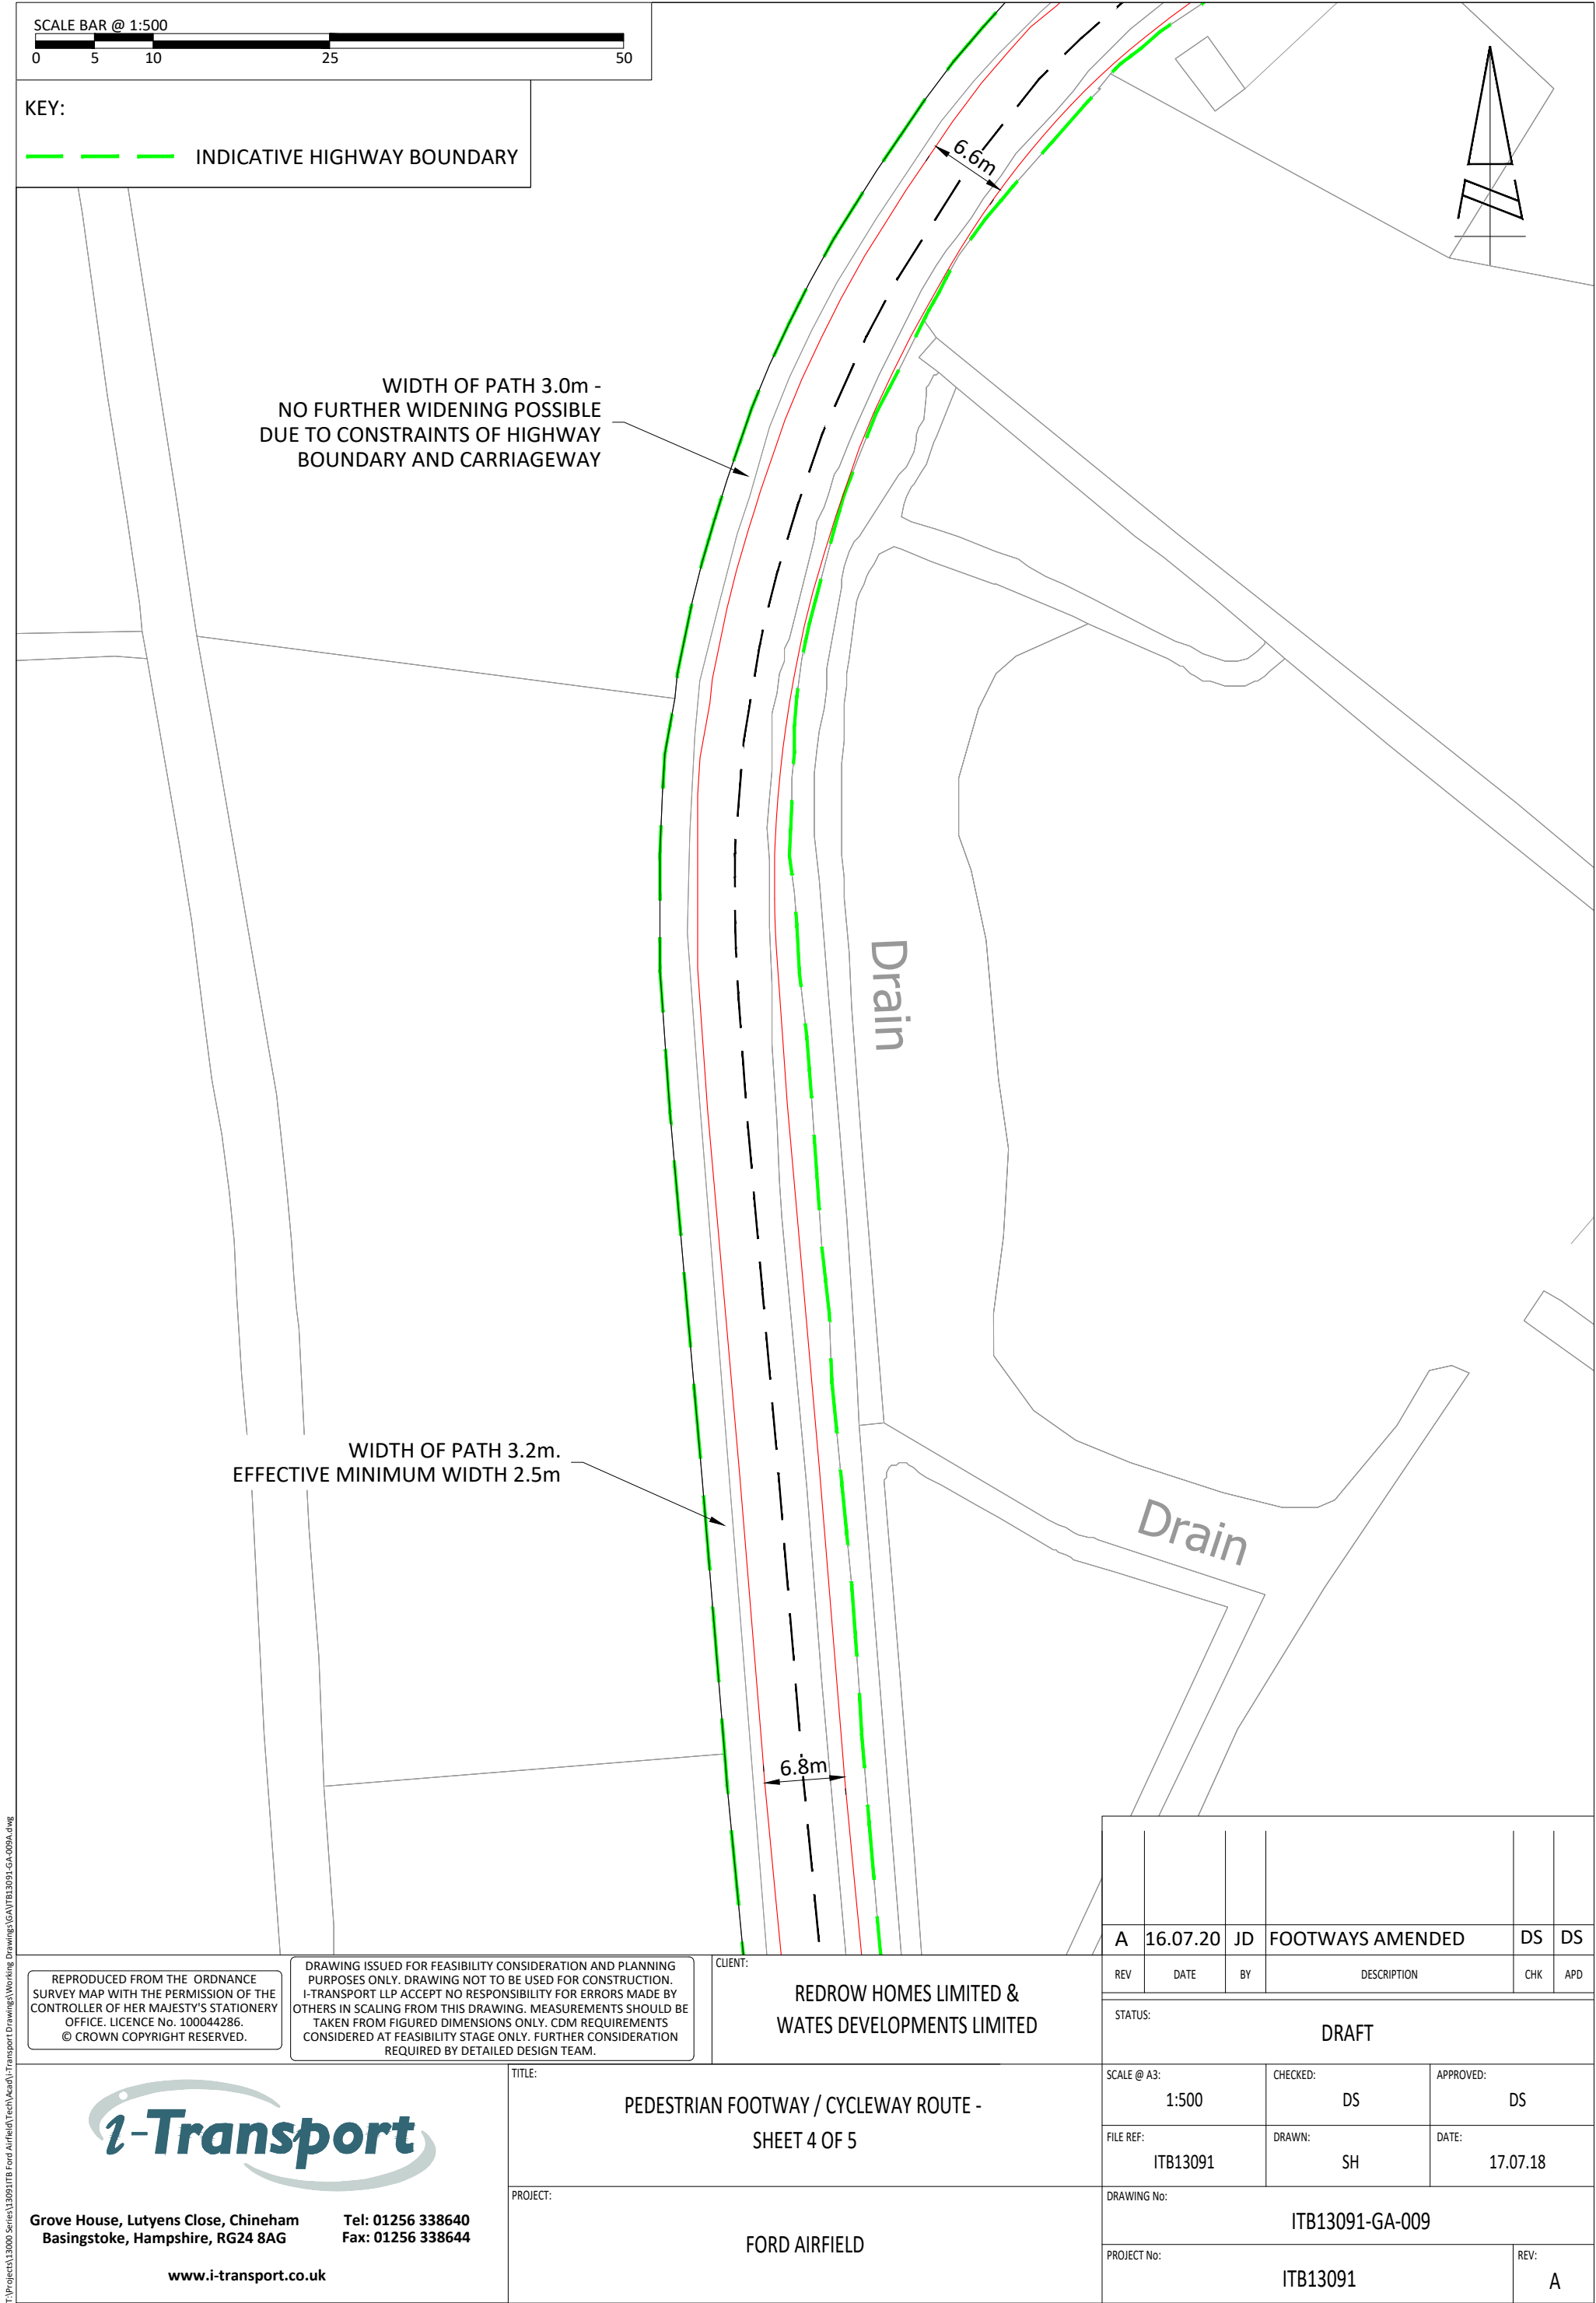

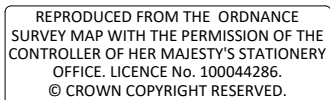

CLIENT: REDROW HOMES LIMITED & WATES DEVELOPMENTS LIMITED

|                                                                                           |          |          |                  |           |         |
|-------------------------------------------------------------------------------------------|----------|----------|------------------|-----------|---------|
|                                                                                           |          |          |                  |           |         |
| A                                                                                         | 16.07.20 | JD       | FOOTWAYS AMENDED |           | DS DS   |
| REV                                                                                       | DATE     | BY       | DESCRIPTION      |           | CHK APD |
| STATUS: <div style="text-align: center; font-size: 1.2em; font-weight: bold;">DRAFT</div> |          |          |                  |           |         |
| SCALE @ A3:                                                                               |          | CHECKED: |                  | APPROVED: |         |
| 1:500                                                                                     |          | DS       |                  | DS        |         |
| FILE REF:                                                                                 |          | DRAWN:   |                  | DATE:     |         |
| ITB13091                                                                                  |          | SH       |                  | 17.07.18  |         |
| DRAWING No:                                                                               |          |          |                  |           |         |
| ITB13091-GA-010                                                                           |          |          |                  |           |         |
| PROJECT No:                                                                               |          |          |                  |           | REV:    |
| ITB13091                                                                                  |          |          |                  |           | A       |