


Appendix C

Offsite Sewer Connectivity Drawing (Route Plan)

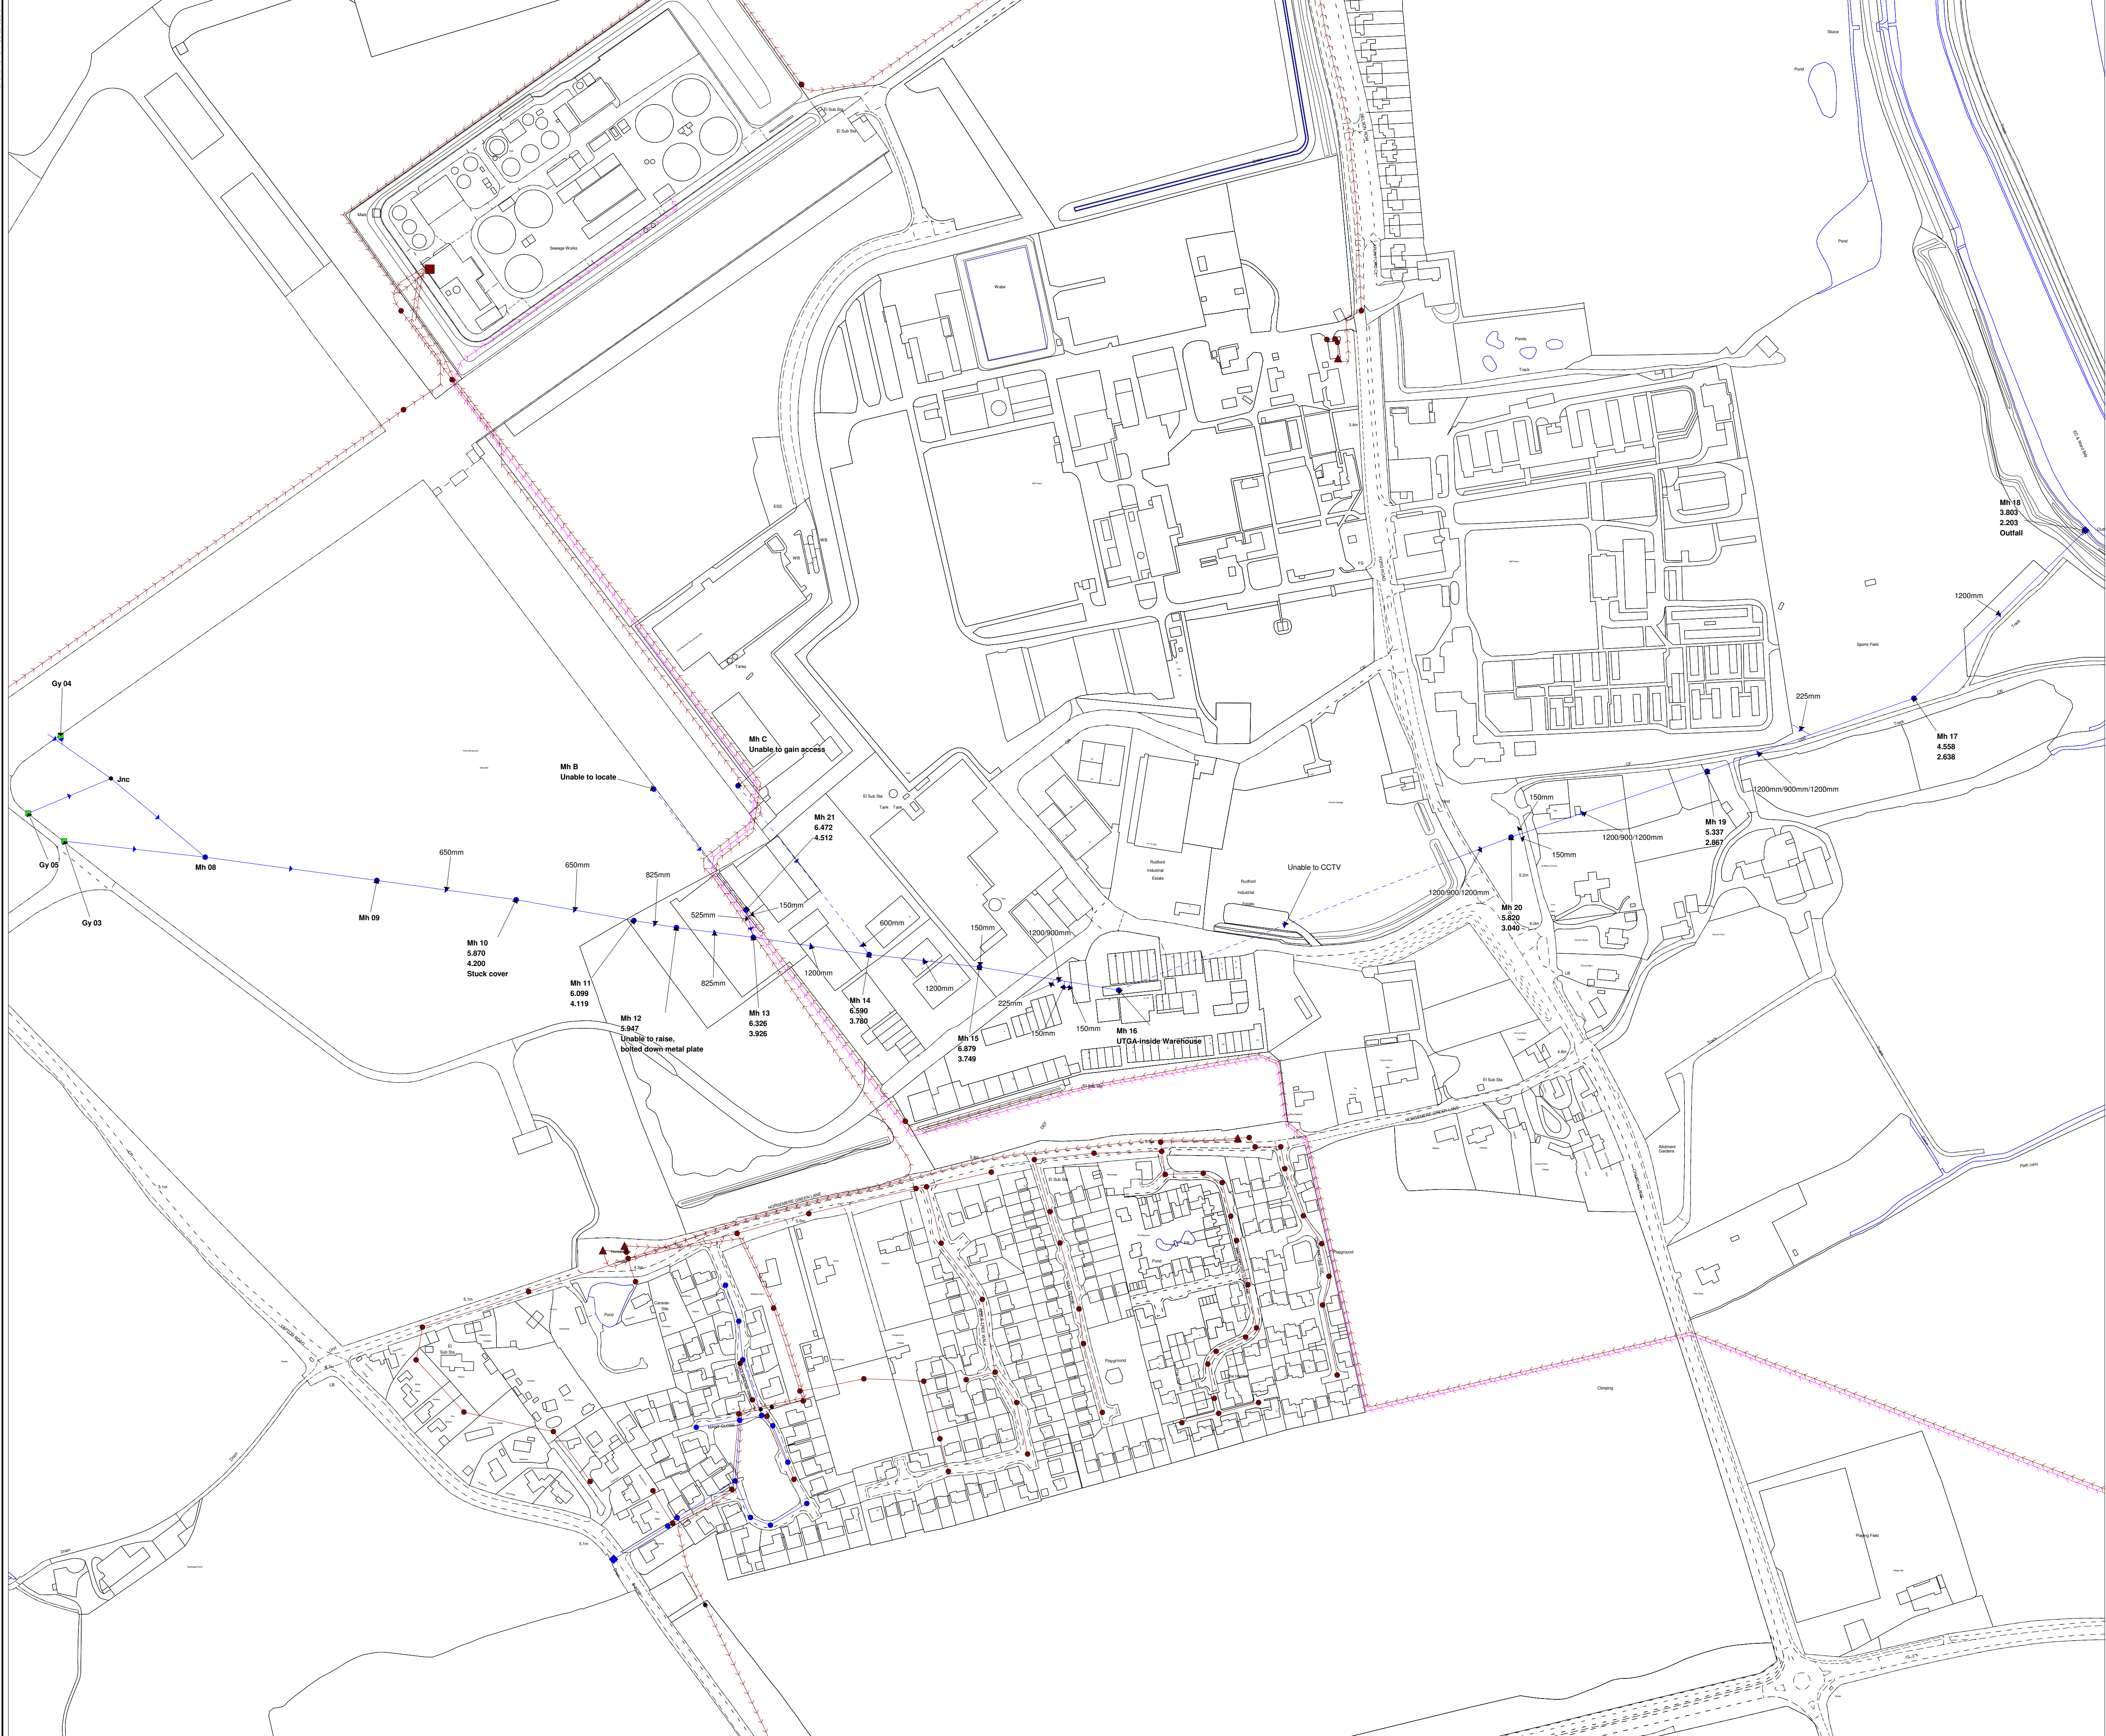

Survey Legend

- Surface Water Manhole
- Outfall
- Junction
- Gully
- Surface Water Sewer
- Surface Water Sewer (Assumed Route)

Dene-Tech Services Ltd
Unit 10 Lymington Barn
Lymington Bottom Road
Medstead Alton
Hants
GU34 5EW (01420) 562569

DENE-TECH

Client

Anthony McNevin
JNP Group
Marlborough House
48 Holly Walk
Leamington Spa
CV32 4XP

Project title

**DT6957
Ford Airfield**

Drawing title

**Ford Airfield Nr Chichester
Surface Water Sewer Connectivity
Survey Layout**

Scale: NTS	Drawn SM: Dene-Tech Date: Nov 2020	Checked RN: Dene-Tech Date: Nov 2020	Authorised AP: Dene-Tech Date: Nov 2020	A1
Drawing Number				Rev
DT6957/FordAirfield/001				01