

Appendix E

The Northern Infiltration Basin



Groundwater Level (DS5Z)		
Date	Begl (m)	AOD (m)
Dec 19	4.618	2.563
Jan 20	4.750	2.431
Feb 20	4.000	3.181
Mar 20	4.240	2.941

Groundwater Level (DS6Z)		
Date	Begl (m)	AOD (m)
Dec 19	3.863	3.169
Jan 20	4.140	2.892
Feb 20	3.230	3.802
Mar 20	3.470	3.562

Groundwater Level (BH6)		
Date	Begl (m)	AOD (m)
Dec 19	3.804	3.037
Jan 20	3.900	2.941
Feb 20	2.960	3.881
Mar 20	3.170	3.671

Groundwater Level (DS8Z)		
Date	Begl (m)	AOD (m)
Dec 19	3.005	4.763
Jan 20	3.240	4.528
Feb 20	2.410	5.358
Mar 20	2.680	5.088

Groundwater Level (DS9Z)		
Date	Begl (m)	AOD (m)
Dec 19	3.045	4.697
Jan 20	3.210	4.532
Feb 20	2.230	5.512
Mar 20	2.830	4.912

Groundwater Level (DS12Z)		
Date	Begl (m)	AOD (m)
Dec 19	2.925	4.463
Jan 20	2.960	4.428
Feb 20	1.890	5.498
Mar 20	2.270	5.118

Groundwater Level (DS3Z)		
Date	Begl (m)	AOD (m)
Dec 19	1.785	2.012
Jan 20	1.990	1.807
Feb 20	1.540	2.257
Mar 20	1.710	2.087

Groundwater Level (DS7Z)		
Date	Begl (m)	AOD (m)
Dec 19	3.557	2.511
Jan 20	3.690	2.378
Feb 20	3.015	3.053
Mar 20	3.160	2.908

Groundwater Level (DS11Z)		
Date	Begl (m)	AOD (m)
Dec 19	3.970	2.942
Jan 20	4.010	2.902
Feb 20	3.170	3.742
Mar 20	N/A	N/A

Groundwater Level (DS13Z)		
Date	Begl (m)	AOD (m)
Dec 19	3.070	4.720
Jan 20	3.480	4.310
Feb 20	2.280	5.510
Mar 20	2.760	5.030

- Notes:-
- Where this drawing has been issued in electronic .dwg format it has been done so in good faith. jnpgroup do not take any responsibility for any inaccuracies in the electronic data, which should be checked against the paper (or .pdf) drawing issue. Any apparent discrepancies should be immediately reported to jnpgroup. The electronic .dwg file should not be assumed to be to scale and should not be used for 'overlying', setting out or checking of any third party information. All dimensions should be taken from the paper (or .pdf) version of the drawing. Electronic drawings may contain third party information. jnpgroup take no responsibility for this information, which should be checked against the originators paper drawing(s).
 - All working dimensions to be checked on site.
 - Do not scale.
 - Any discrepancies between drawings of different scales, and between drawings and specification where appropriate to be notified to The Engineer for decision.
 - Copyright reserved. This drawing may only be used for The Client and location specified in the title block. It may not be copied or disclosed to any third party without the prior written consent of jnpgroup.
 - This drawing should only be used for construction if the drawing status is "Construction". jnpgroup take no responsibility for construction works undertaken to drawings which are not marked with this status.

Health and Safety Note:
The details on this drawing have been prepared on the assumption that a competent contractor will be carrying out the works. If the contractor(s) considers that there is insufficient Health and Safety information on this drawing, this should immediately be brought to the attention of the designer.

Legend
Site Boundary

Rev.	Date	Amendment	By	Chk.
Status				
Indicative				








Consulting Engineers
www.jnpgroup.co.uk

Chesham • Brighouse • Hartlepool • Leamington Spa • Sheffield
Tel: 01494 771221 E-mail: chesham@jnpgroup.co.uk

Client	Wates Redrow
Job	Ford Airfield
Title	Northern Parcels Groundwater Levels

Scale 1:2000	@ A1	Date October 2020		
Drawn by IS	Checked by	Approved by		
	 012	 Accredited Contractor	 Part of Capita plc	 Revised
				Supplier No. 000026

Drawing No.	C85228-D140	Rev.	-
-------------	-------------	------	---

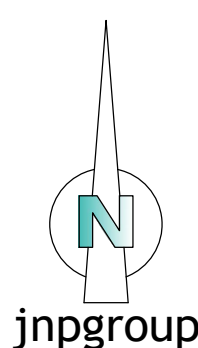

Notes:-

1. Where this drawing has been issued in electronic .dwg format it has been done so in good faith. jnrgroup do not take any responsibility for any inaccuracies in the electronic data, which should be checked against the paper (or .pdf) drawing issue. Any apparent discrepancies should be immediately reported to jnrgroup. The electronic .dwg file should not be assumed to be to scale and should not be used for 'overlying', setting out or checking of any third party information. All dimensions should be taken from the paper (or .pdf) version of the drawing. Electronic drawings may contain third party information, jnrgroup take no responsibility for this information, which should be checked against the originators paper drawing(s).
2. All working dimensions to be checked on site.
3. Do not scale.
4. Any discrepancies between drawings of different scales, and between drawings and specification where appropriate to be notified to The Engineer for decision.
5. Copyright reserved. This drawing may only be used for The Client and location specified in the title block. It may not be copied or disclosed to any third party without the prior written consent of jnrgroup.
6. This drawing should only be used for construction if the drawing status is 'Construction', jnrgroup take no responsibility for construction works undertaken to drawings which are not marked with this status.

Health and Safety Note:
The details on this drawing have been prepared on the assumption that a competent contractor will be carrying out the works. If the contractor(s) considers that there is insufficient Health and Safety information on this drawing, this should immediately be brought to the attention of the designer.

Legend

- Site Boundary
- Soakaway Test carried out by
RSK dated February 2020

Rev.	Date	Amendment	By	Ch

Indicative



Client	Wates Redrow
Job	Ford Airfield
Title	Northern Parcels Infiltration Rates



Drawing No.	Rev
C85228-D141	-