
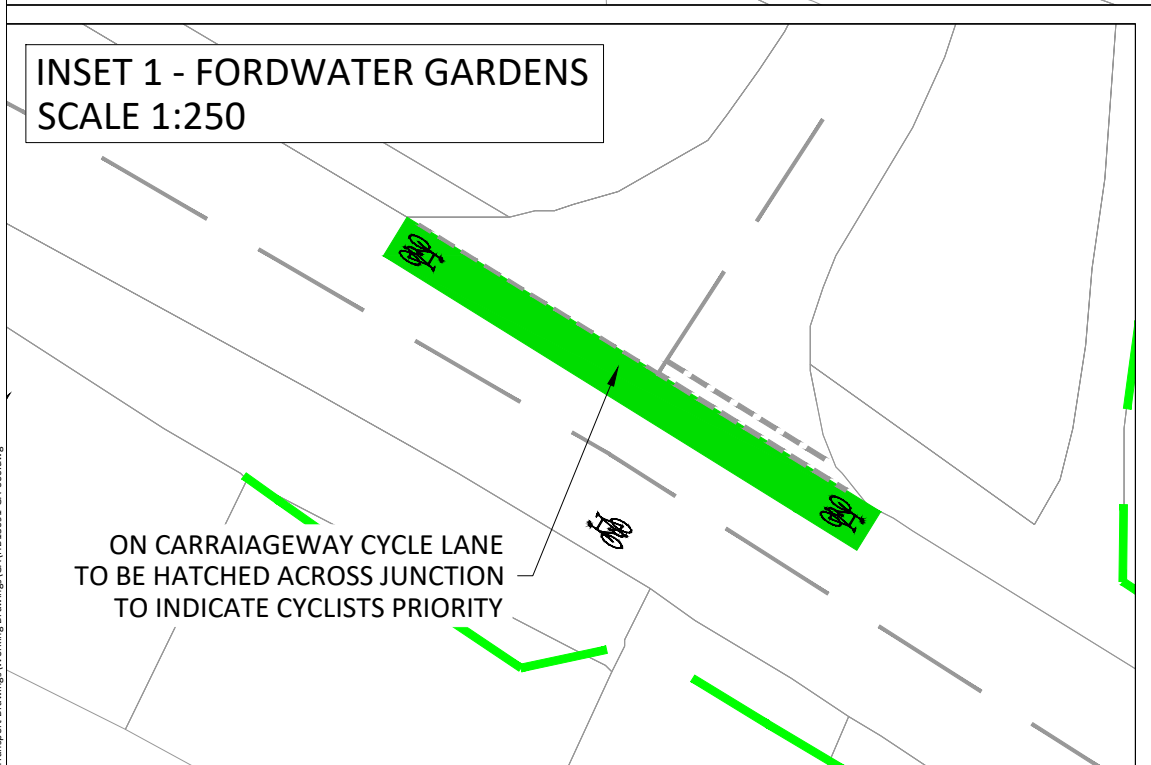


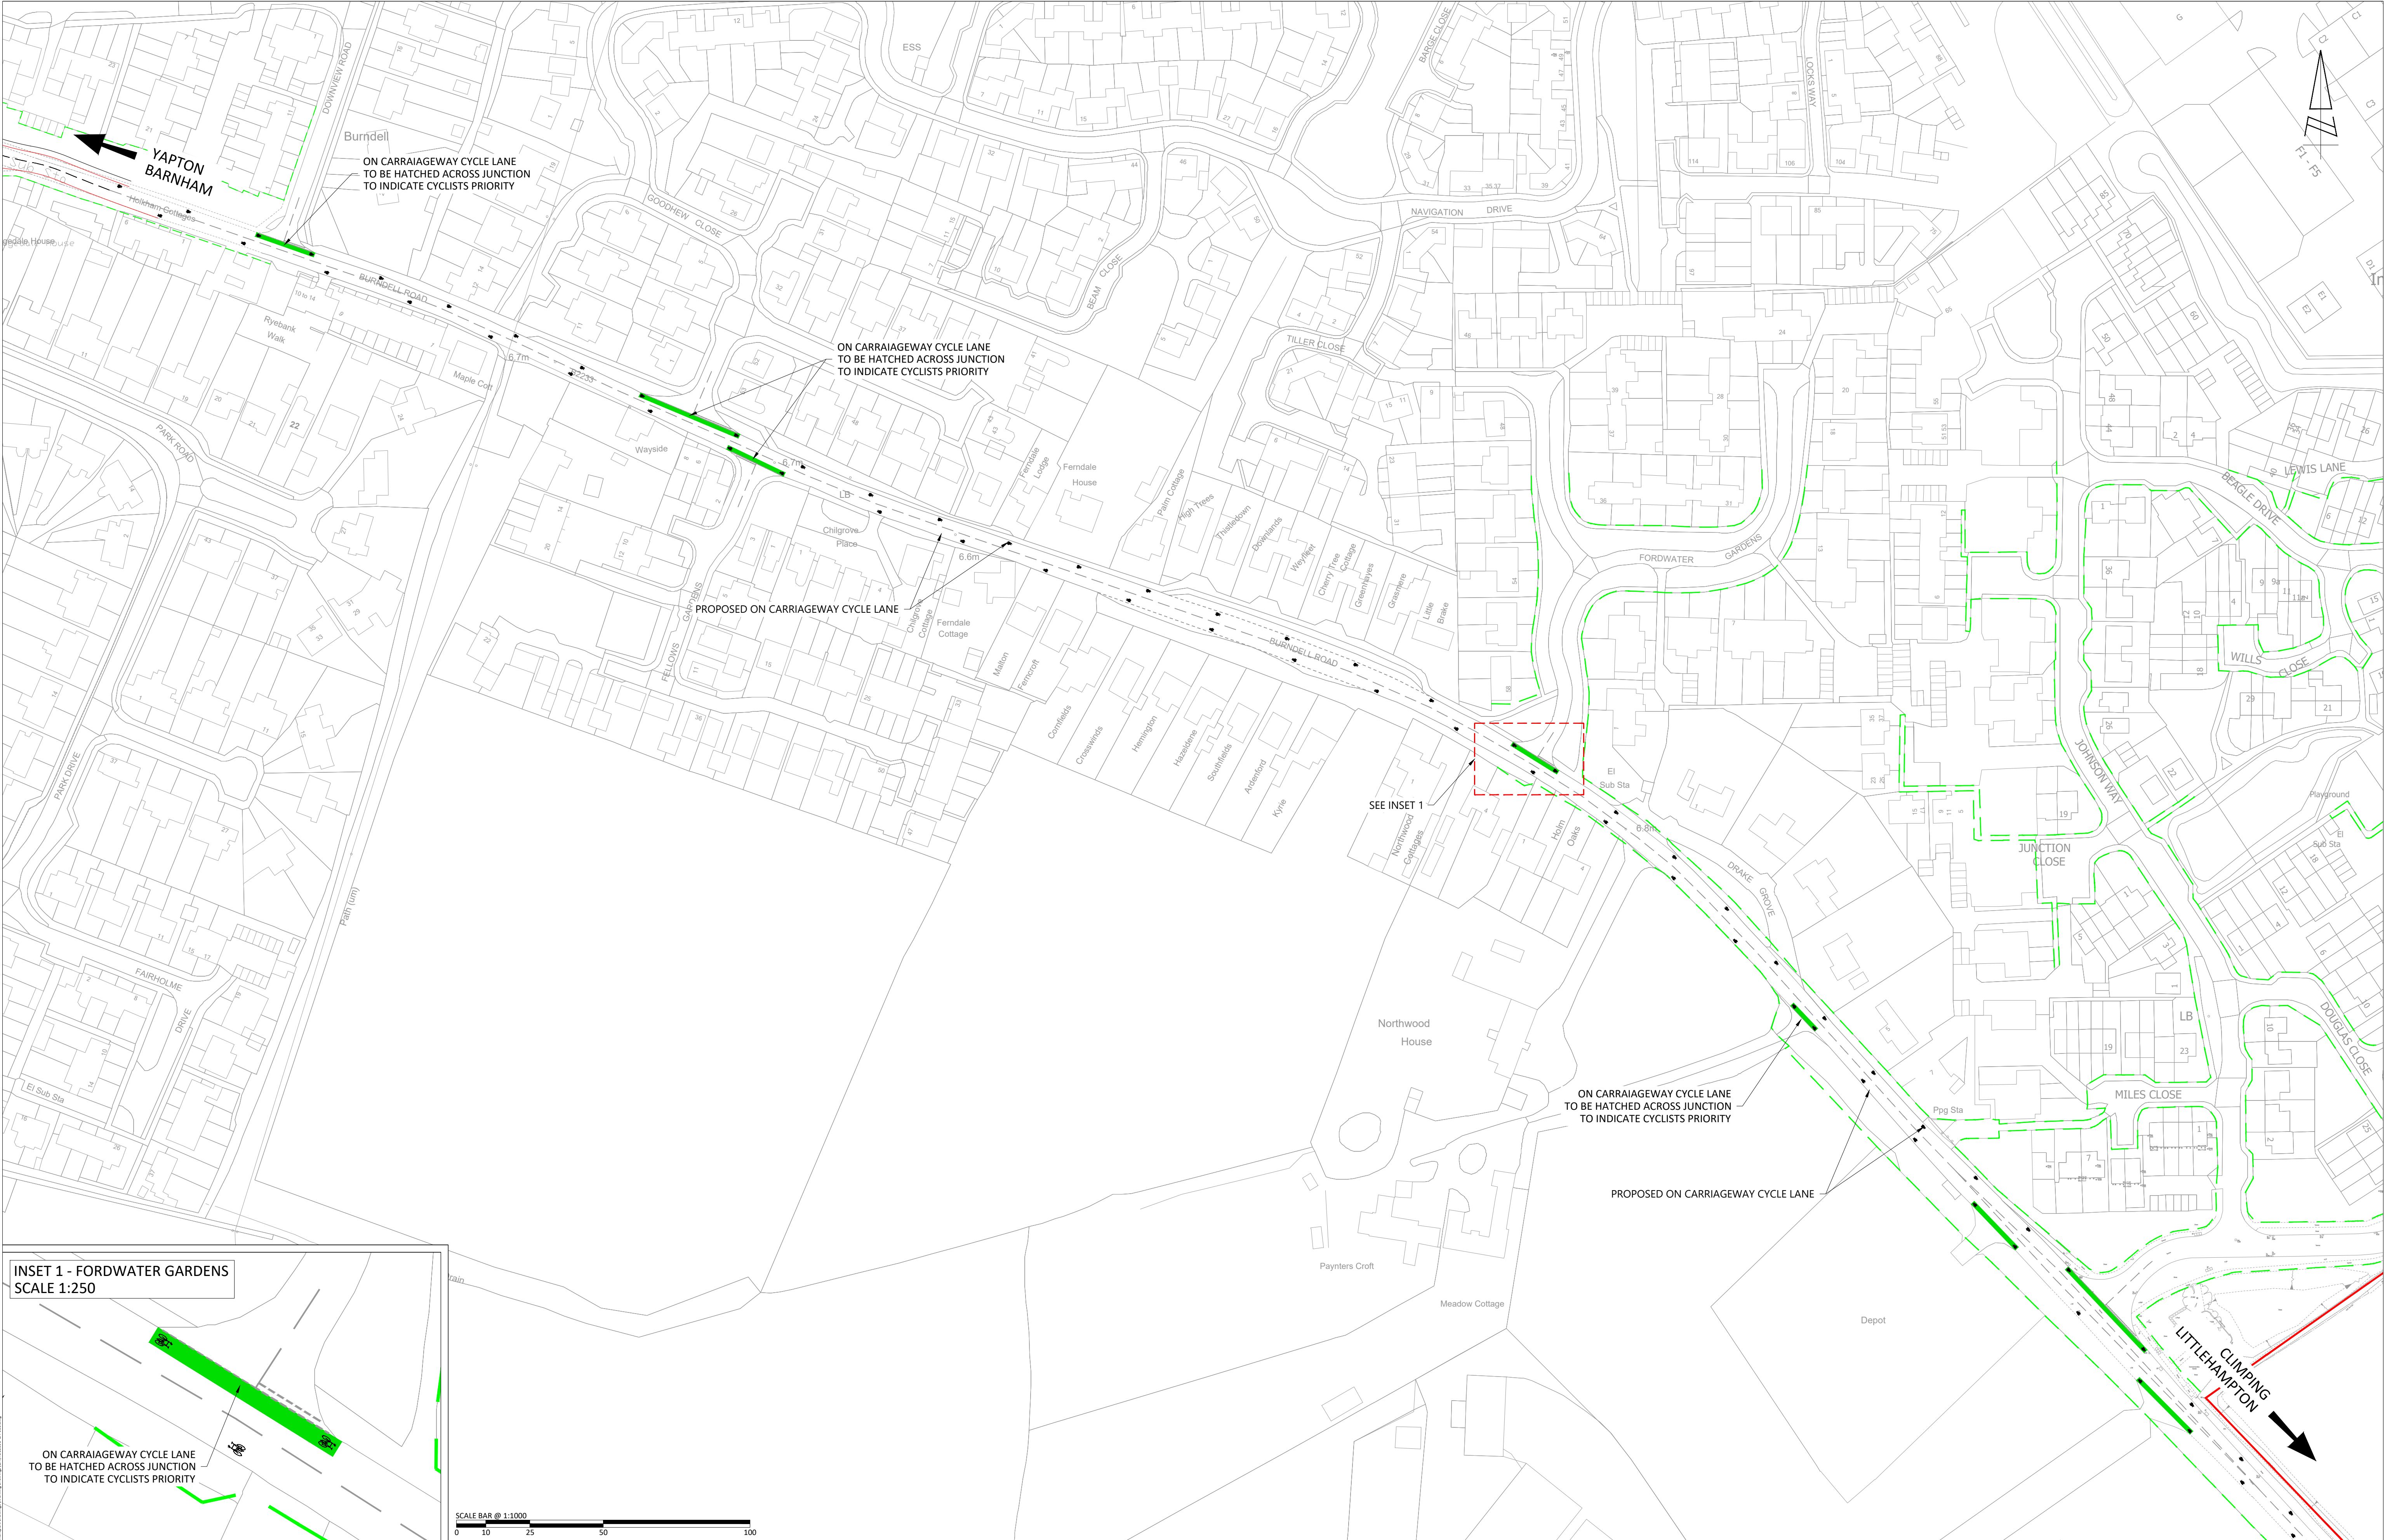

 Grove House, Lutyns Close, Chineham Basingstoke, Hampshire, RG24 8AG www.i-transport.co.uk Tel: 01256 338640			REPRODUCED FROM THE ORDINANCE SURVEY MAP WITH THE PERMISSION OF THE CONTROLLER OF HER MAJESTY'S STATIONERY OFFICE. LICENCE No. 10004286. © CROWN COPYRIGHT RESERVED. DRAWING ISSUED FOR FEASIBILITY CONSIDERATION AND PLANNING PURPOSES ONLY. DRAWING NOT TO BE USED FOR CONSTRUCTION. I-TRANSPORT LLP ACCEPT NO RESPONSIBILITY FOR ERRORS MADE BY OTHERS IN SCALED FROM THIS DRAWING. MEASUREMENTS SHOULD BE TAKEN FROM FIGURED DIMENSIONS ONLY. CDM REQUIREMENTS CONSIDERED AT FEASIBILITY STAGE ONLY. FURTHER CONSIDERATION REQUIRED BY DETAILED DESIGN TEAM.		<table><tr><td colspan="2">TITLE</td><td colspan="10">POTENTIAL PEDESTRIAN / CYCLIST IMPROVEMENTS</td></tr><tr><td colspan="2">PROJECT:</td><td colspan="5">FORD AIRFIELD</td><td colspan="5">CLIENT: REDROW HOMES LIMITED & WATES DEVELOPMENTS</td></tr><tr><td colspan="2">REV</td><td colspan="2">DATE</td><td colspan="2">BY</td><td colspan="2">DESCRIPTION</td><td colspan="2">CHK</td><td colspan="2">APP</td></tr><tr><td colspan="2">STATUS</td><td colspan="10">FOR INFORMATION</td></tr></table>										TITLE		POTENTIAL PEDESTRIAN / CYCLIST IMPROVEMENTS										PROJECT:		FORD AIRFIELD					CLIENT: REDROW HOMES LIMITED & WATES DEVELOPMENTS					REV		DATE		BY		DESCRIPTION		CHK		APP		STATUS		FOR INFORMATION										<table><tr><td>DRAWN:</td><td>SH</td><td>CHECKED:</td><td>DS</td><td>APPROVED:</td><td>DS</td></tr><tr><td colspan="2">PROJECT No:</td><td colspan="2">SCALE @ A1:</td><td colspan="2">DATE</td></tr><tr><td colspan="2">ITB13091</td><td colspan="2">1:1000</td><td colspan="2">17.06.20</td></tr><tr><td colspan="2">DRAWING No:</td><td colspan="4">ITB13091-GA-060</td></tr><tr><td colspan="2">REV:</td><td colspan="4"></td></tr></table>			DRAWN:	SH	CHECKED:	DS	APPROVED:	DS	PROJECT No:		SCALE @ A1:		DATE		ITB13091		1:1000		17.06.20		DRAWING No:		ITB13091-GA-060				REV:					
TITLE		POTENTIAL PEDESTRIAN / CYCLIST IMPROVEMENTS	
PROJECT:		FORD AIRFIELD					CLIENT: REDROW HOMES LIMITED & WATES DEVELOPMENTS	
REV		DATE		BY		DESCRIPTION		CHK		APP	
STATUS		FOR INFORMATION	
DRAWN:	SH	CHECKED:	DS	APPROVED:	DS	
PROJECT No:		SCALE @ A1:		DATE	
ITB13091		1:1000		17.06.20	
DRAWING No:		ITB13091-GA-060	
REV:	

17/06/2020 10:00:00 AM

ARUN DISTRICT COUNCIL PRODUCT