


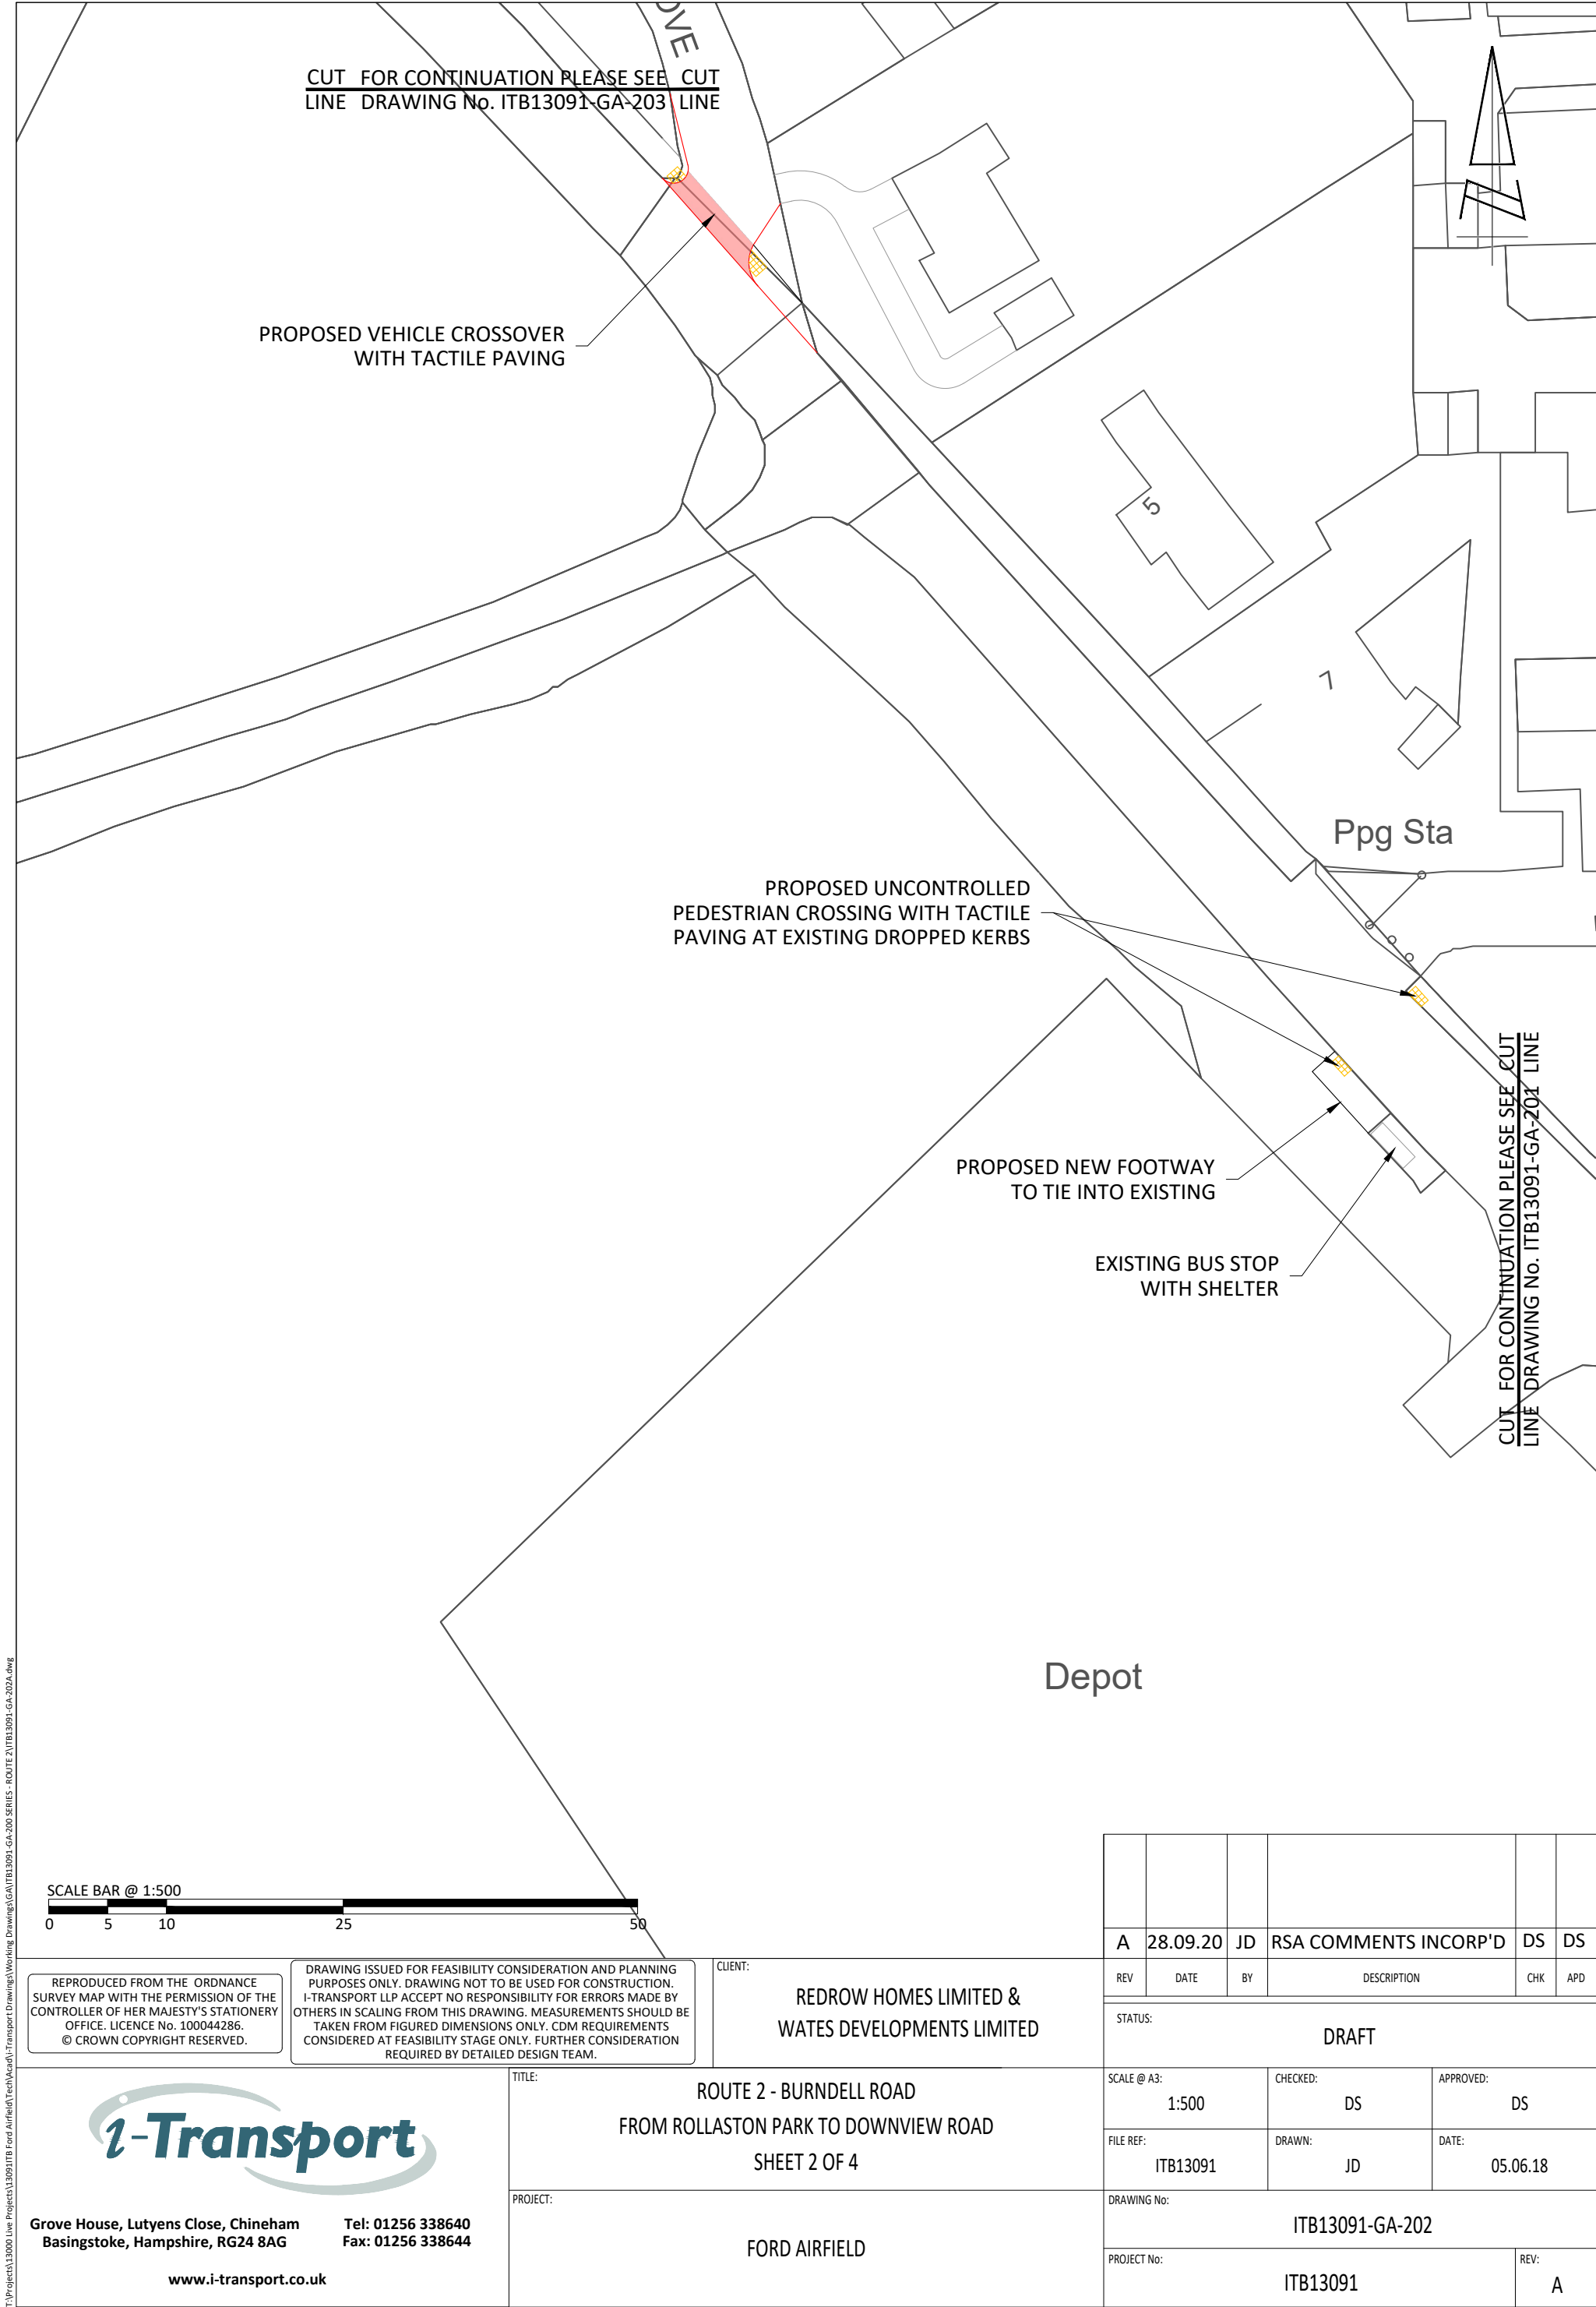

T:\Projects\13000 Live Projects\13091\ITB Ford Airfield\TechHead\Transport Drawings\GA\ITB13091-GA-200 SERIES-ROUTE 2\ITB13091-GA-202A.dwg

REPRODUCED FROM THE ORDNANCE SURVEY MAP WITH THE PERMISSION OF THE CONTROLLER OF HER MAJESTY'S STATIONERY OFFICE. LICENCE No. 100044286. © CROWN COPYRIGHT RESERVED.

DRAWING ISSUED FOR FEASIBILITY CONSIDERATION AND PLANNING PURPOSES ONLY. DRAWING NOT TO BE USED FOR CONSTRUCTION. I-TRANSPORT LLP ACCEPT NO RESPONSIBILITY FOR ERRORS MADE BY OTHERS IN SCALING FROM THIS DRAWING. MEASUREMENTS SHOULD BE TAKEN FROM FIGURED DIMENSIONS ONLY. CDM REQUIREMENTS CONSIDERED AT FEASIBILITY STAGE ONLY. FURTHER CONSIDERATION REQUIRED BY DETAILED DESIGN TEAM.

CLIENT:
REDROW HOMES LIMITED & WATES DEVELOPMENTS LIMITED



Grove House, Lutyens Close, Chineham
Basingstoke, Hampshire, RG24 8AG

Tel: 01256 338640
Fax: 01256 338644

www.i-transport.co.uk

TITLE:
**ROUTE 2 - BURNDILL ROAD
FROM ROLLASTON PARK TO DOWNVIEW ROAD
SHEET 2 OF 4**

PROJECT:
FORD AIRFIELD

A	28.09.20	JD	RSA COMMENTS INCORP'D	DS	DS
REV	DATE	BY	DESCRIPTION	CHK	APD
STATUS:					
DRAFT					
SCALE @ A3:		CHECKED:		APPROVED:	
1:500		DS		DS	
FILE REF:		DRAWN:		DATE:	
ITB13091		JD		05.06.18	
DRAWING No:					
ITB13091-GA-202					
PROJECT No:				REV:	
ITB13091				A	