


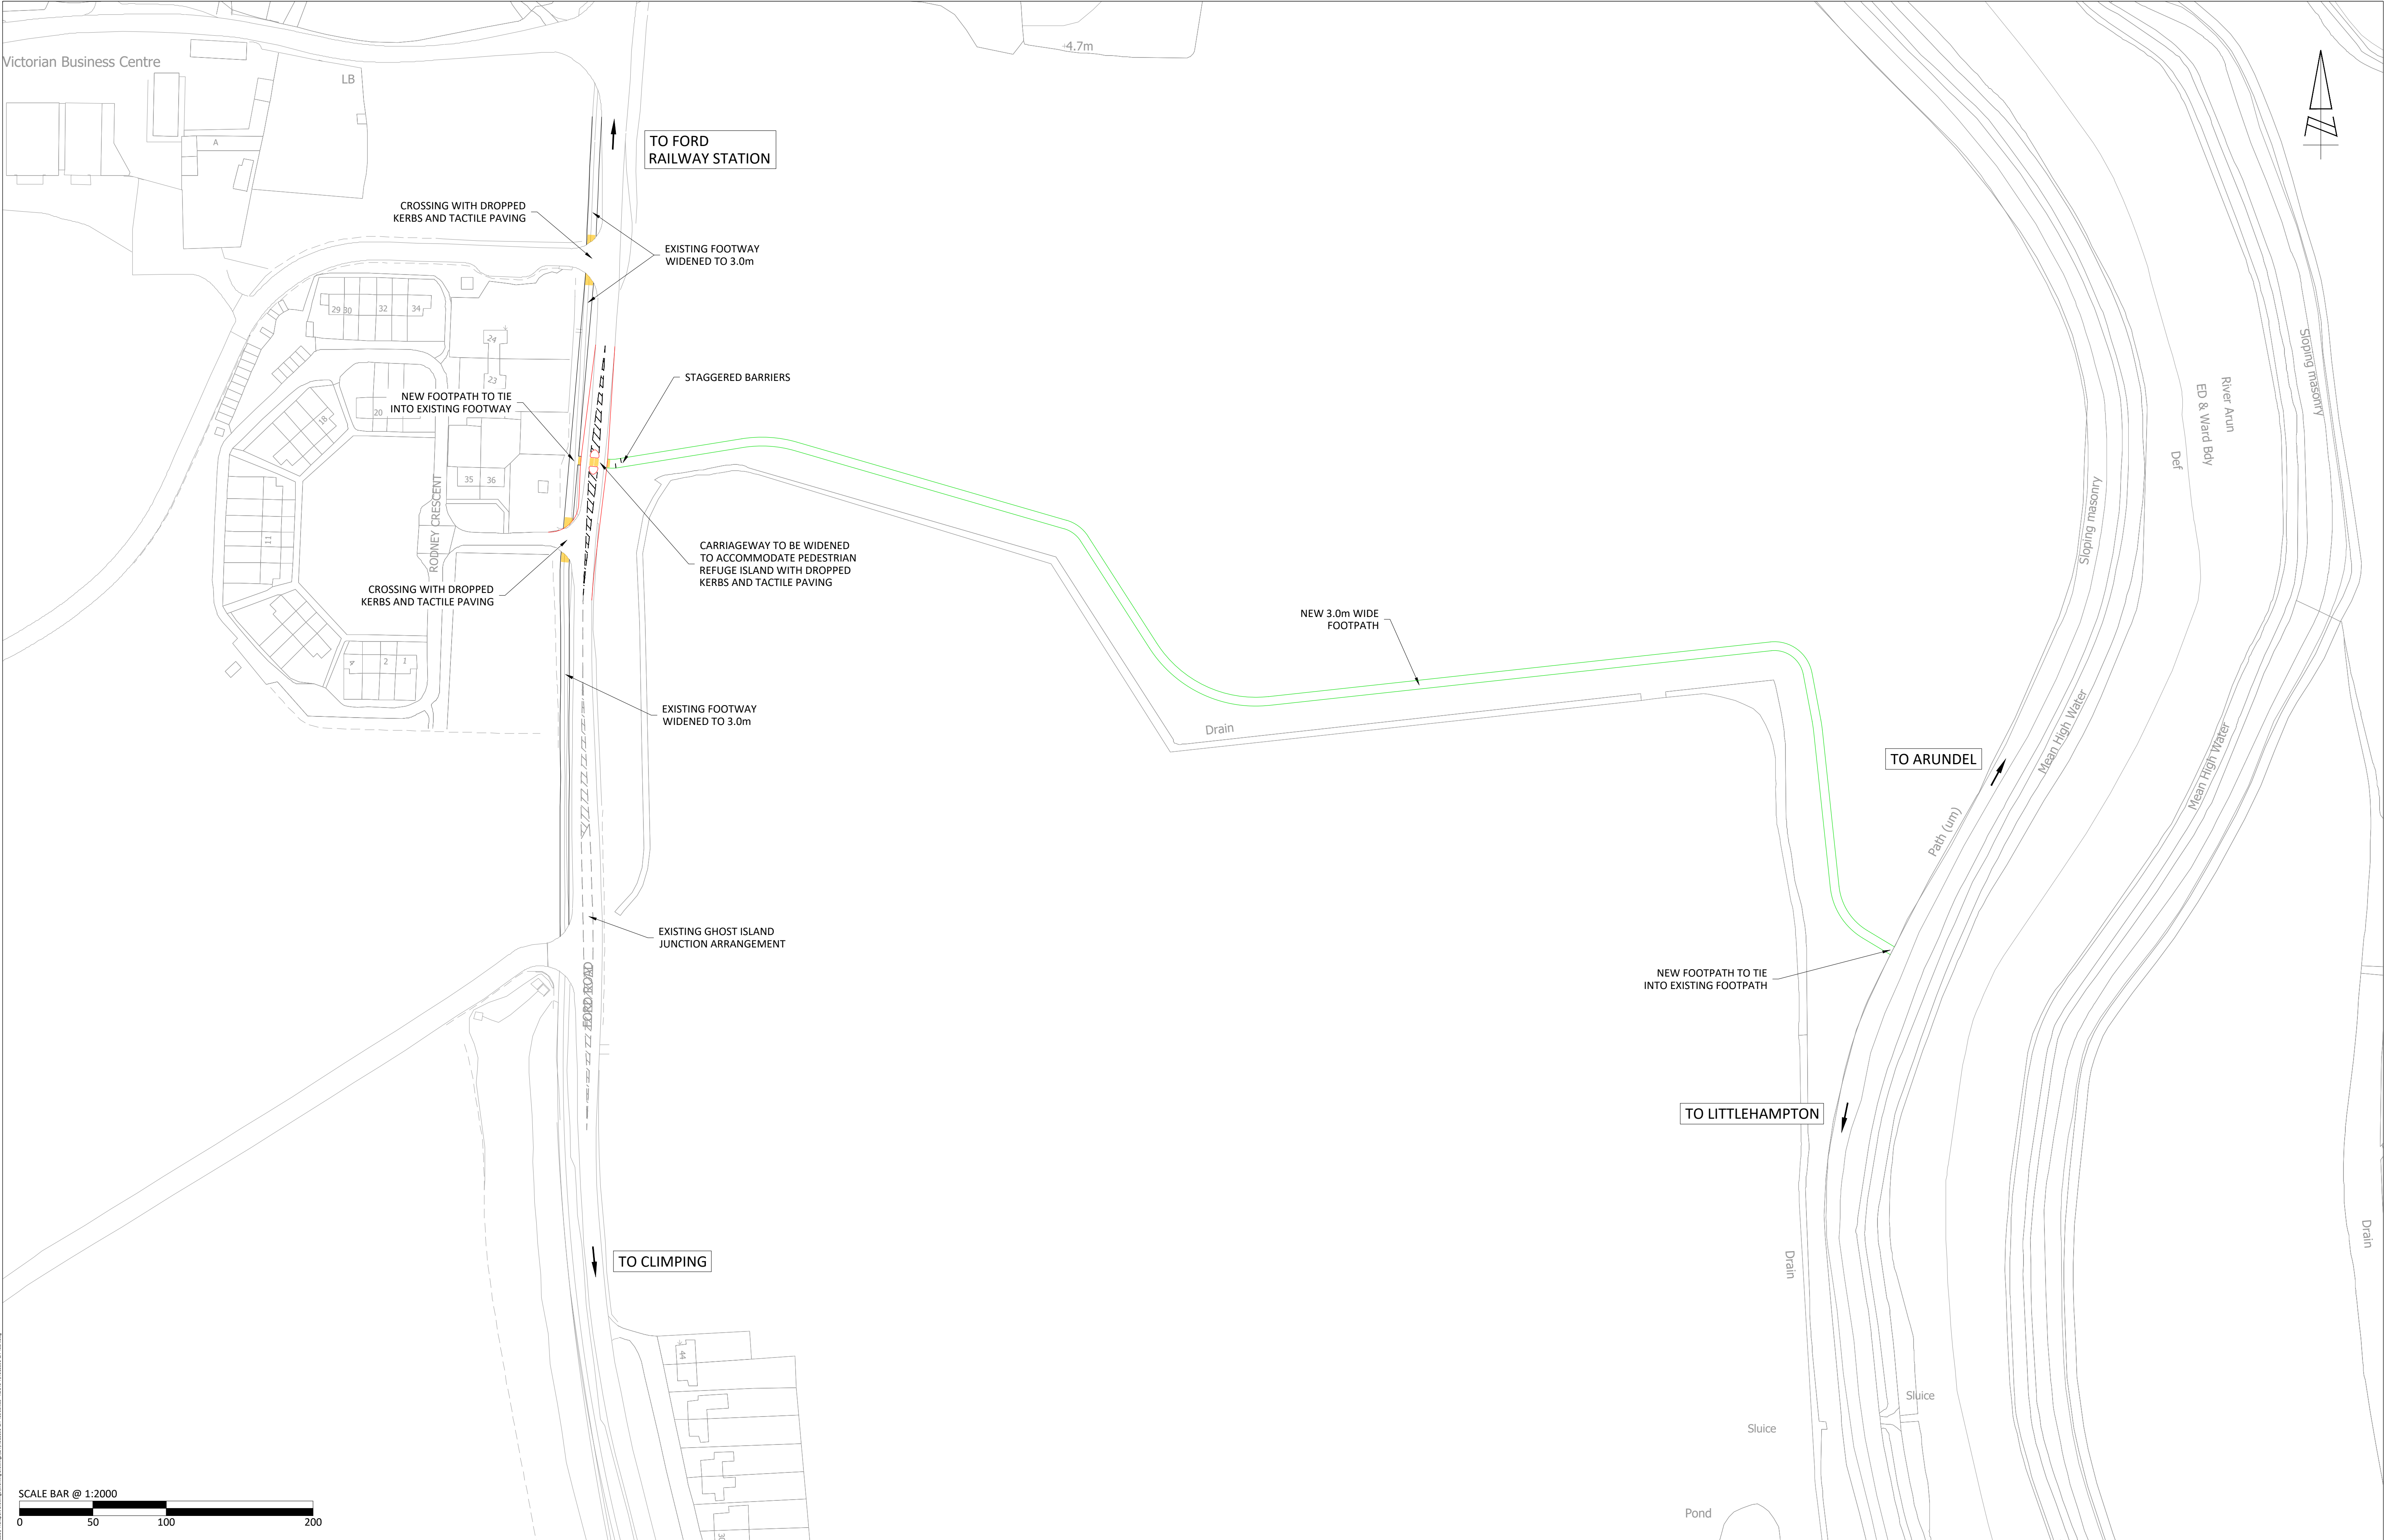

29.10.20

JD

RSA COMMENTS INCORPORATED

DS

DS

REV

DATE

BY

DESCRIPTION

CHK

APD

STATUS

DRAFT

1-Transport

Grove House, Lutyens Close, Chineham
Basingstoke, Hampshire, RG24 8AG
www.i-transport.co.uk

Tel: 01256 338640
Fax: 01256 338644

KEY PLAN - ROUTE 4
FORD ROAD TO RIVER ARUN PUBLIC RIGHT OF WAY

CLIENT:

REDROW HOMES LIMITED

SCALE @ A1:

1:2000

CHECKED:

DS

APPROVED:

DS

FILE REF:

ITB13091

DRAWN:

JD

DATE:

26.07.18

DRAWING NO:

ITB13091-GA-400

PROJECT NO:

ITB13091

REV:

A

REPRODUCED FROM THE ORDNANCE SURVEY MAP WITH THE PERMISSION OF THE CONTROLLER OF HER MAJESTY'S STATIONERY OFFICE. LICENCE NO. 100044286. © CROWN COPYRIGHT RESERVED.

DRAWING ISSUED FOR FEASIBILITY CONSIDERATION AND PLANNING PURPOSES ONLY. DRAWING NOT TO BE USED FOR CONSTRUCTION. I-TRANSPORT LLP ACCEPTS NO RESPONSIBILITY FOR ERRORS MADE BY OTHERS IN SCALING FROM THIS DRAWING. MEASUREMENTS SHOULD BE TAKEN FROM FIGURED DIMENSIONS ONLY. COM REQUIREMENTS CONSIDERED AT FEASIBILITY STAGE ONLY. FURTHER CONSIDERATION REQUIRED BY DETAILED DESIGN TEAM.

ARUN DISTRICT COUNCIL PRODUCE