





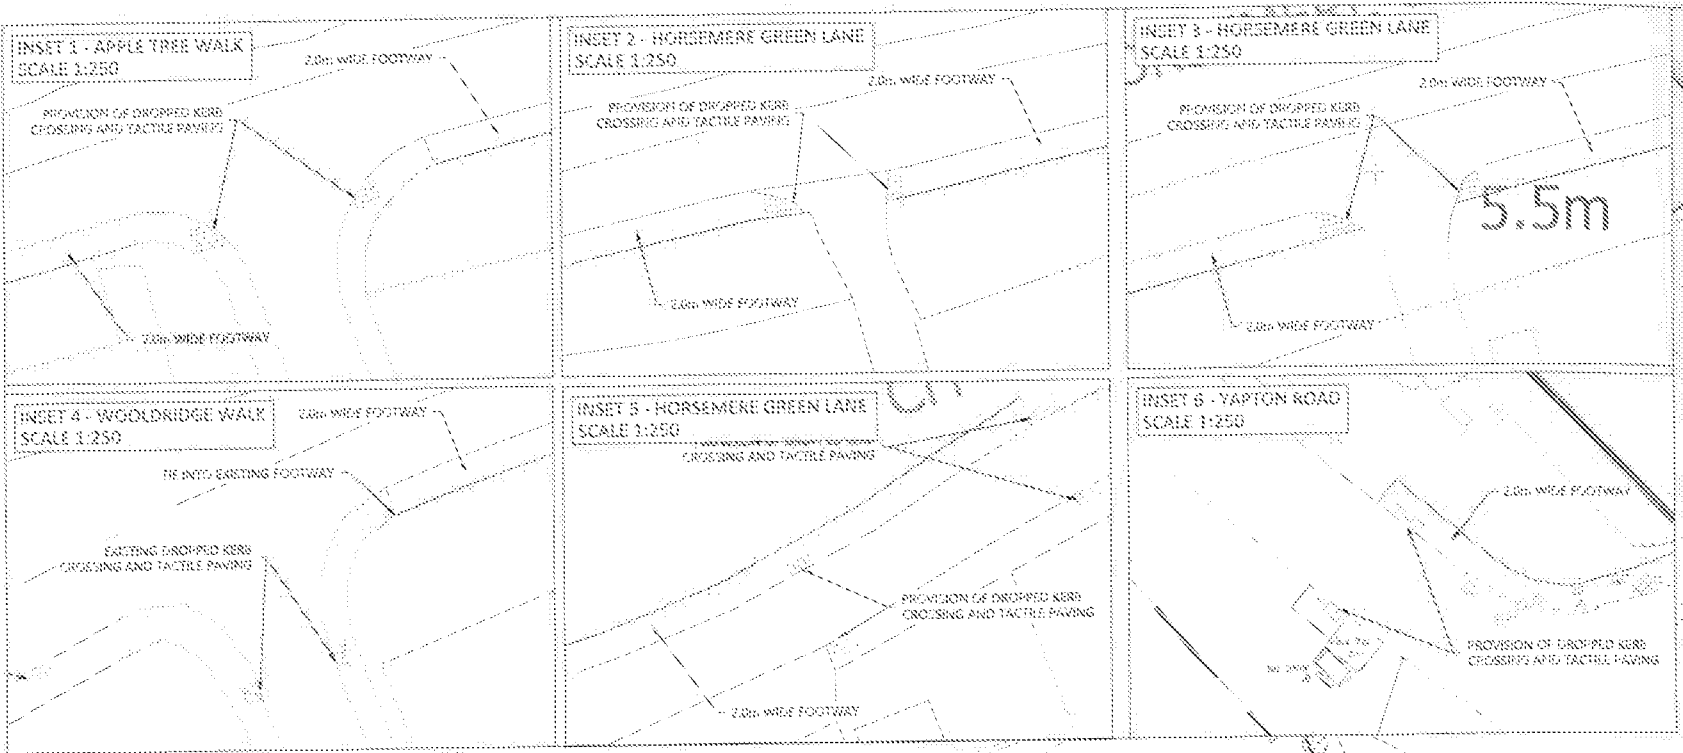


5.5m





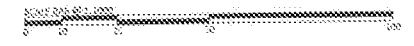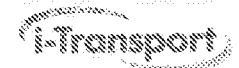  

FOR INFORMATION





