

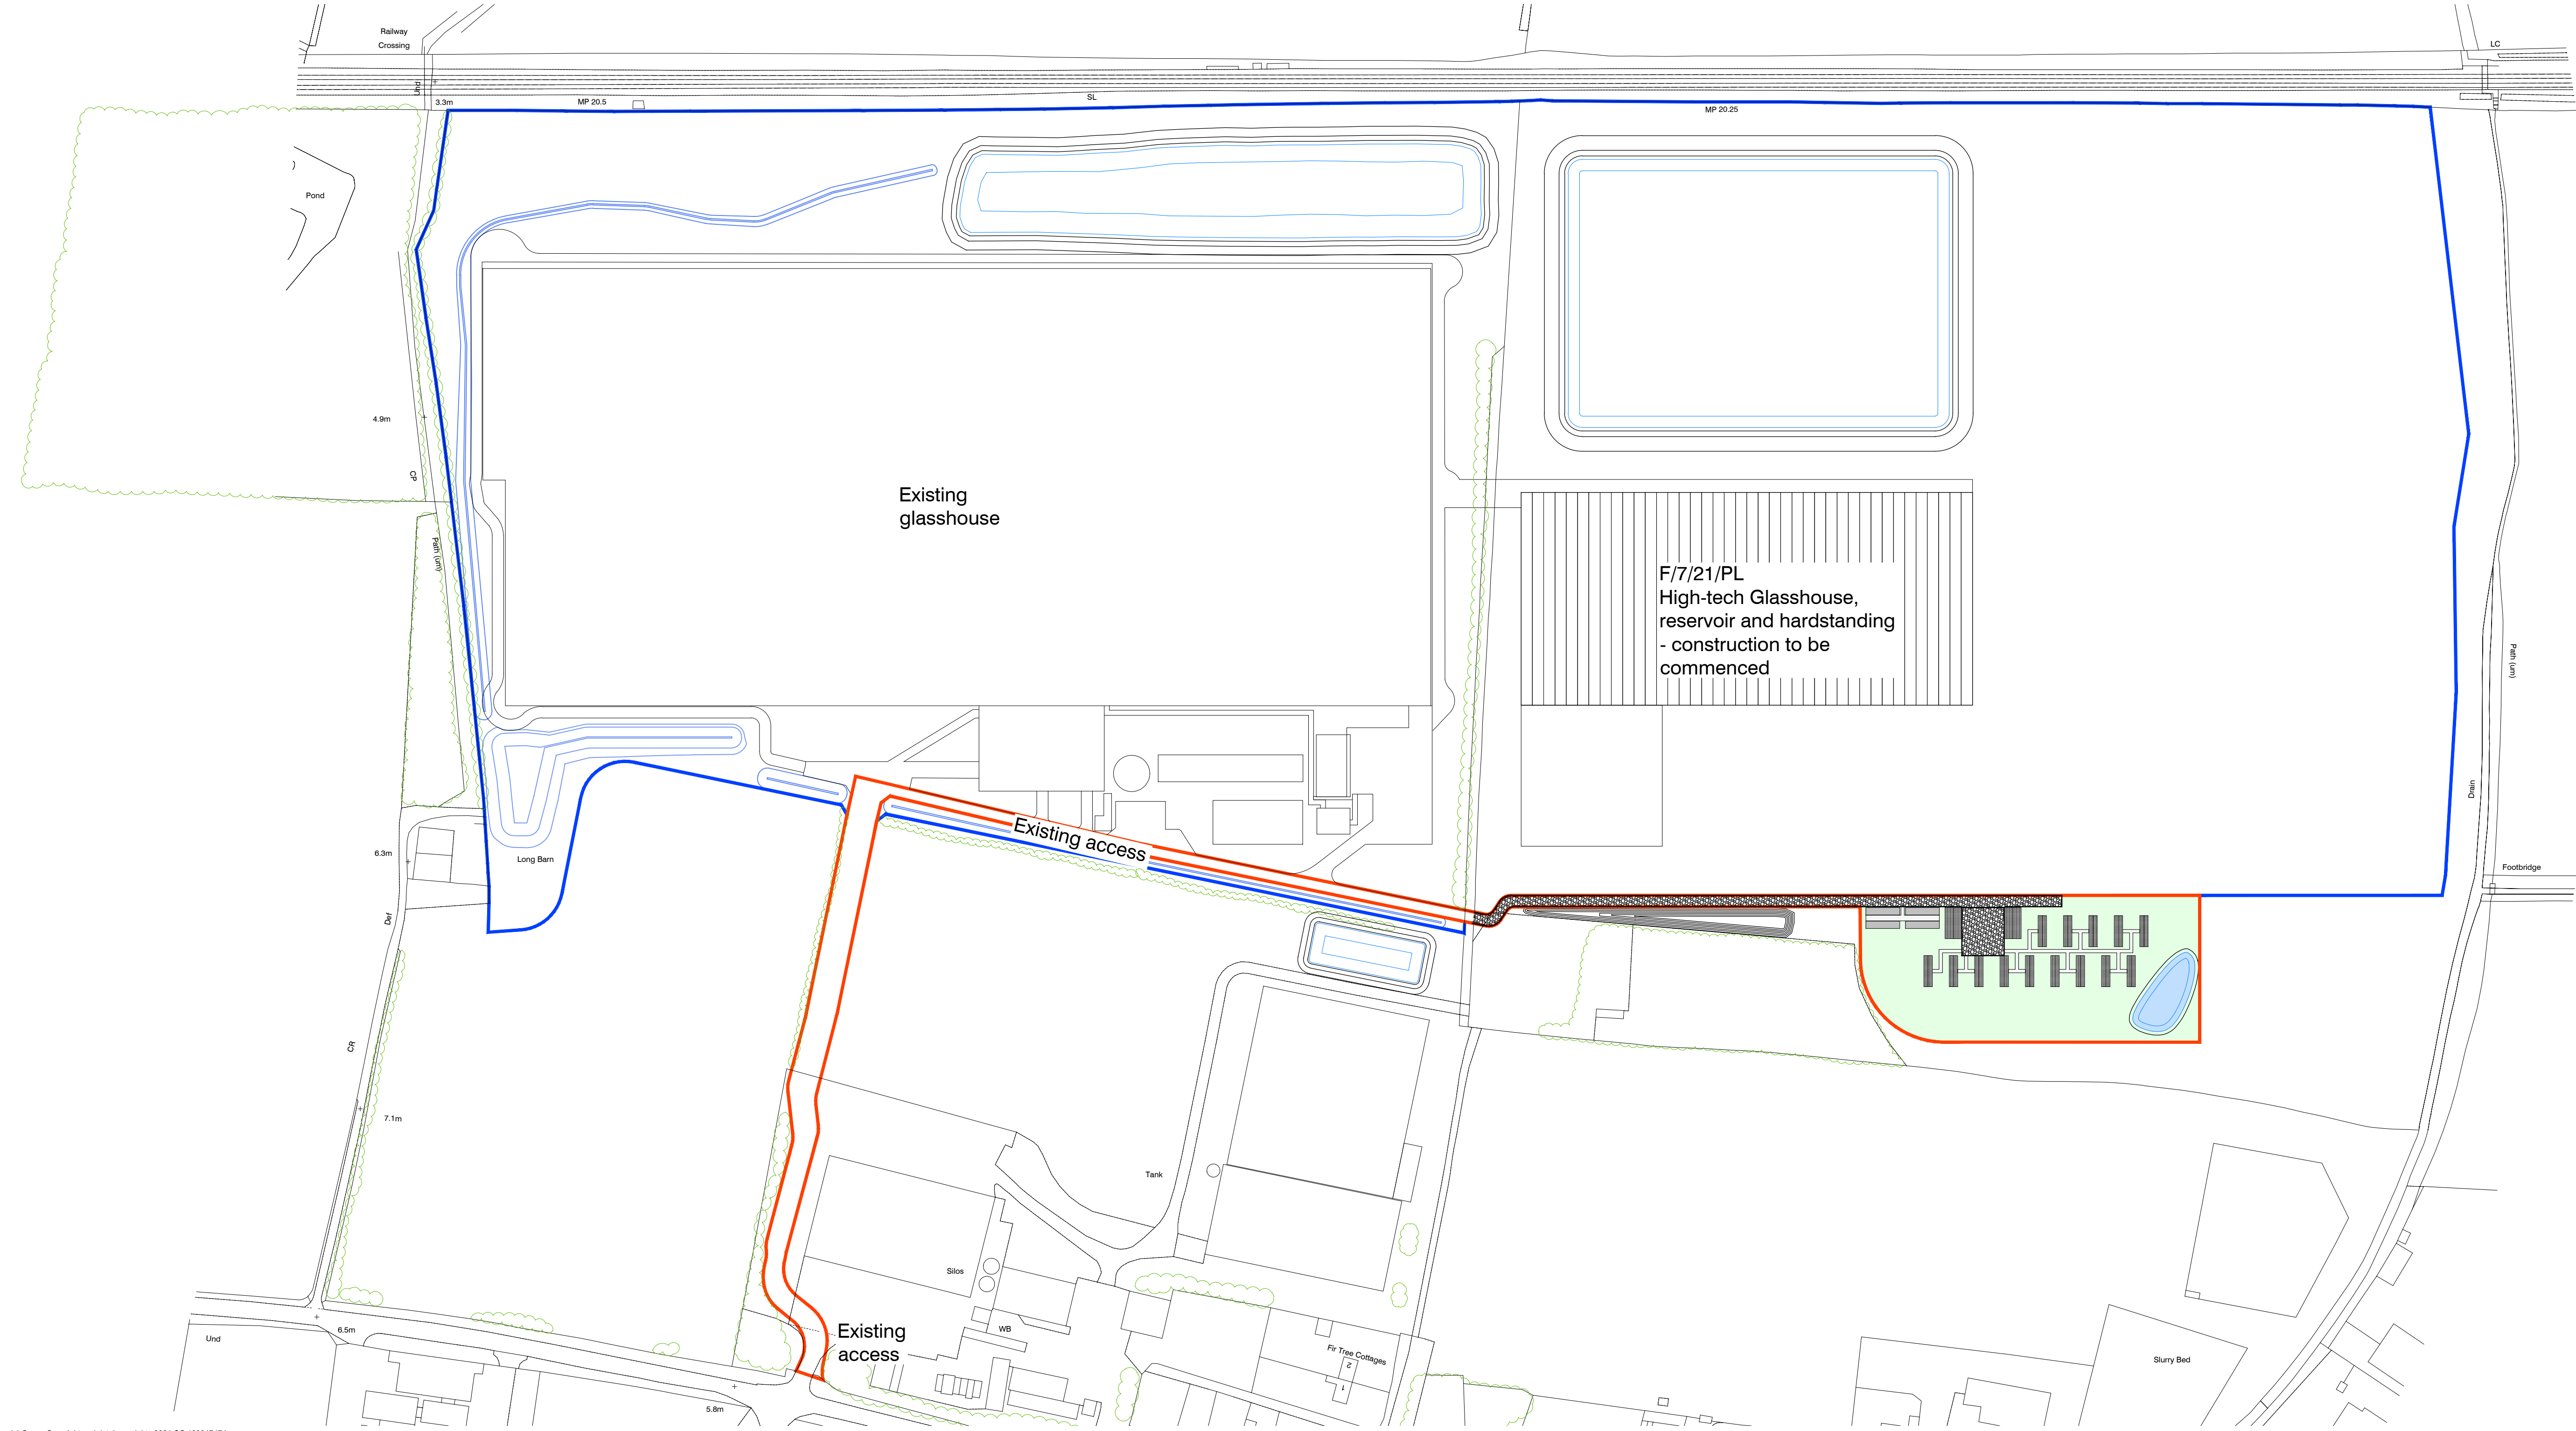


NOTES:
Drawings to be checked on site before commencing work. any discrepancies shall be reported to Curtis Leves Technical Ltd immediately.
Do not scale from these drawings except for planning purposes. Use of these drawings is to be used in conjunction with other consultant drawings.
This drawing is the copyright of Curtis Leves Technical Ltd and may not be copied, altered or reproduced in any way, or passed to a third party, without written authority.

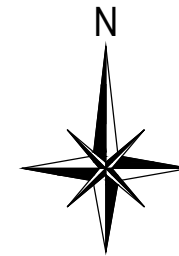

(c) Crown Copyright and database rights 2021 OS 100047474

Block Plan 1:1250@A1

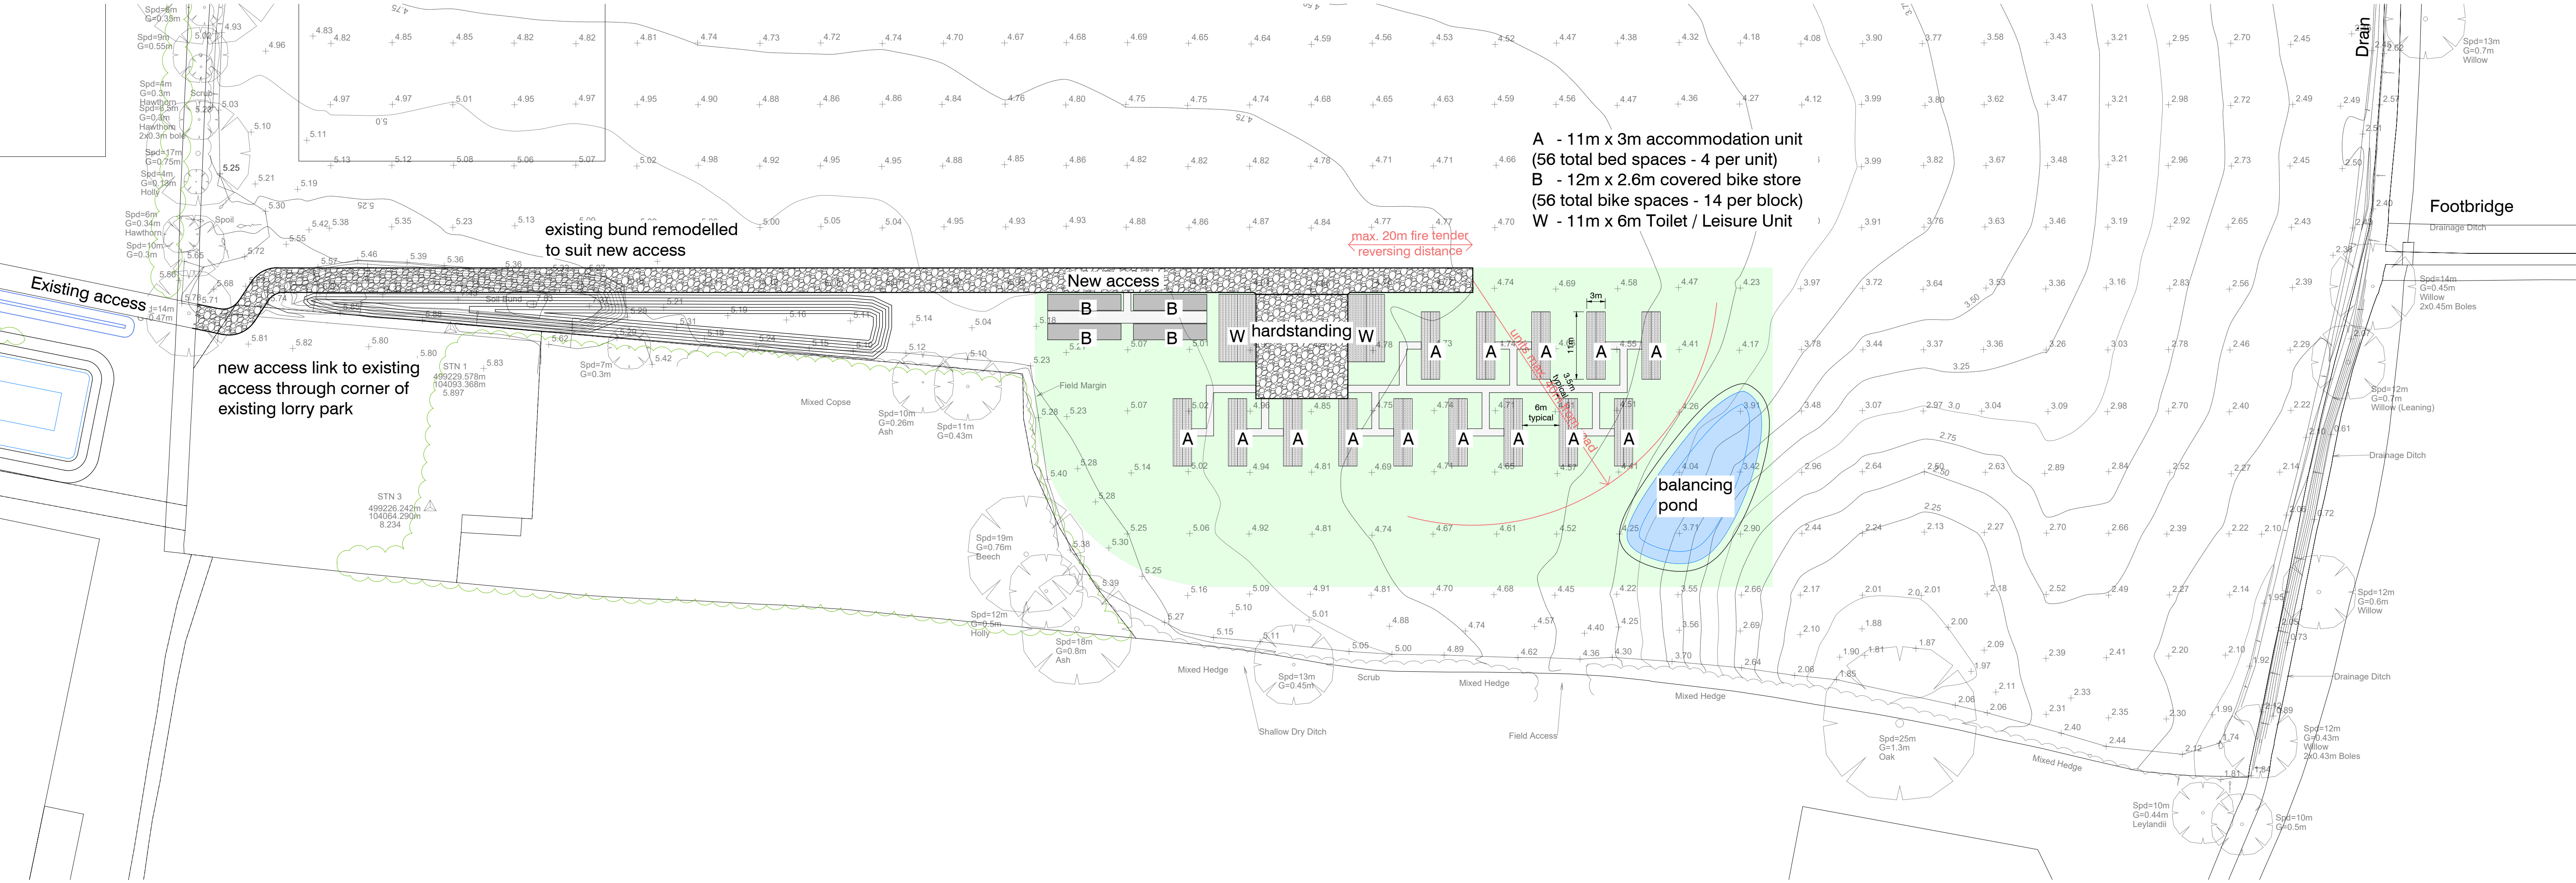

(c) Crown Copyright and database rights 2021 OS 100047474

Block Plan 1:500@A1

rev	description	date
P03	Issued for planning	09.03.22
P02	Issued for planning	08.03.22
P01	Issued for comment	21.10.21

status **PLANNING**

client
Agricultural Investments Limited
project
Seasonal Worker Accommodation
Wicks Farm
Ford

Site Block Plan

date	scale @ A0	drawn	checked
21.10.21	as shown	GBC	GBC
project no.	drawing no.	rev.	
2137	PA02	P03	