
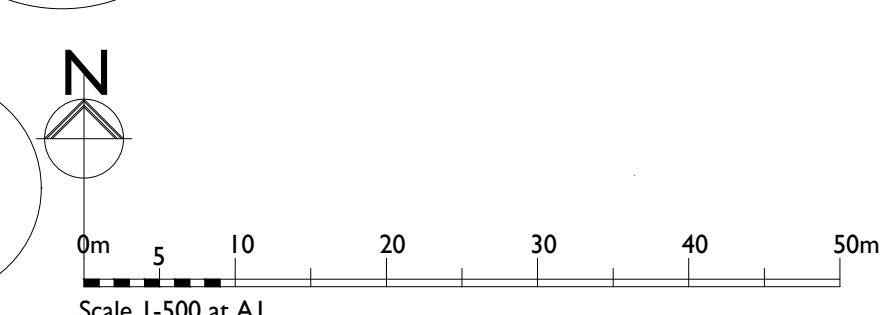


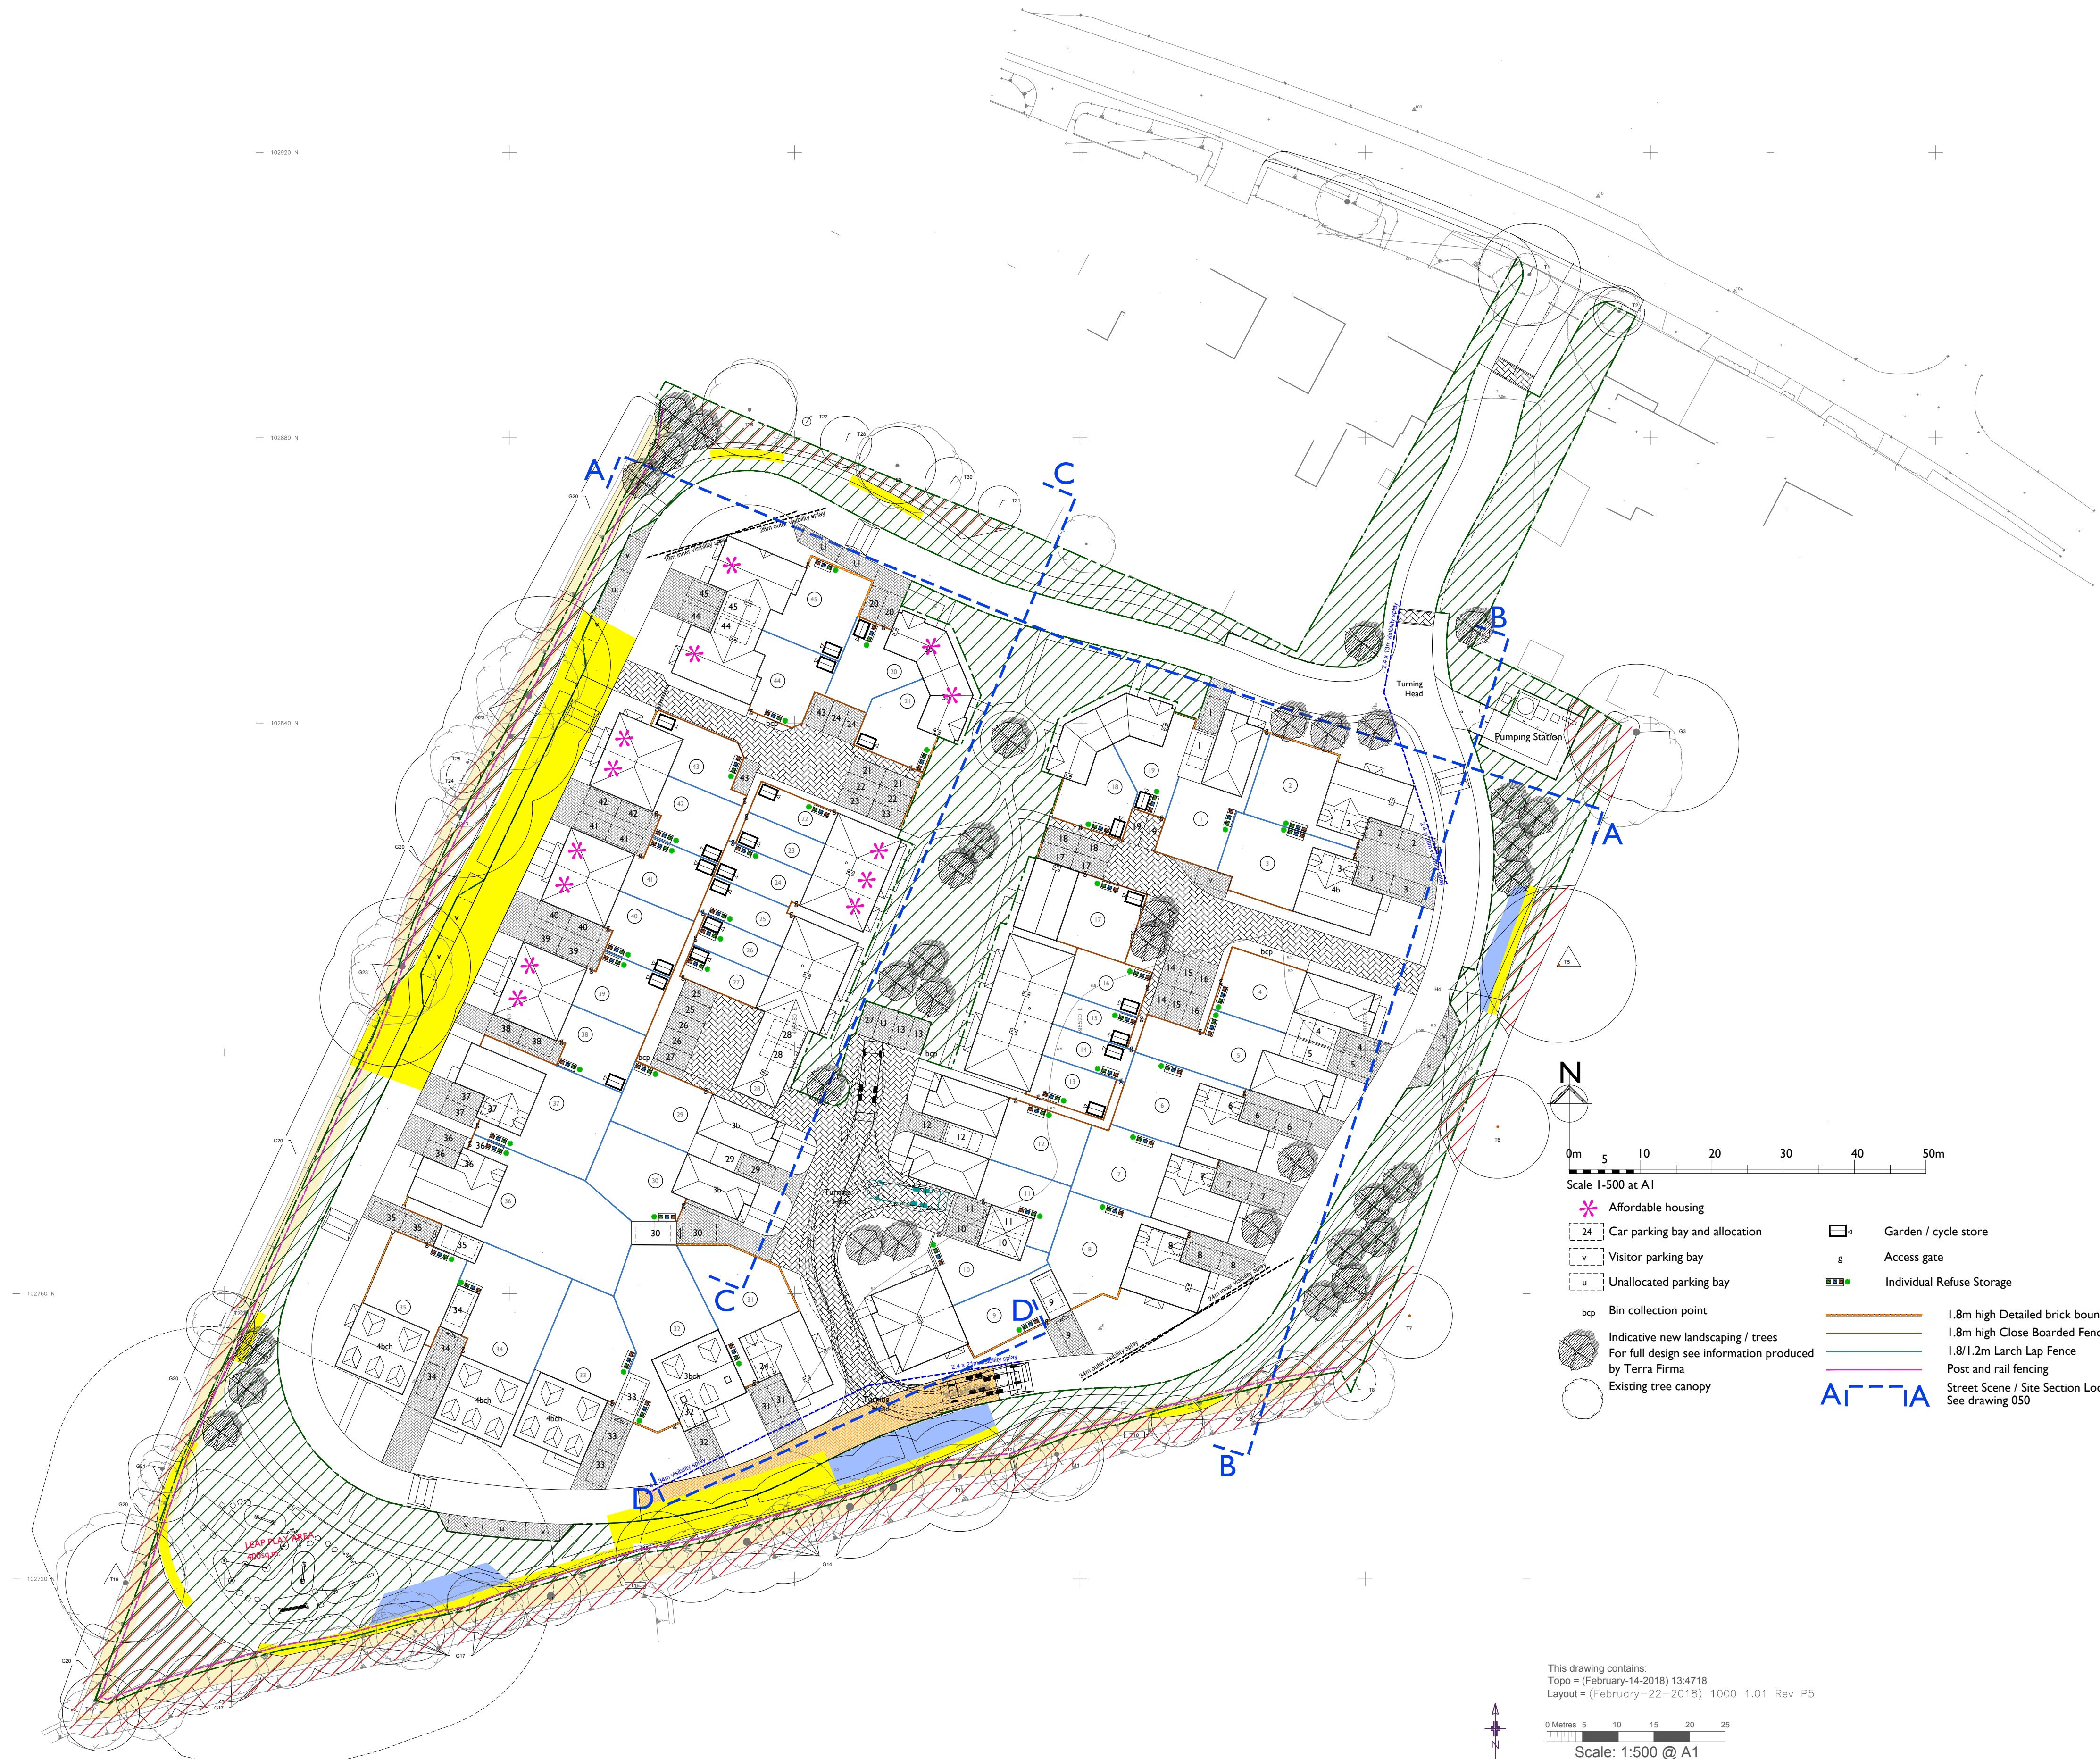

- Scale 1:500 at A1
- | | |
|---|--|
| * Affordable housing | □ Garden / cycle store |
| 24 Car parking bay and allocation | g Access gate |
| v Visitor parking bay | Individual Refuse Storage |
| u Unallocated parking bay | |
| bcp Bin collection point | 1.8m high Detailed brick boundary wall |
| Indicative new landscaping / trees | 1.8m high Close Boarded Fence |
| For full design see information produced by Terra Firma | 1.8/1.2m Larch Lap Fence |
| Existing tree canopy | Post and rail fencing |
| | Street Scene / Site Section Location |
| | See drawing 050 |

For hard landscaping details see drawings by Terra Firma

3m service margin to ditches

POS. exceeding 6070sqm

This drawing contains:
Topo = (February-14-2018) 13:4718
Layout = (February-22-2018) 1000 1.01 Rev P5

0 Metres 5 10 15 20 25

Scale: 1:500 @ A1