




REVISIONS				
REV.	DESCRIPTION	DRAWN	CHKD.	DATE
A	Amended to clients comments	BC	==	27/02/18
B	Amended to clients comments	BM	==	05/03/18

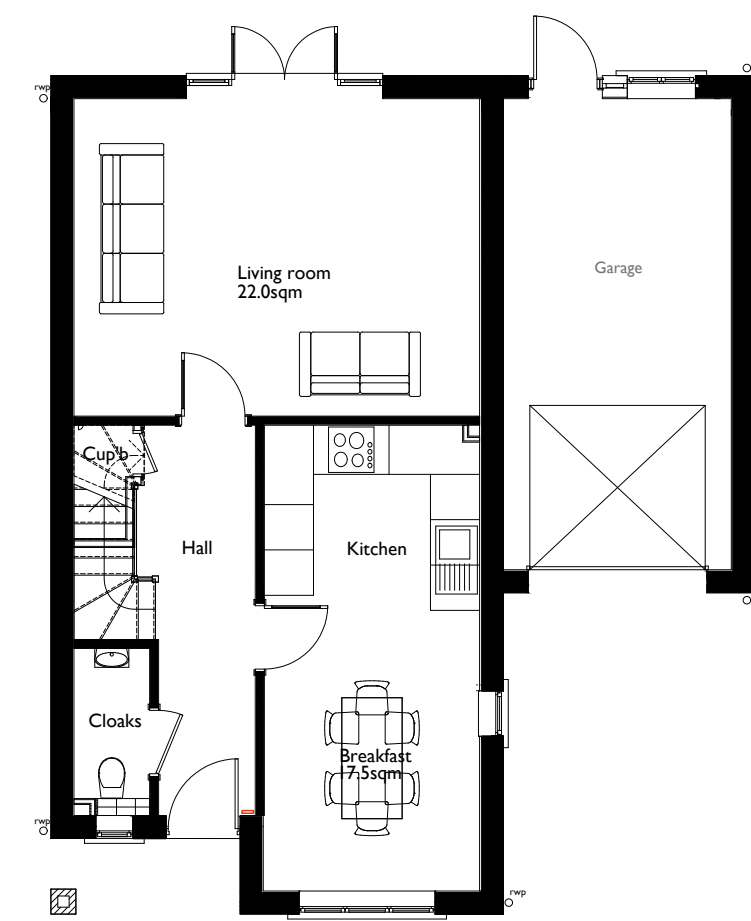

GROUND FLOOR PLAN
Type H1
3 Bedroom 2 Storey House.
108.92sq.m. / 1172.41 sq.ft.
Plots 1

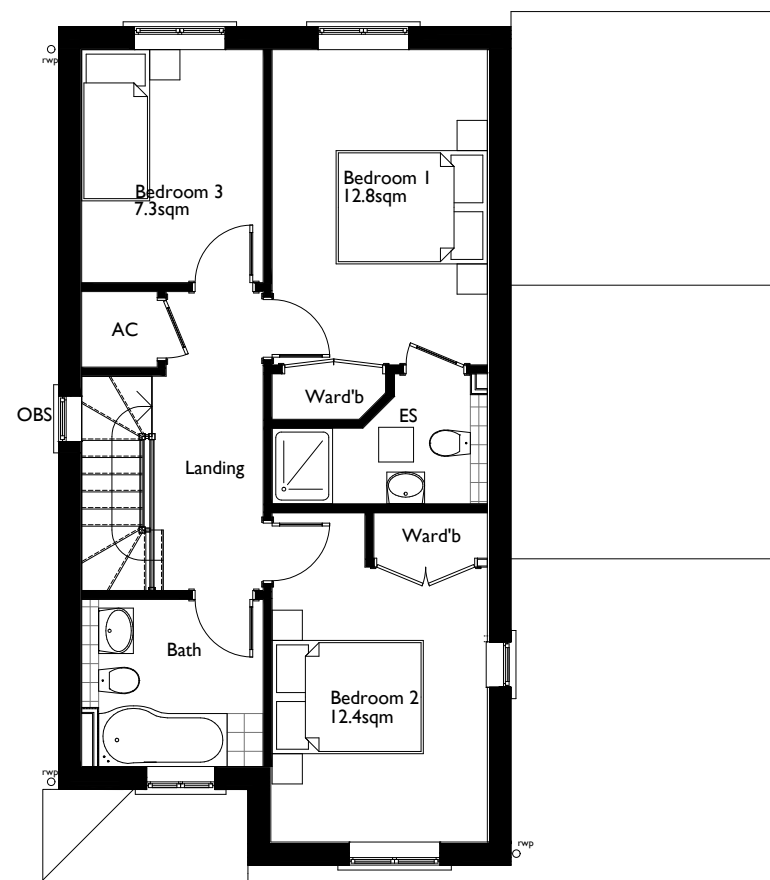

FIRST FLOOR PLAN

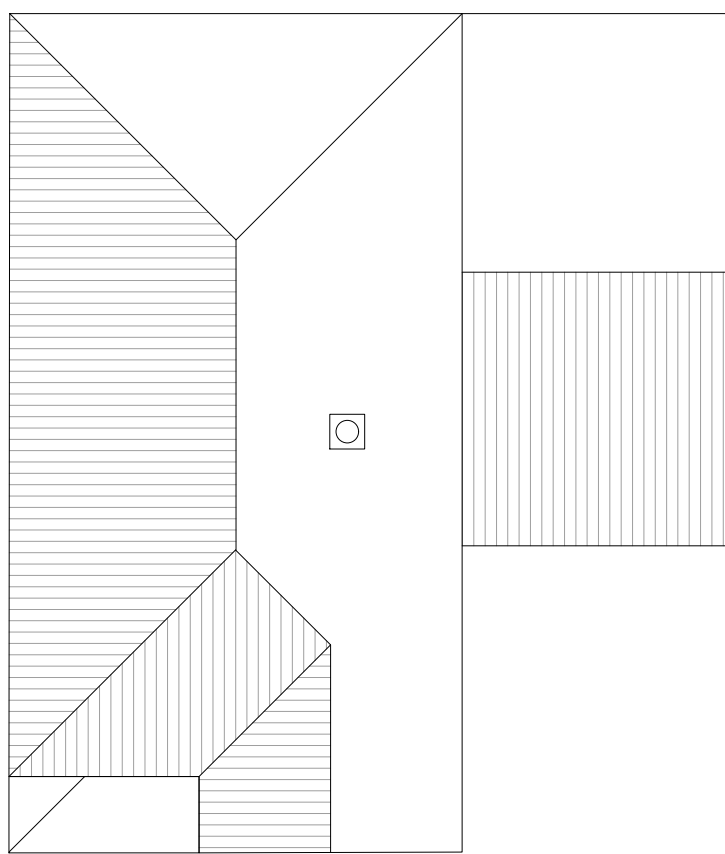

ROOF PLAN



The Studio, Unit 17, Vicarage Farm Business Park, Winchester Road,
Fair Oak, Hampshire, SO50 7HD
enquiries@urbanpulsedesign.co.uk www.urbanpulsedesign.co.uk
Land of Burndell Road
Yapton

Crayfern Homes

DRAWING TITLE
Plot 1 - Floor Plans &
Elevations

SCALE	SHEET SIZE	SHEET No.	DRAWN	CHKD.	DATE	CAD FILE
1:100	A1	of	BM		05/03/2018	

Detail Planning

18-1012-020-B