

REVISIONS				
REV.	DESCRIPTION	DRAWN	CHKD.	DATE
A	Amended to clients comments	BC	==	27/02/18
B	Amended to clients comments	ML	==	05/02/18




FRONT ELEVATION

Wall areas left clear to all elevations are in facing brickwork.

SIDE ELEVATION

REAR ELEVATION

SIDE ELEVATION

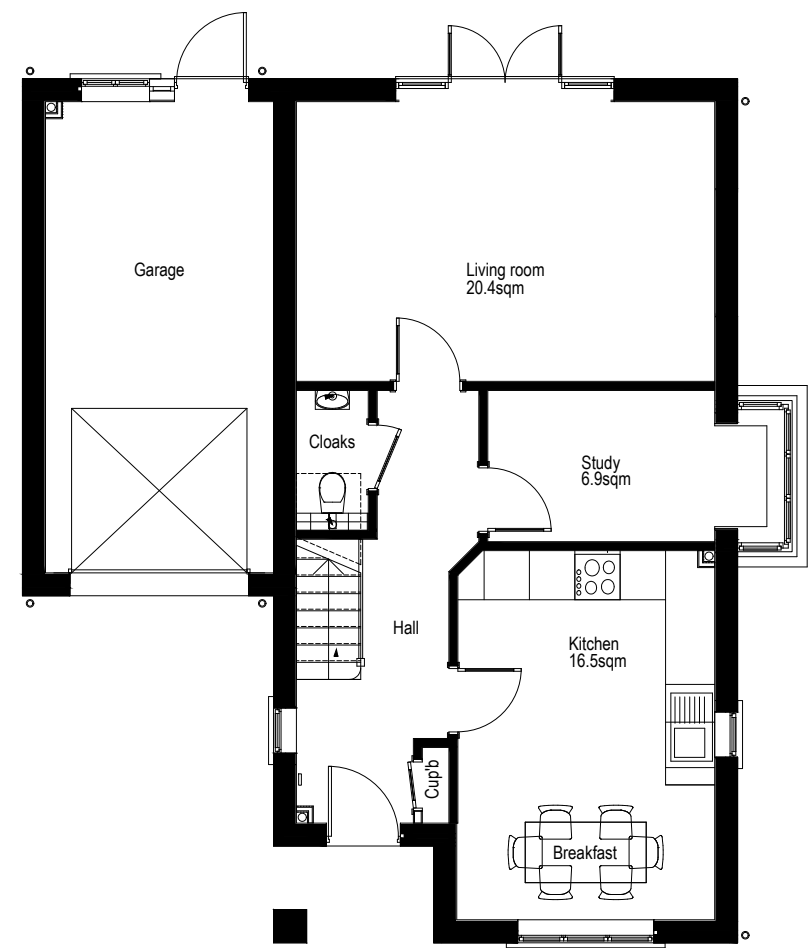


GROUND FLOOR PLAN

Type C


4 Bedroom 2 storey house.

138.65 sq.m. / 1492.4 sq.ft.

Plots 2 & 31

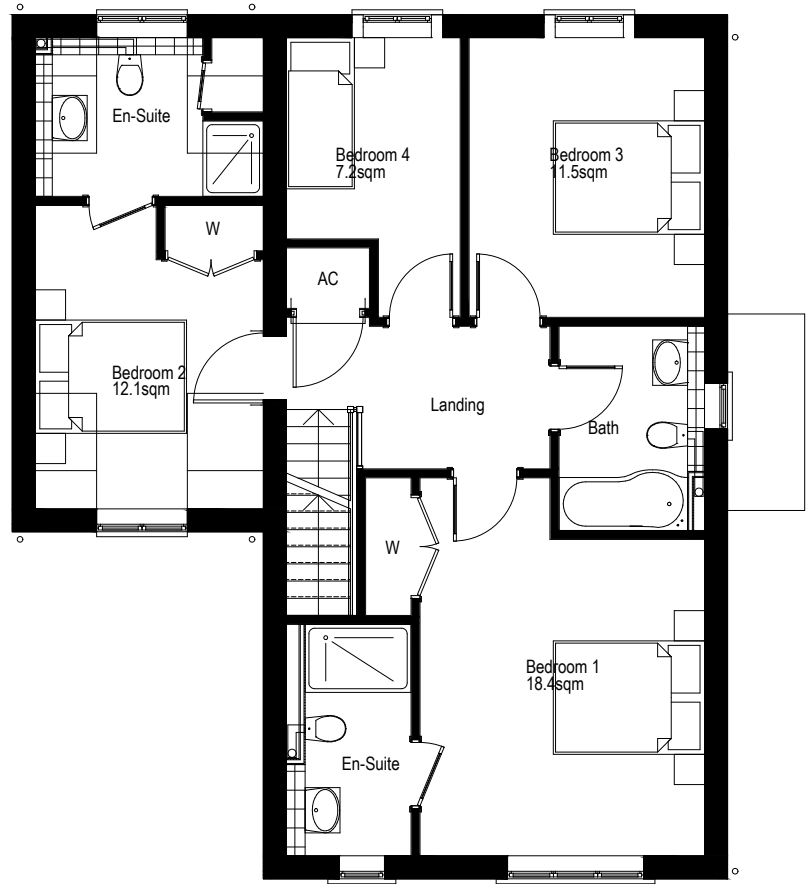

FIRST FLOOR PLAN

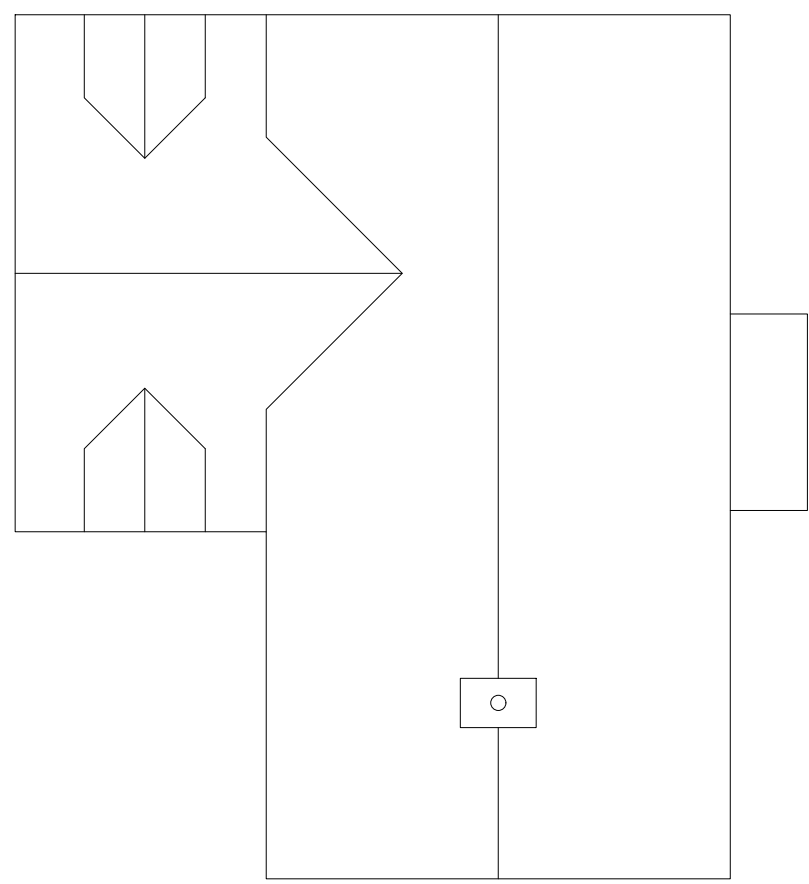

ROOF PLAN



The Studio, Unit 17, Vicarage Farm Business Park, Winchester Road,
Fair Oak, Hampshire, SO50 7HD
023 8069 7010
enquiries@urbanpulsedesign.co.uk www.urbanpulsedesign.co.uk

Land of Burndell Road
Yapton

Crayfern Homes

DRAWING TITLE
Plot 2 & 31 - Floor
Plans & Elevations

SCALE	SHEET SIZE	SHEET No.	DRAWN	CHKD.	DATE	CAD FILE
1:100	A1	of	BC		05/03/2018	

Detail Planning

18-1012-021-B