

REVISIONS				
REV.	DESCRIPTION	DRAWN	CHKD.	DATE
A	Amended to clients comments	BM	BM	26/02/18
B	Amended to clients comments	BM	BM	05/03/18




FRONT ELEVATION

Wall areas left clear to all elevations are in facing brickwork.

SIDE ELEVATION


REAR ELEVATION

SIDE ELEVATION

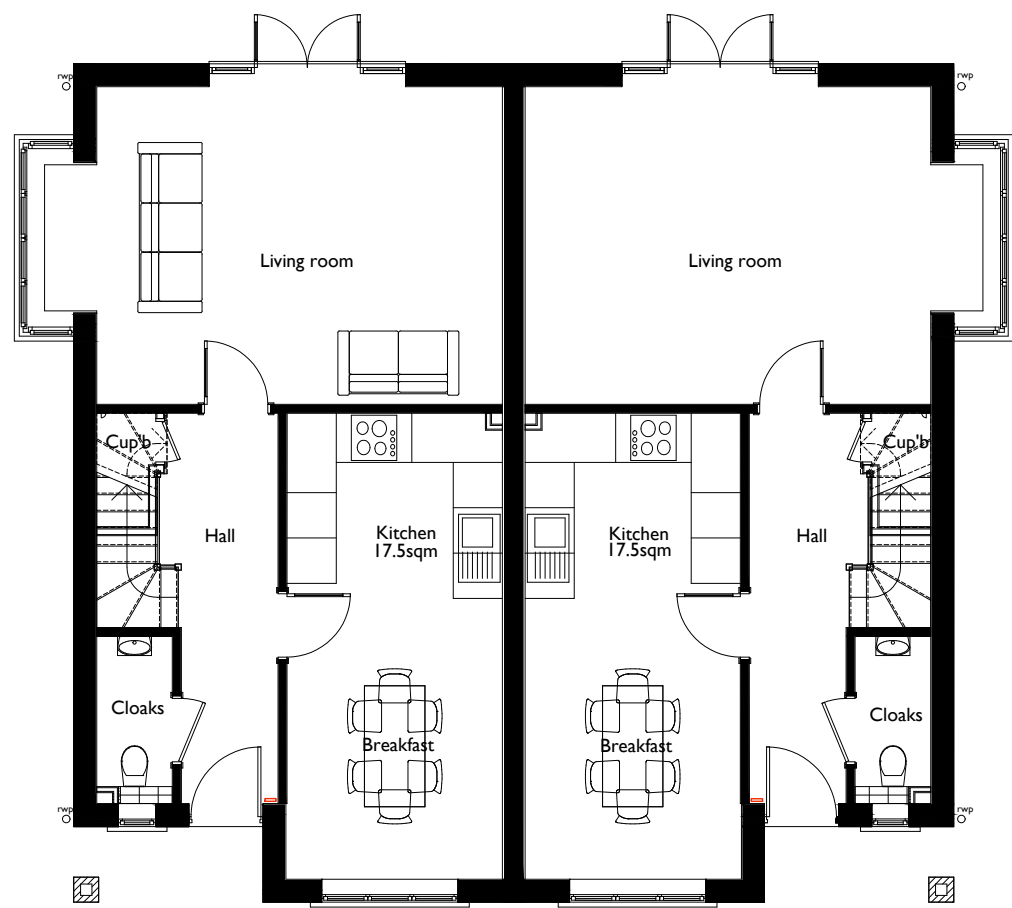


GROUND FLOOR PLAN

Type H
3 Bedroom 2 Storey House.
108.92sq.m. / 1172.41 sq.ft.
Plots 9 & 10

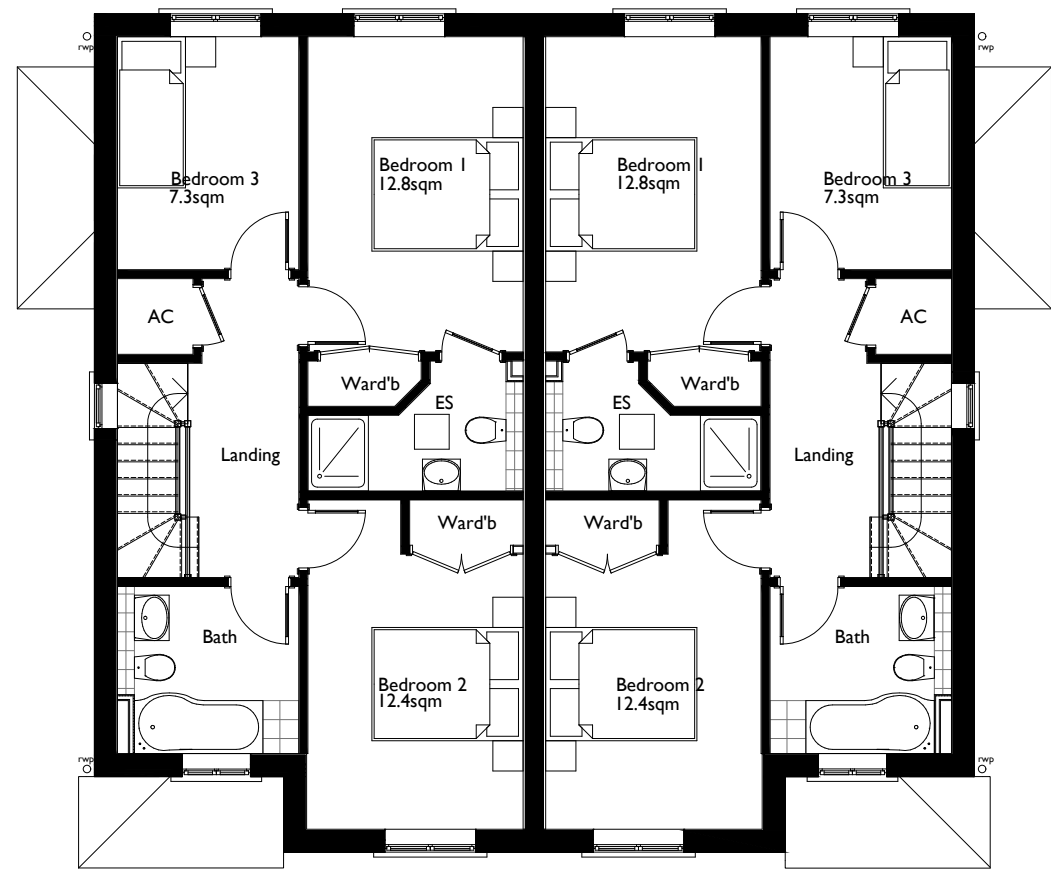

FIRST FLOOR PLAN

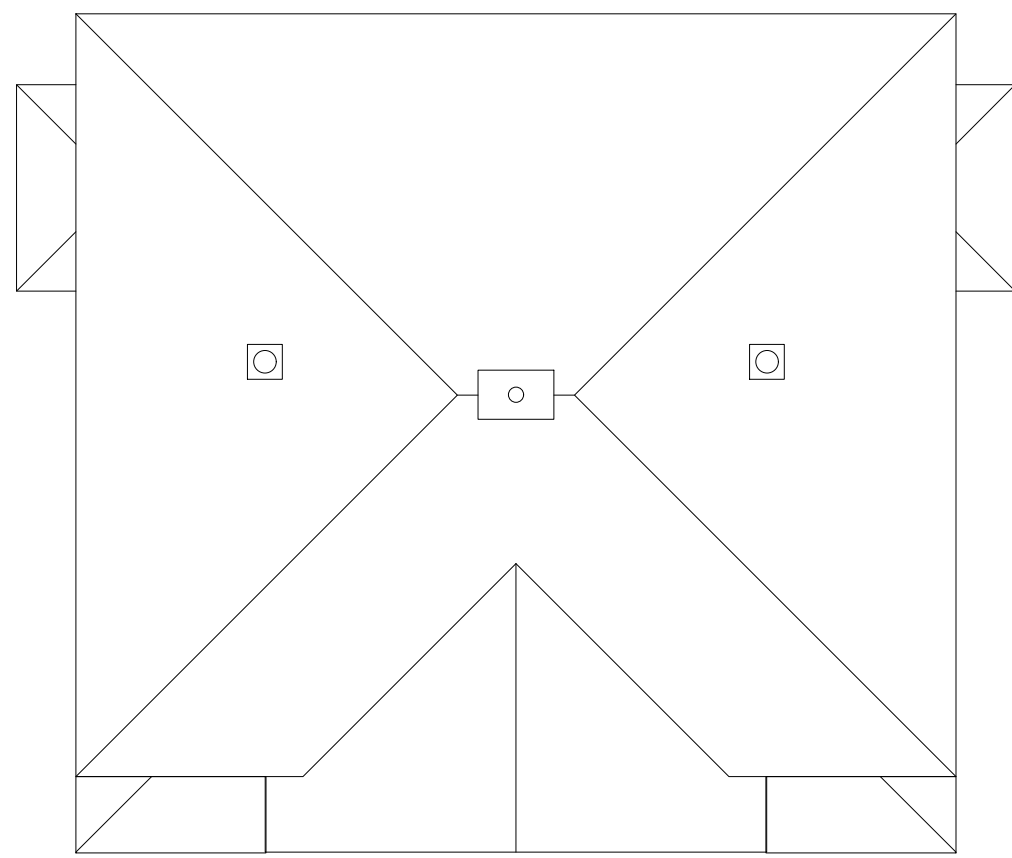

ROOF PLAN

urban pulse design

The Studio , Unit 17, Vicarage Farm Business Park, Winchester Road,
Fair Oak, Hampshire, SO50 7HD
023 8069 7010
enquiries@urbanpulsedesign.co.uk www.urbanpulsedesign.co.uk

Land of Burndell Road
Yapton

Crayfern Homes

DRAWING TITLE
Plots 9 & 10 - Floor
Plans & Elevations

SCALE	SHEET SIZE	SHEET No.	DRAWN	CHKD.	DATE	CAD FILE
1:100	A1	of	BM	BM	05/03/2018	

Detail Planning

18-1012-026-B