

REVISIONS				
REV.	DESCRIPTION	DRAWN	CHKD.	DATE
A	Amended to clients comments	BC	BM	27/02/18
B	Amended to clients comments	BM	BM	05/03/18




FRONT ELEVATION
Wall areas left clear to all elevations are in facing brickwork.

SIDE ELEVATION

REAR ELEVATION


SIDE ELEVATION

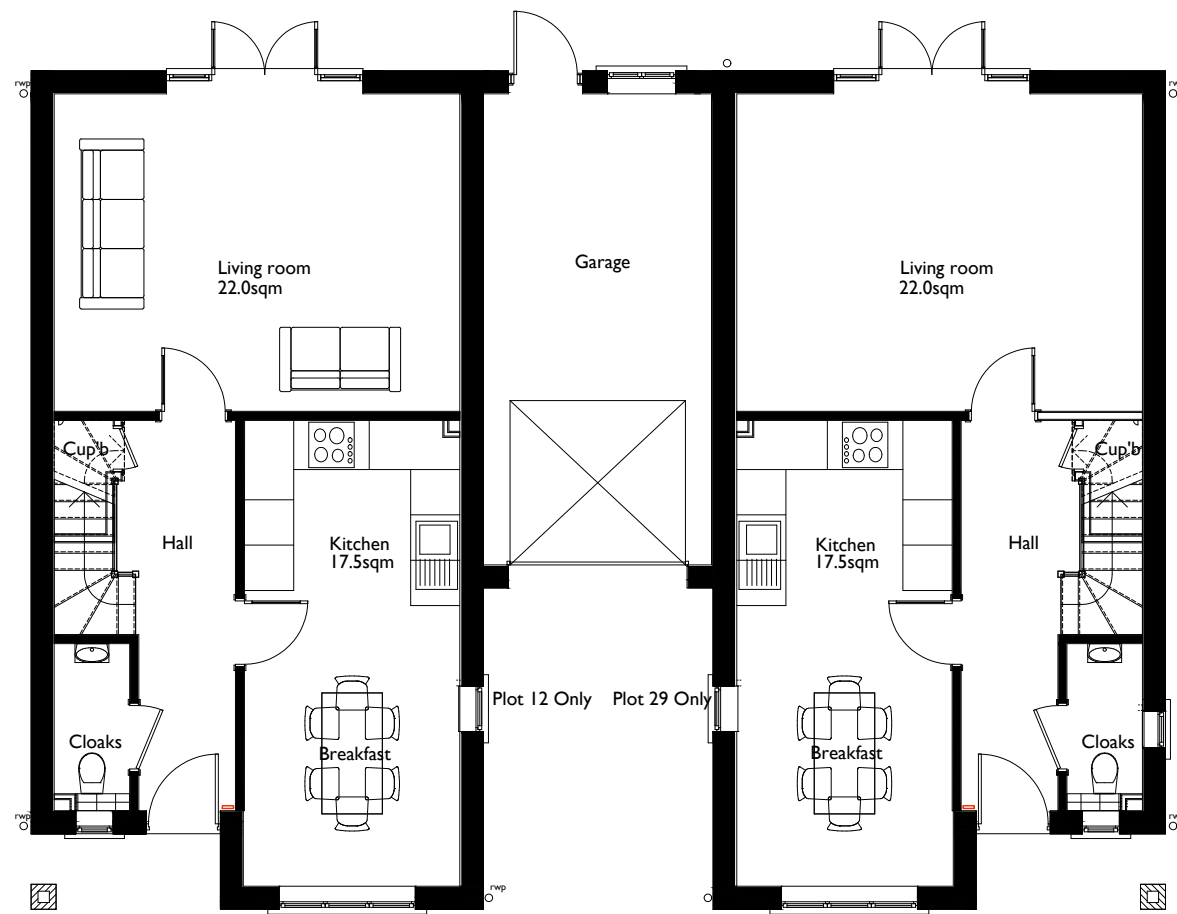

GROUND FLOOR PLAN
Type H1
3 Bedroom 2 Storey House.
108.92sq.m. / 1172.41 sq.ft.
Plots 11-12 & 29 - 30



FIRST FLOOR PLAN

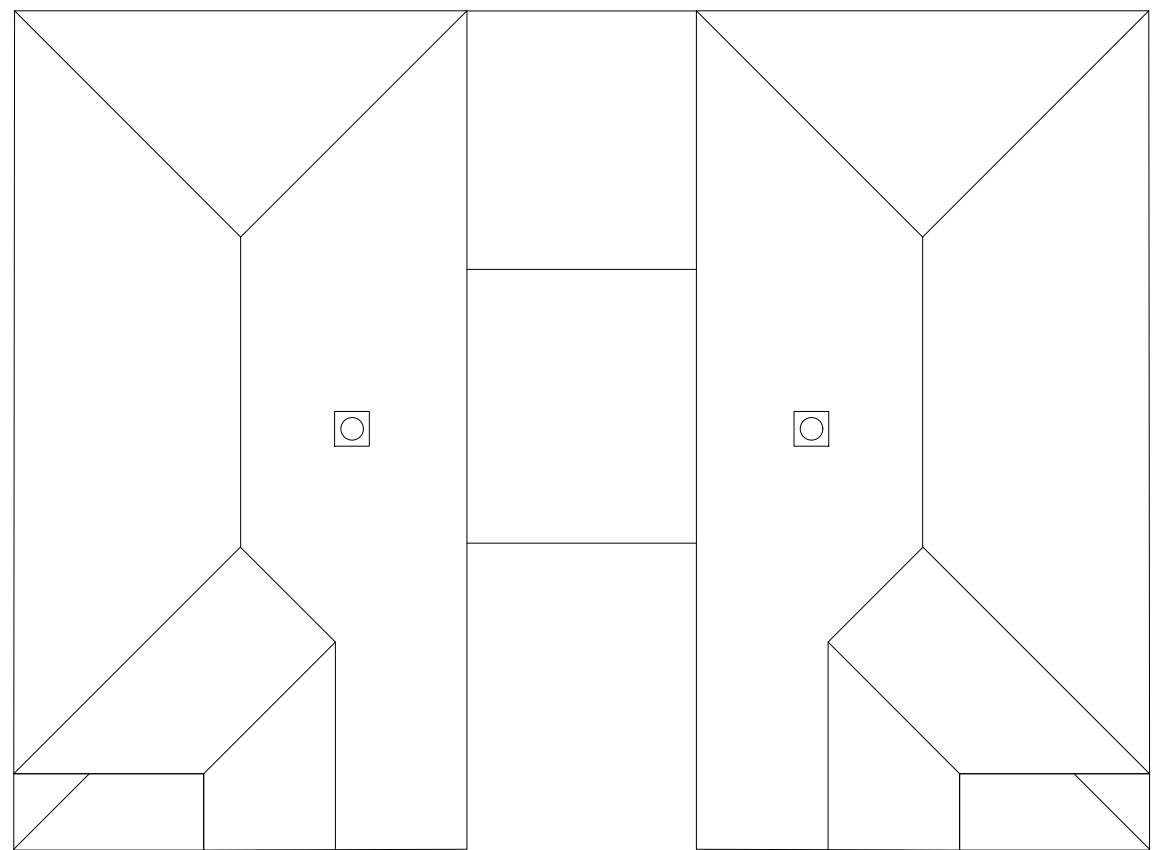

ROOF PLAN



The Studio, Unit 17, Vicarage Farm Business Park, Winchester Road,
Fair Oak, Hampshire, SO50 7HD
023 8069 7010
enquiries@urbanpulsedesign.co.uk www.urbanpulsedesign.co.uk

Land of Burndell Road
Yapton

Crayfern Homes

DRAWING TITLE
Plots 11,12 - 29,30 -
Floor Plans & Elevations

SCALE	SHEET SIZE	SHEET No.	DRAWN	CHKD.	DATE	CAD FILE
1:100	A1	of	BM	BM	05/03/2018	

Detail Planning

18-1012-027-B