

REVISIONS				
REV.	DESCRIPTION	DRAWN	CHKD.	DATE
A	Amended to clients comments	SC	==	27/02/18
B	Amended to clients comments	ML	==	05/02/18



FRONT ELEVATION

Wall areas left clear to all elevations are in facing brickwork.


SIDE ELEVATION

FRONT ELEVATION


Wall areas left clear to all elevations are in facing brickwork.

REAR ELEVATION


SIDE ELEVATION

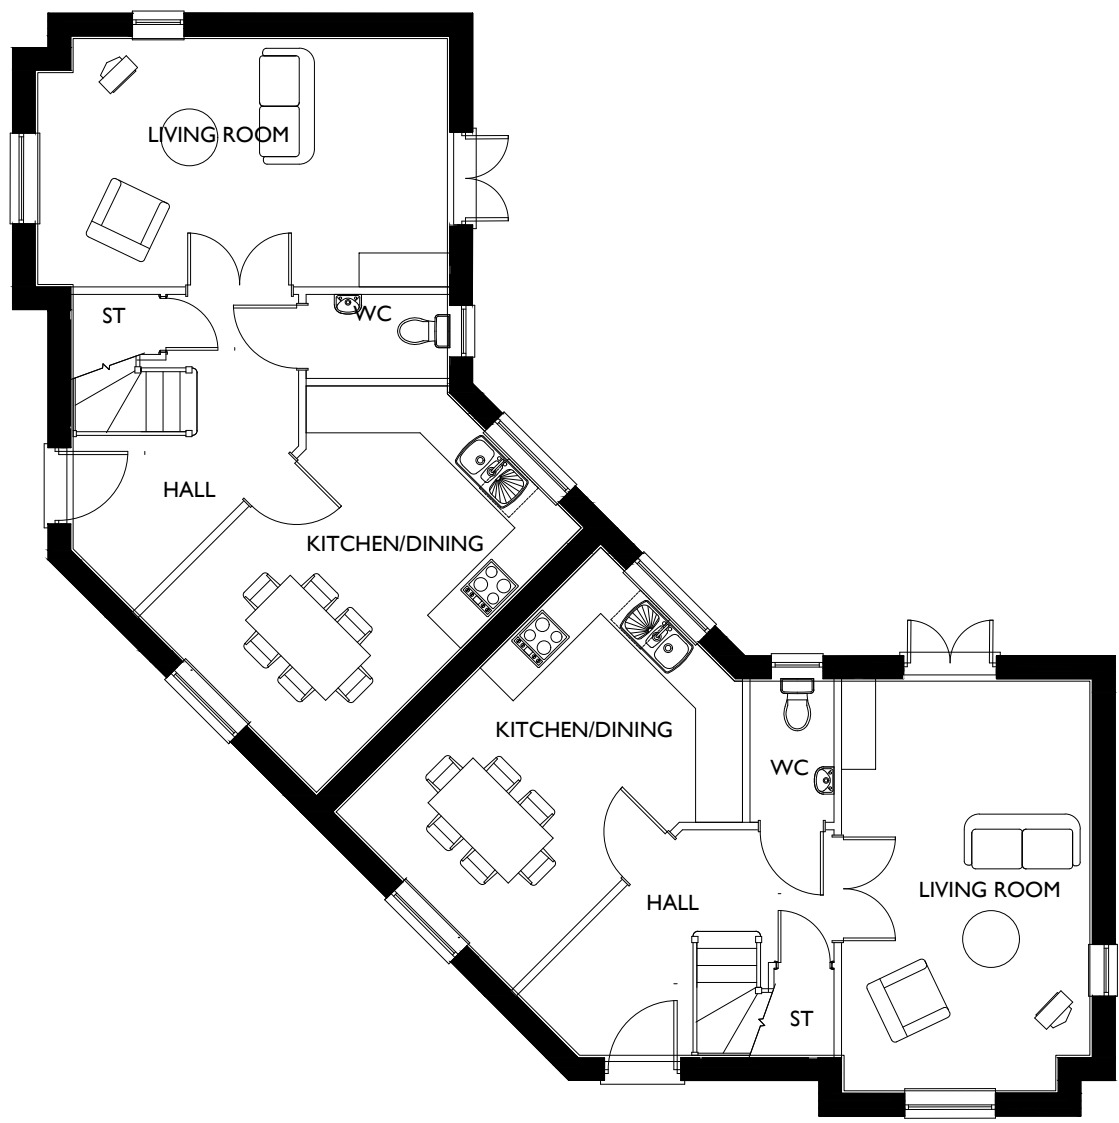

GROUND FLOOR PLAN
Type J
3 Bedroom 2 Storey House.
92.4sq.m. / 994.6 sq.ft.
Plots 18 & 19

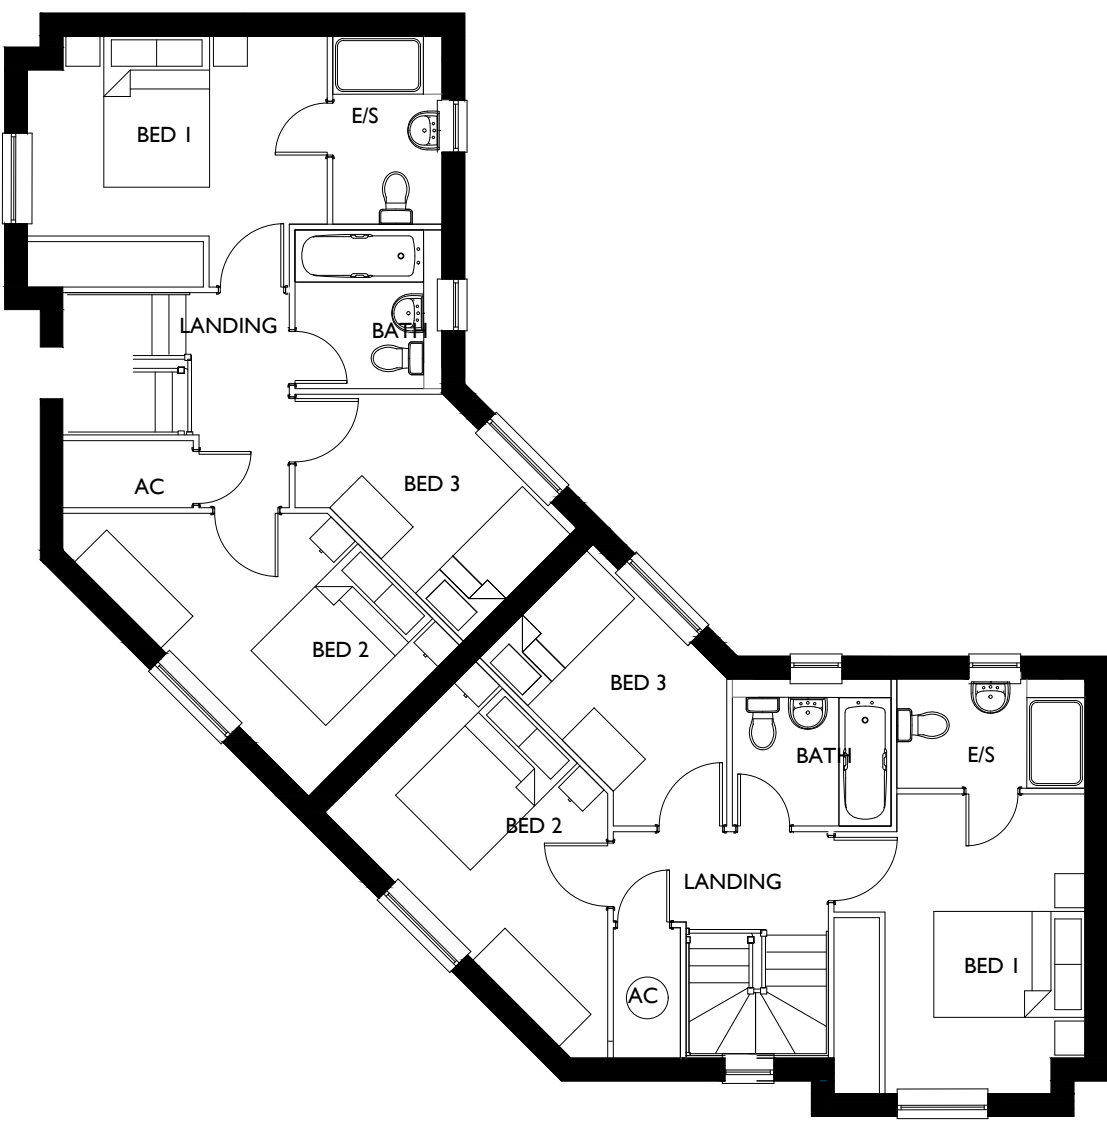

FIRST FLOOR PLAN

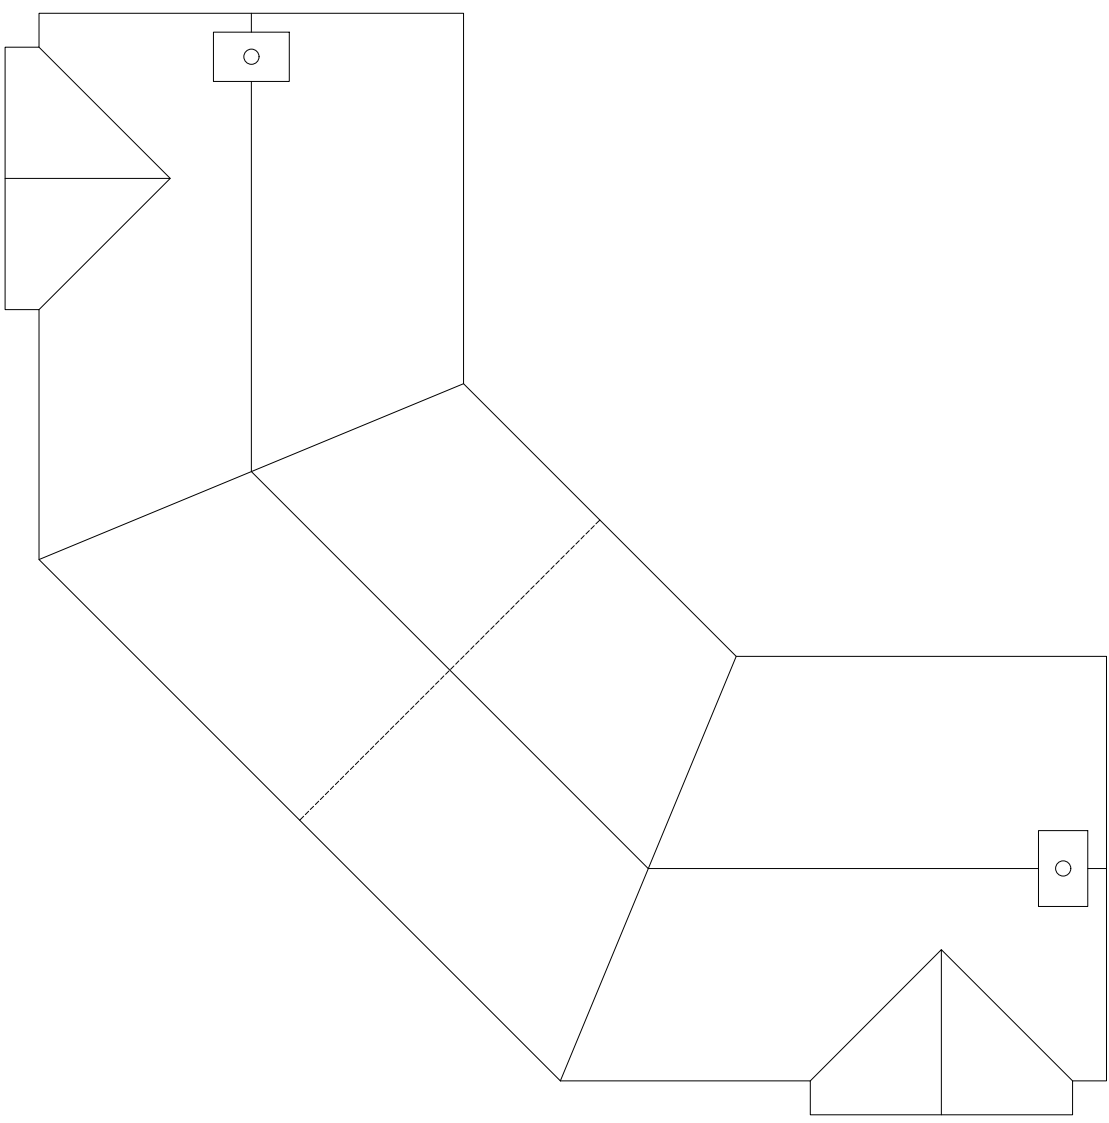

ROOF PLAN



The Studio, Unit 17, Vicarage Farm Business Park, Winchester Road,
Fair Oak, Hampshire, SO50 7HD
023 8069 7010
enquiries@urbanpulsedesign.co.uk www.urbanpulsedesign.co.uk

Land of Burndell Road
Yapton

Crayfern Homes

DRAWING TITLE
Plots 18-19 Floor Plans
& Elevations

0	1	2	3	4	5	6	7	8	9
SCALE	SHEET SIZE	SHEET No.	DRAWN	CHKD.	DATE	CAD FILE			
1:100	A1	of	SJC		05/03/2018				

Detail Planning

18-1012-030-B