

REVISIONS				
REV	DESCRIPTION	DRAWN	CHKD	DATE
A	Amended to clients comments	SC	SB	23/02/18




FRONT ELEVATION


Wall areas left clear to all elevations are in facing brickwork.



REAR ELEVATION

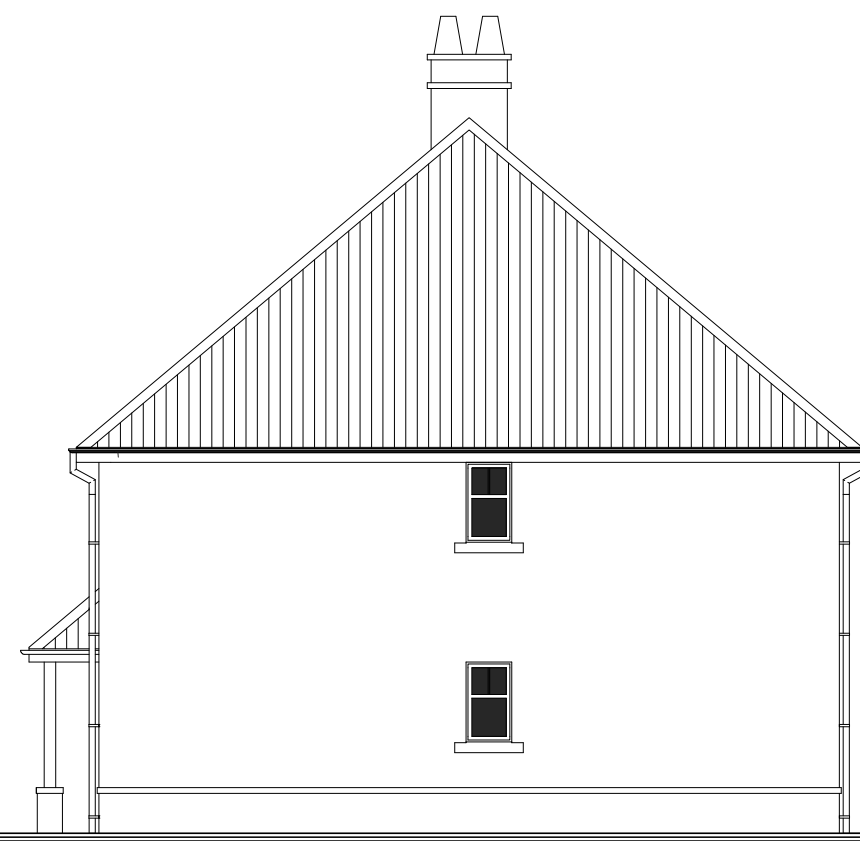

SIDE ELEVATION

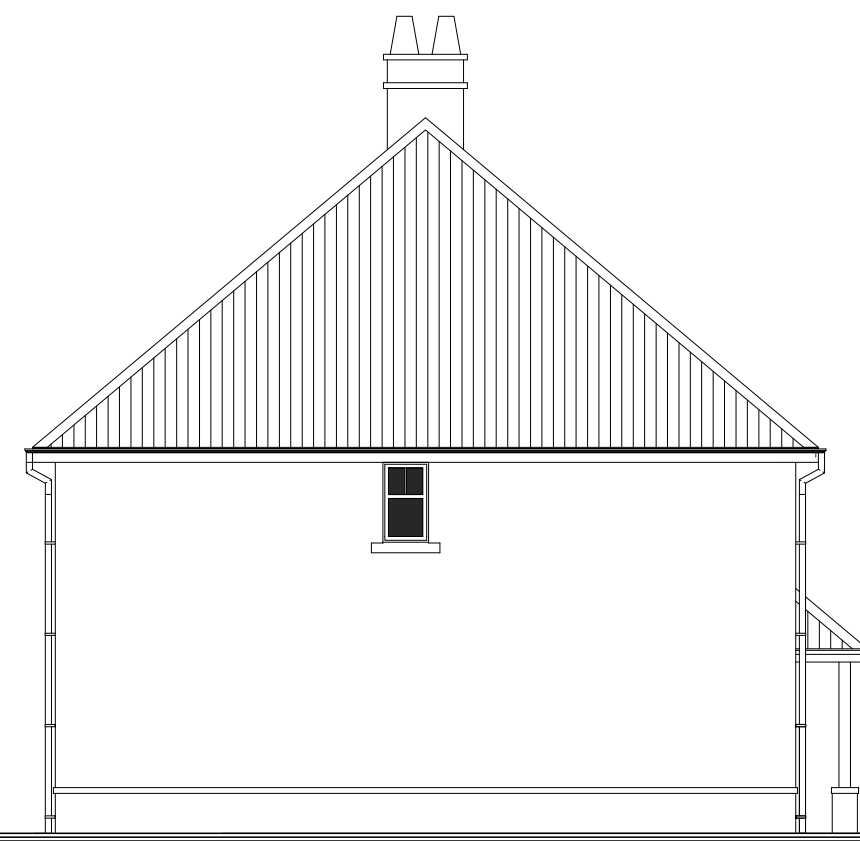

SIDE ELEVATION




GROUND FLOOR PLAN

Type D


2 Bedroom 2 storey house

78.4sq.m. / 843.9 sq.ft.

Plots 22-24

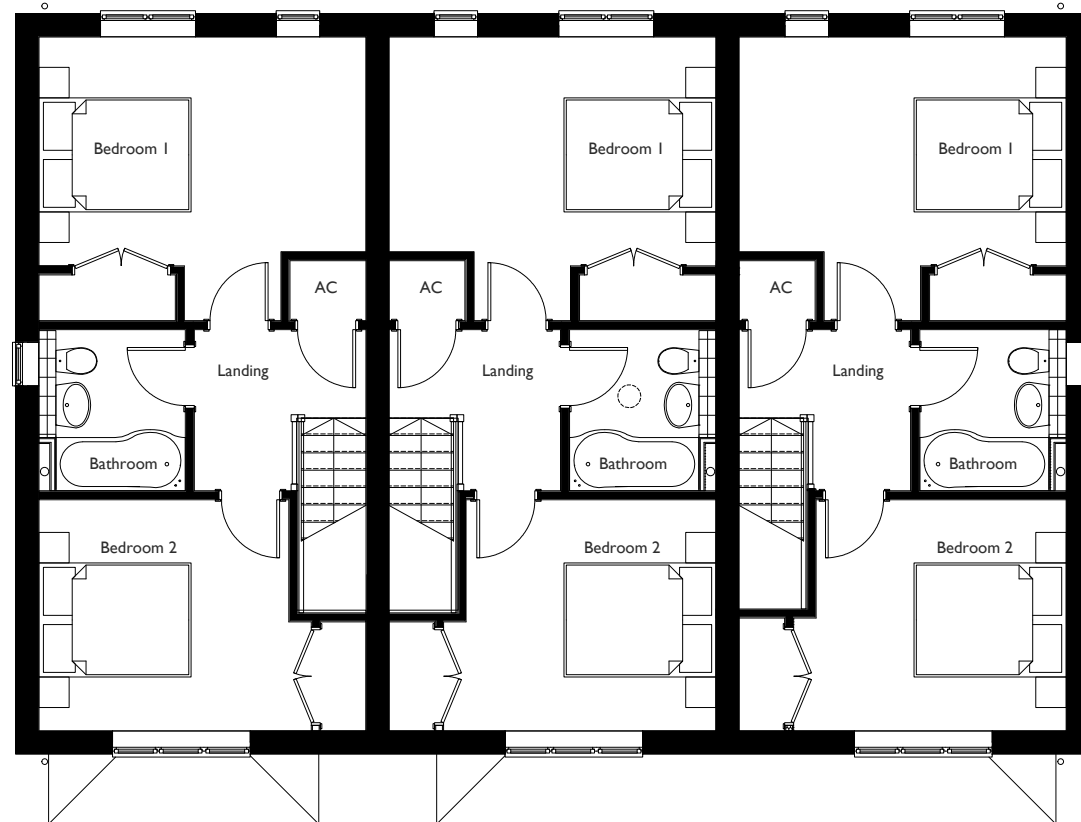

FIRST FLOOR PLAN

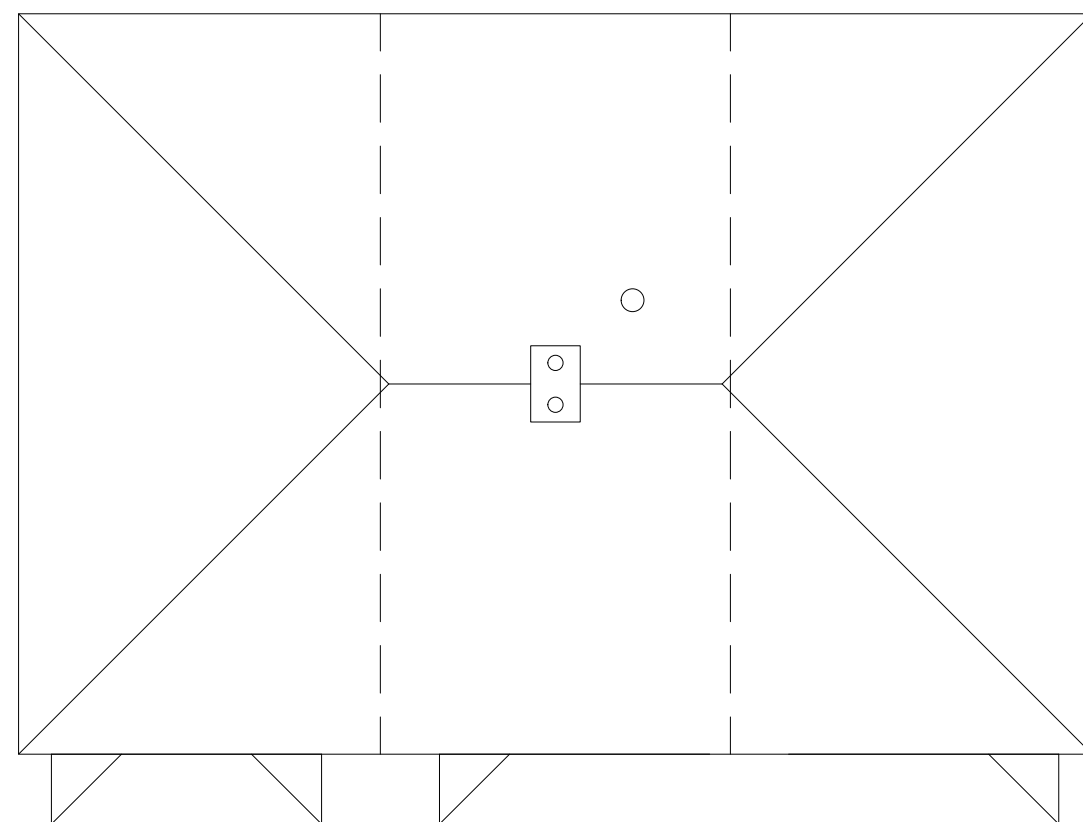

ROOF PLAN



The Studio , Unit 17, Vicarage Farm Business Park, Winchester Road,
Fair Oak, Hampshire. SO50 7HD
023 8069 7010
enquiries@urbanpulsedesign.co.uk www.urbanpulsedesign.co.uk

Land of Burndell Road
Yapton

Crayfern Homes

DRAWING TITLE
Plots 22-24 - Flor Plans
& Elevations

SCALE	SHEET SIZE	SHEET No.	DRAWN	CHKD	DATE	CAD FILE
1:100	A1	of	SJC		23/02/2018	

Detail Planning

18-1012-032-A