




REVISIONS				
REV.	DESCRIPTION	DRAWN	CHKD.	DATE
A	Amended to clients comments	BC	==	27/02/18
B	Amended to clients comments	BM	==	05/03/18

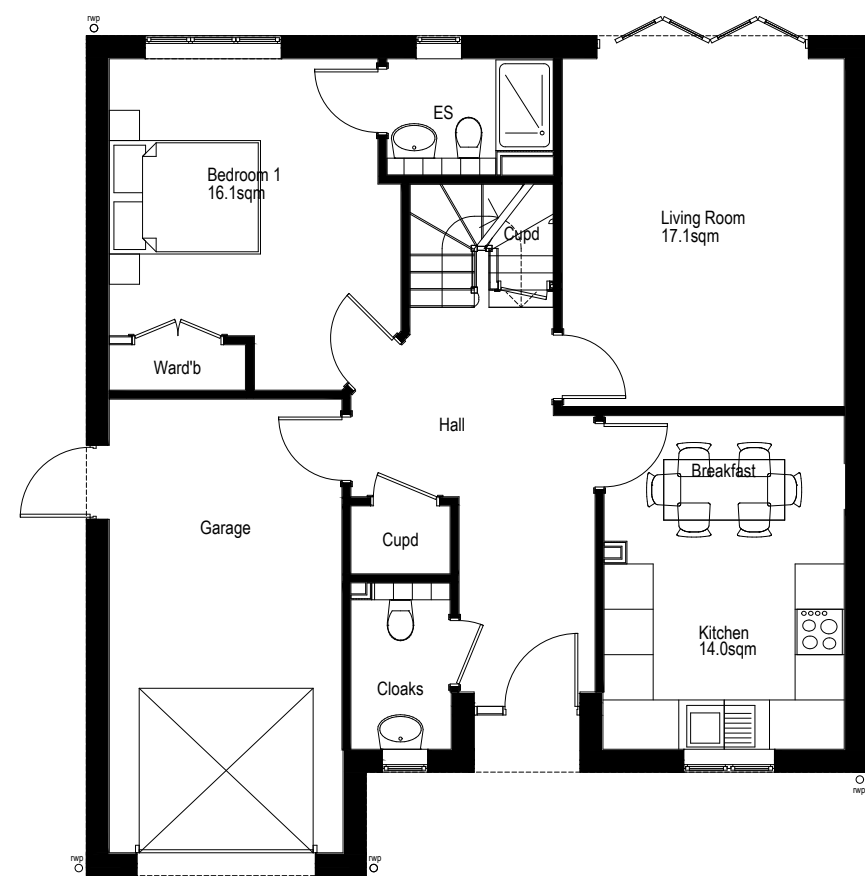

GROUND FLOOR PLAN
Type B
3 Bedroom Chalet Bungalow.
130.0sq.m. / 1399.3 sq.ft.
Plots 32

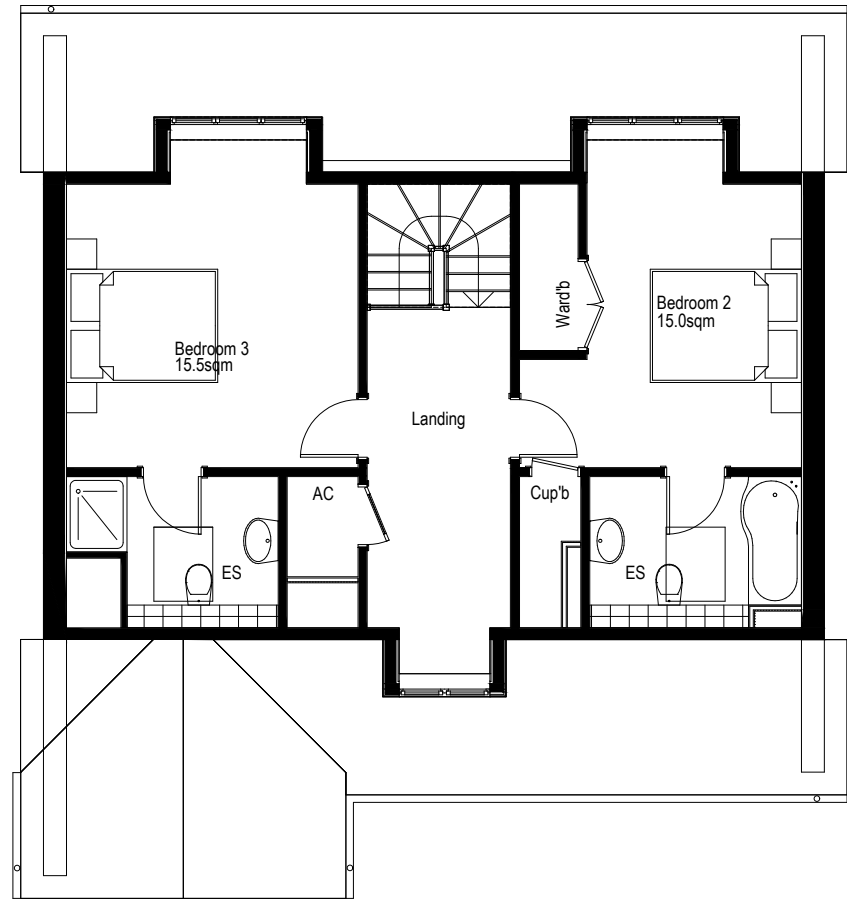

FIRST FLOOR PLAN

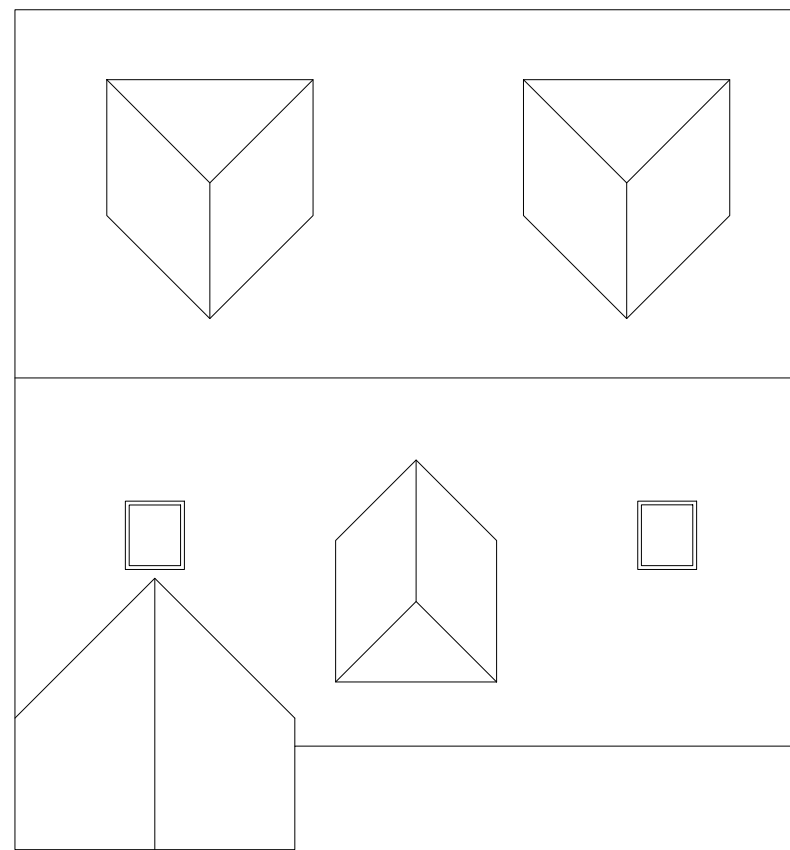

ROOF PLAN



The Studio , Unit 17, Vicarage Farm Business Park, Winchester Road,
Fair Oak, Hampshire, SO50 7HD
023 8069 7010
enquiries@urbanpulsedesign.co.uk www.urbanpulsedesign.co.uk

Land of Burndell Road
Yapton

Crayfern Homes

DRAWING TITLE
Plot 32 - Floor Plans &
Elevations

0	1	2	3	4	5	6	7	8	9
SCALE	SHEET SIZE	SHEET No.	SHEET No.	DRAWN	CHKD.	DATE	CAD FILE		
1:100	A1	of	BM	BM	BM	05/03/2018			

Detail Planning

18-1012-034-B