

REVISIONS				
REV.	DESCRIPTION	DRAWN	CHKD.	DATE
A	Amended to clients comments	SC	BM	27/02/18
B	Amended to clients comments	BM		05/03/18



FRONT ELEVATION


Wall areas left clear to all elevations are in facing brickwork.




REAR ELEVATION



SIDE ELEVATION

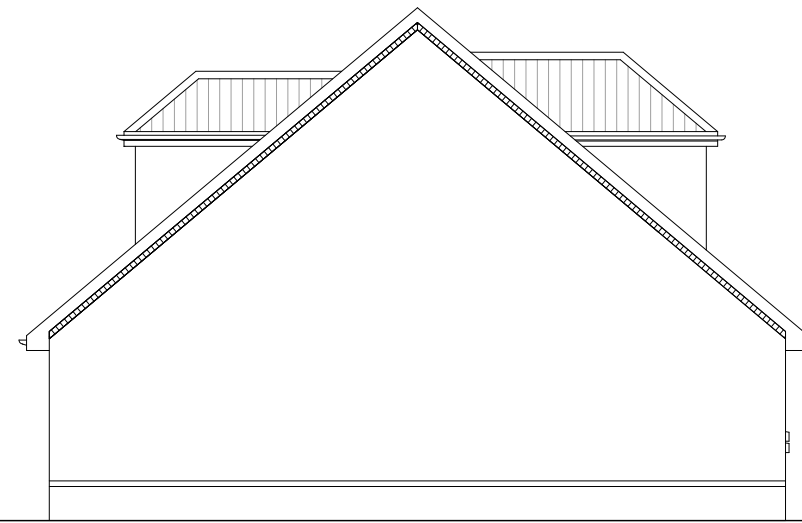

SIDE ELEVATION

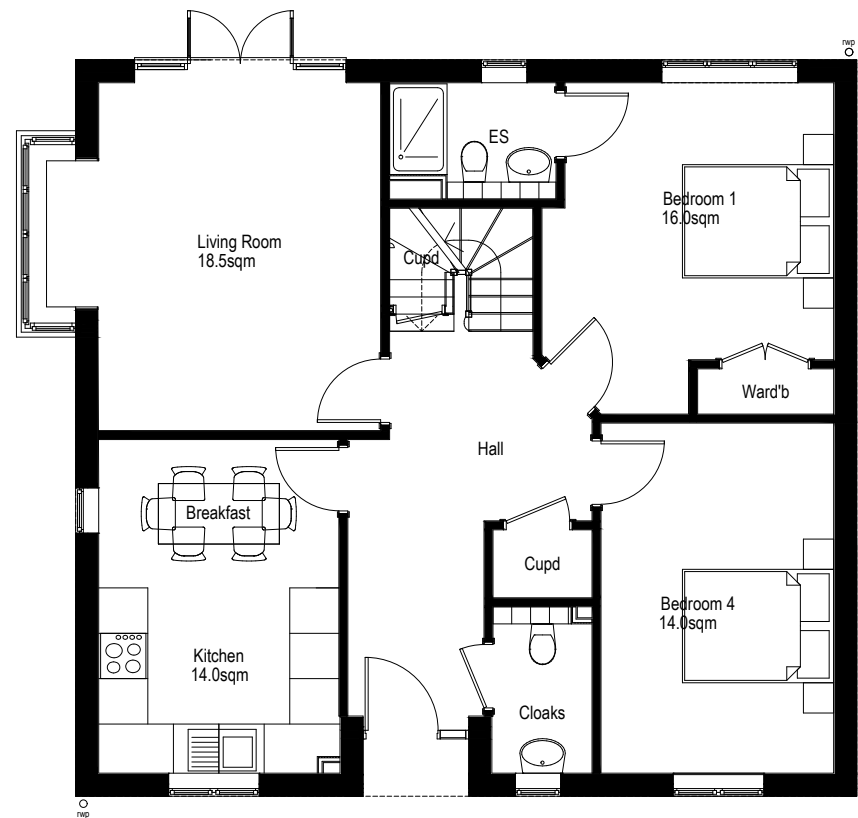


GROUND FLOOR PLAN

Type A


3 Bedroom Chalet Bungalow.

148.0sq.m. / 1599.5 sq.ft.

Plots 35

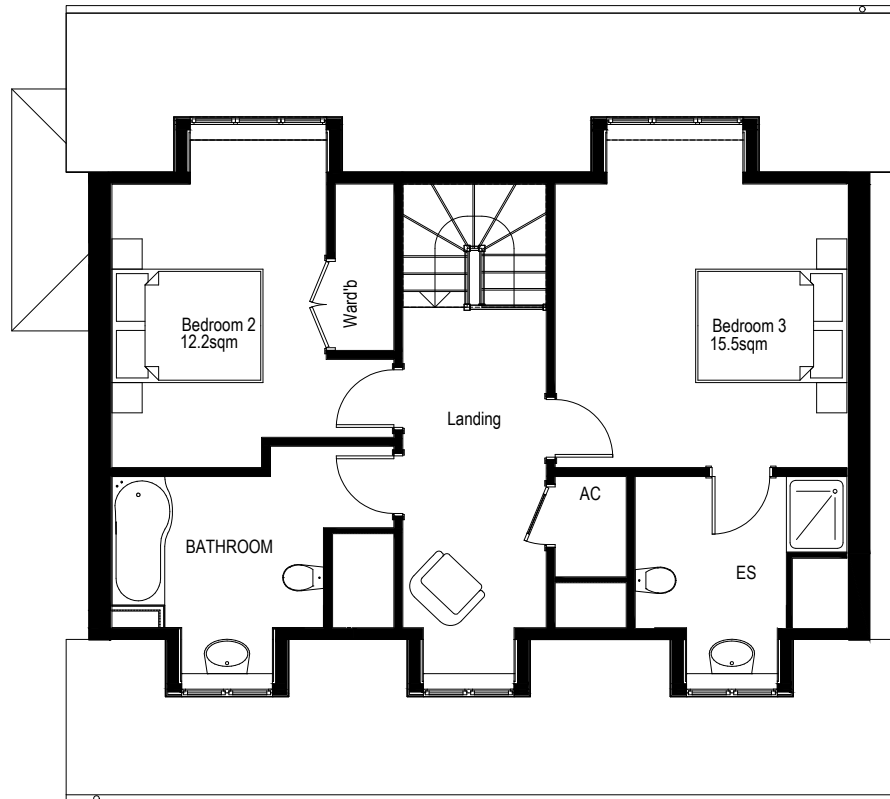

FIRST FLOOR PLAN

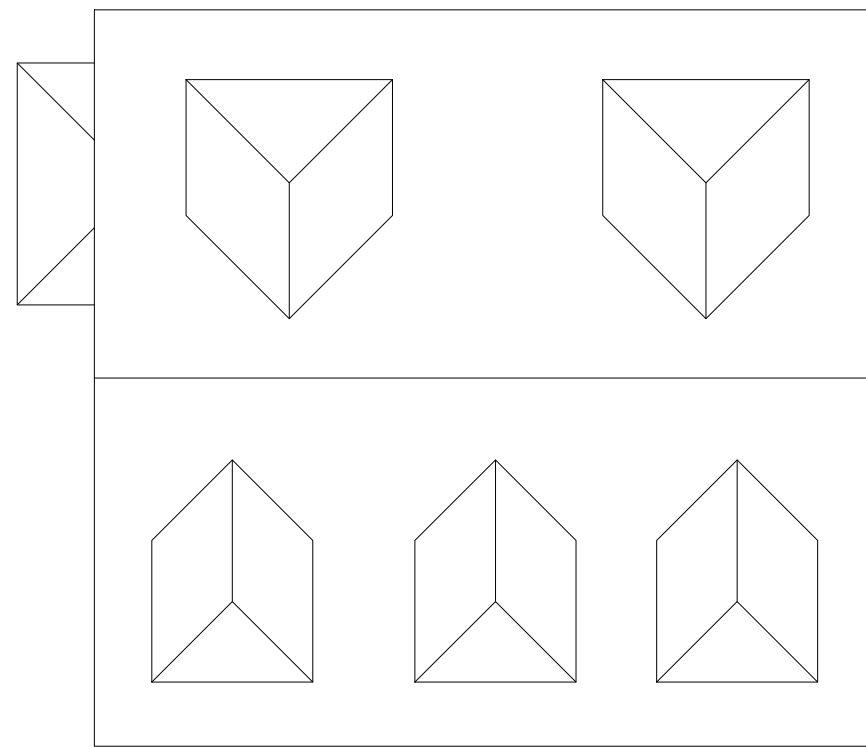

ROOF PLAN



The Studio, Unit 17, Vicarage Farm Business Park, Winchester Road,
Fair Oak, Hampshire, SO50 7HD
023 8069 7010
enquiries@urbanpulsedesign.co.uk www.urbanpulsedesign.co.uk

Land of Burndell Road
Yapton

Crayfern Homes

DRAWING TITLE
Plot 35 - Floor Plans &
Elevations

SCALE	SHEET SIZE	SHEET No.	DRAWN	CHKD.	DATE	CAD FILE
1:100	A1	of	BM		05/03/2018	

Detail Planning

18-1012-037-B