




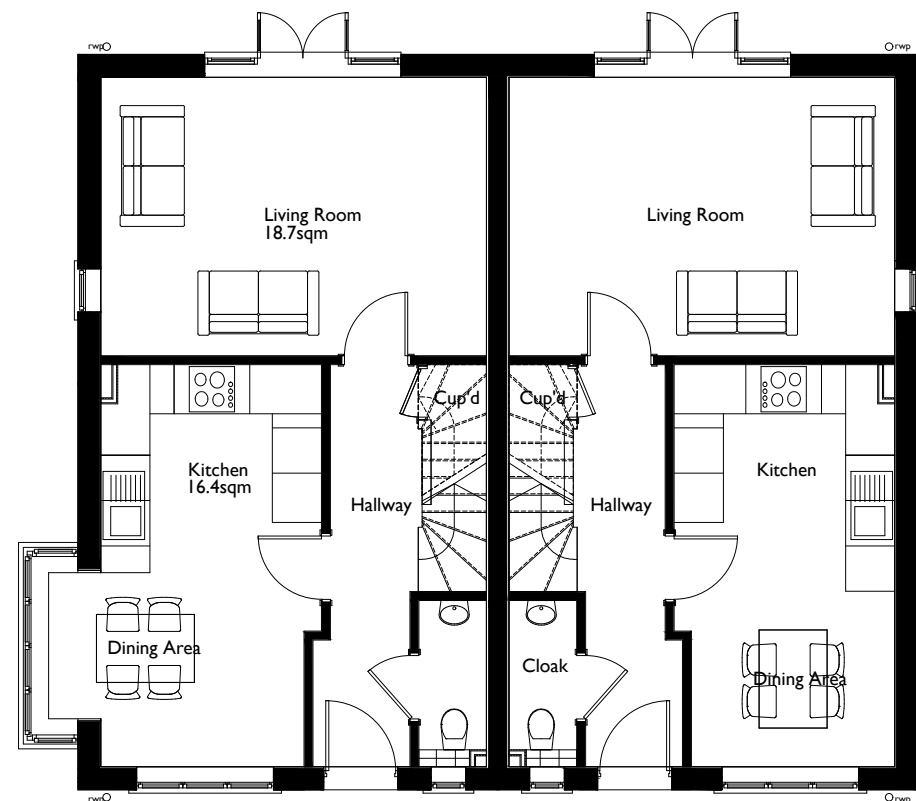

GROUND FLOOR PLAN
Type E
3 Bedroom 2 storey house
92.0sq.m. / 982.0sq.ft.
Plots 42-43

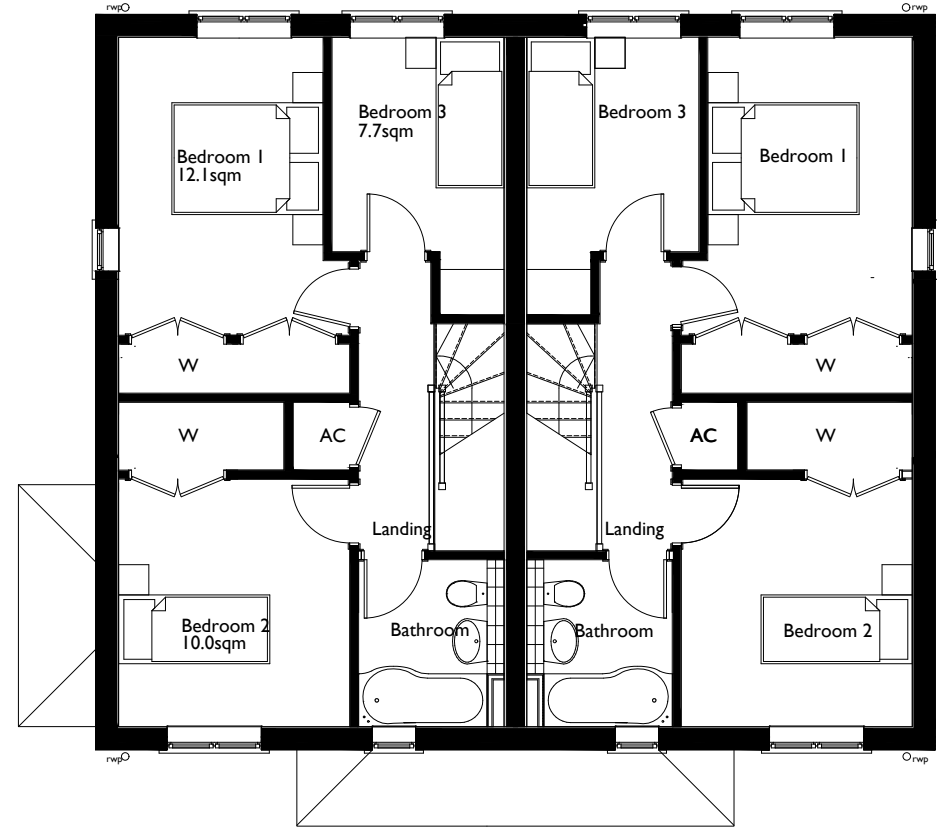

FIRST FLOOR PLAN

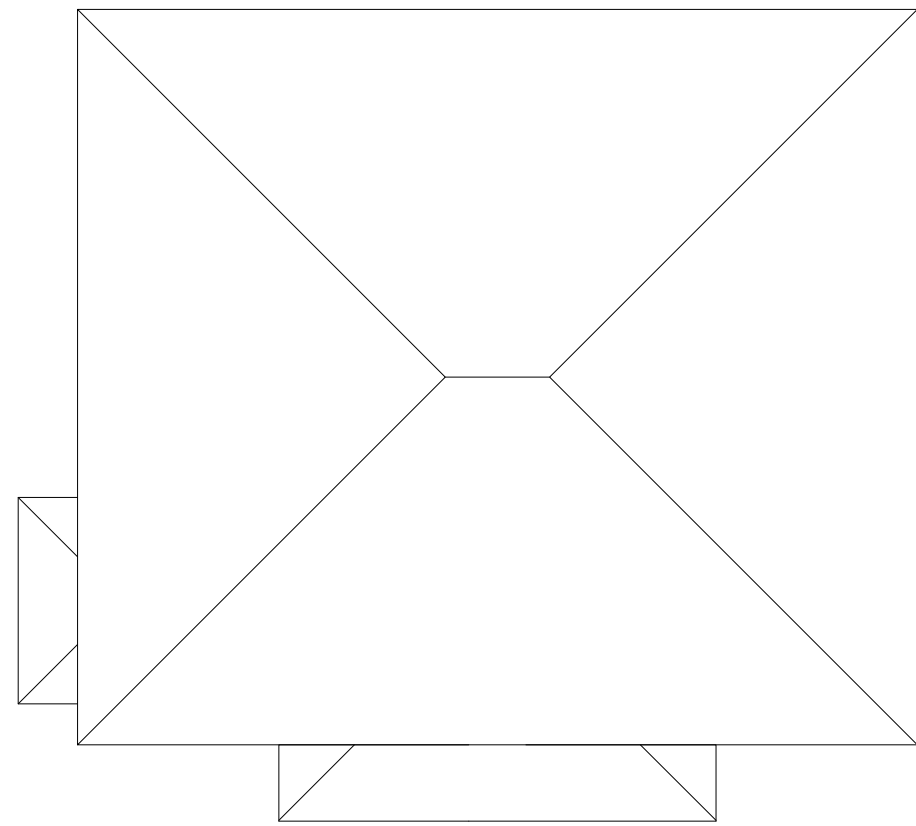

ROOF PLAN