
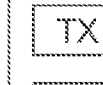
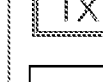
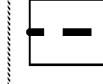
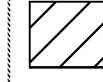


Tree schedule

Tree No	Species	Category	RPA Radius	Tree Works
All retained trees & hedges				Carry out safety check and lift over site to 3-4m as necessary.
T1	Hawthorn	C	7.2	Fell for development
T2	Hawthorn	C	3.6	Fell for development
G3	Monterey cypress	C	9.6	-
H4	Thorn sp	C	2.4	-
T5	Tulip tree	A	10.8	-
T6	Beech	B	7.2	-
T7	Lime	B	6.0	-
T8	Goat willow	C	3.0	-
G9	Hawthorn, hazel	C	3.6	-
T10	Ash	U	6.0	Fell for management
T11	Ash	C	6.6	-
G12	Field maple, hawthorn	C	3.6	-
T13	Oak	B	9.0	-
G14	Hazel, hawthorn	B	6.0	-
T15	Hawthorn	C	6.0	-
G17	Hazel, hawthorn, field maple, oak	C	4.2	-
T18	Oak	B	4.8	-
T19	Oak	A	8.4	-
G20	Hawthorn, hazel	C	2.4	-
G21	Hawthorn, hazel	C	4.8	-
T22	Hawthorn	C	4.8	-
G23	Lombardy poplar	B	9.6	-
T24	Hawthorn	C	2.4	-
T25	Oak	B	6.0	-
T26	Eucalyptus	B	7.2	-
T27	Birch	C	0.6	-
T28	Hawthorn	C	3.6	-
T29	Walnut	B	5.7	-
T30	Walnut	C	3.6	-
T31	Apple	C	3.0	-

-  BS category A
-  BS category B
-  BS category C
-  BS category U
-  Proposed layout
-  Estimated tree positions not included on original land survey and/or adjusted crown spreads
-  Protective barrier/fencing
-  Construction exclusion zone (CEZ)
-  Areas where no-dig surfacing will be installed in accordance with SGN 9.
-  Root protection area (RPA) boundaries for category A and B trees
-  Root protection area (RPA) boundaries for category C trees

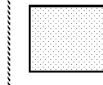

Tree protection plan

Location of trees, categorisation & protection/management proposals for land at Burndell Road, Yapton, West Sussex

Barrell Plan Ref: 18060-BT1

Provided Plan Refs: 13-4718 & 18-1012-005-A



Permission is granted to scale from this drawing for Local Authority Planning Approval purposes relating to tree protection measures only. Where applicable this drawing is to be read in conjunction with the arboricultural report. This drawing is the copyright of Barrell Tree Consultancy 2018. ©

This drawing to be reproduced in colour only.

www.barrelltreecare.co.uk