



Plots 1,11,12 shown  
Plot 13 & 16 handed


TYPE F 4B8P - Plots 1, 11, 12, 13 & 16  
plans & elevations

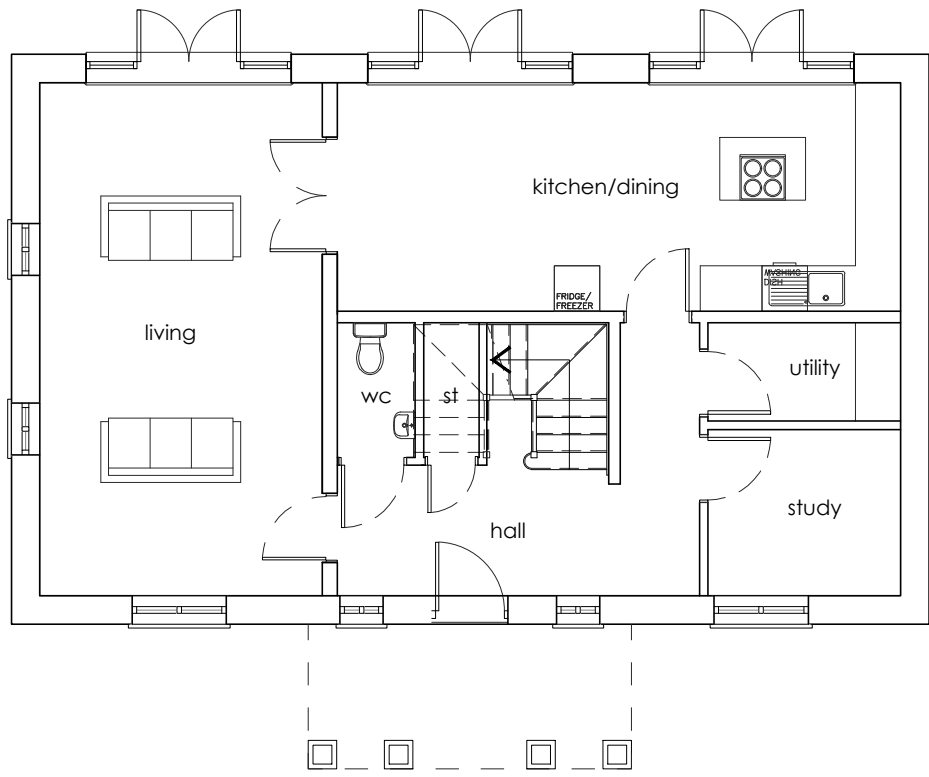

GROUND  
floor plan

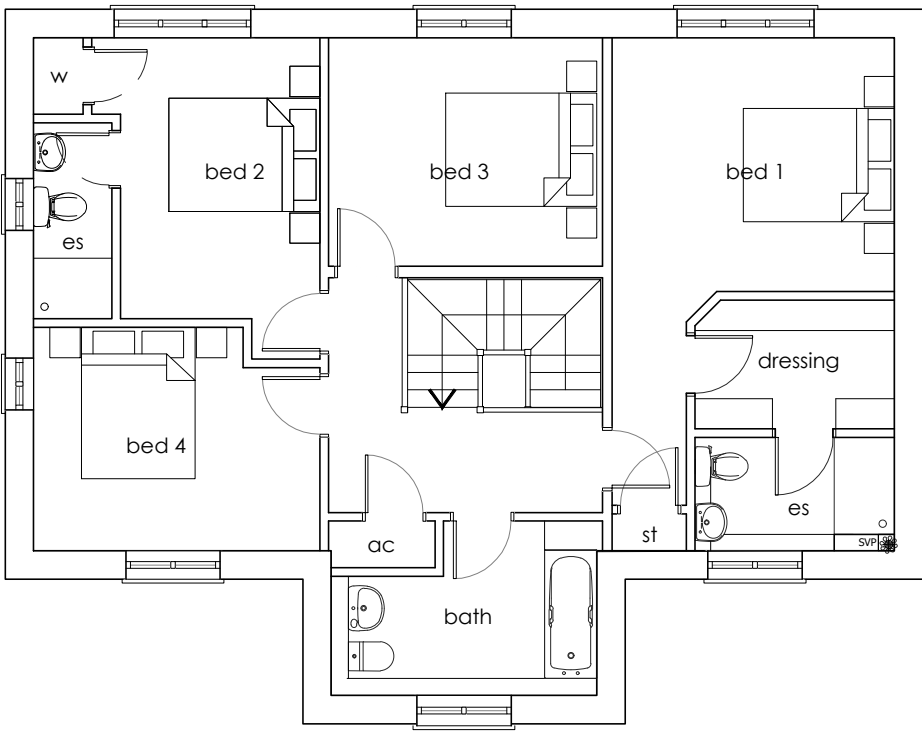

FIRST  
floor plan

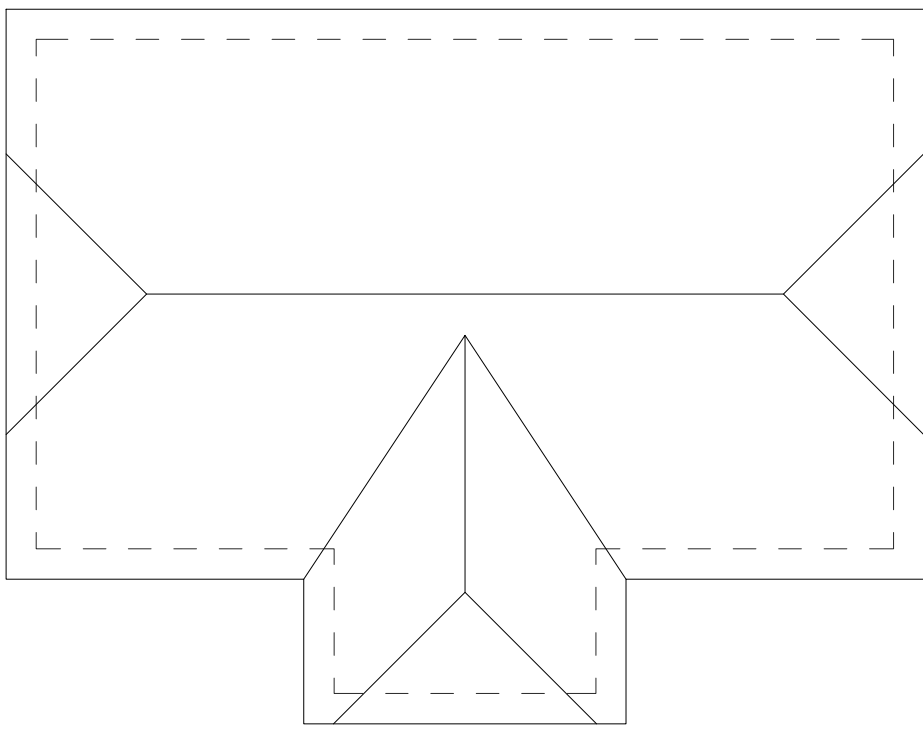

ROOF  
plan

Notes

1. This drawing is the copyright of MH Architects Ltd
2. Do not scale this drawing except for Local Authority planning purposes
3. All dimensions must be checked on site by the contractor prior to commencement of the works.

|                 |                                |        |                        |        |      |
|-----------------|--------------------------------|--------|------------------------|--------|------|
| Client Approval |                                |        |                        |        |      |
| X               | A                              | -      | Approved               |        |      |
| X               | B                              | -      | Approved with comments |        |      |
| X               | C                              | -      | Do not use             |        |      |
| Rev.            | Revision Note/Purpose of Issue | Drw By | Date                   | Chk By | Date |

MATERIALS KEY


- A. facing brick  
B. black boarding  
C. brick detail  
D. red plain roof tile



FRONT  
elevation



SIDE  
elevation

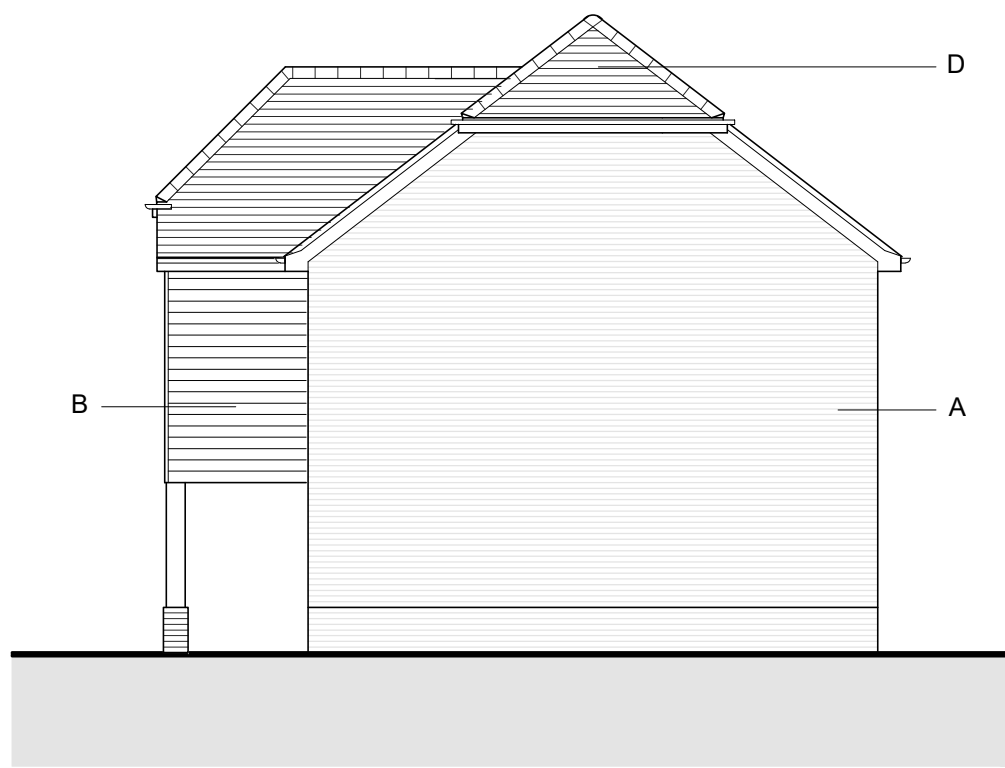

SIDE  
elevation



REAR  
elevation

Residential Development  
At Burndell Rd, Yapton

for Driftstone Homes Ltd