



Client Approval					
X	A	-	Approved		
X	B	-	Approved with comments		
X	C	-	Do not use		
Rev.	Revision Note/Purpose of Issue	Drw By	Date	Chk By	Date

TYPE G 4B8P - Plot 23


plans & elevations

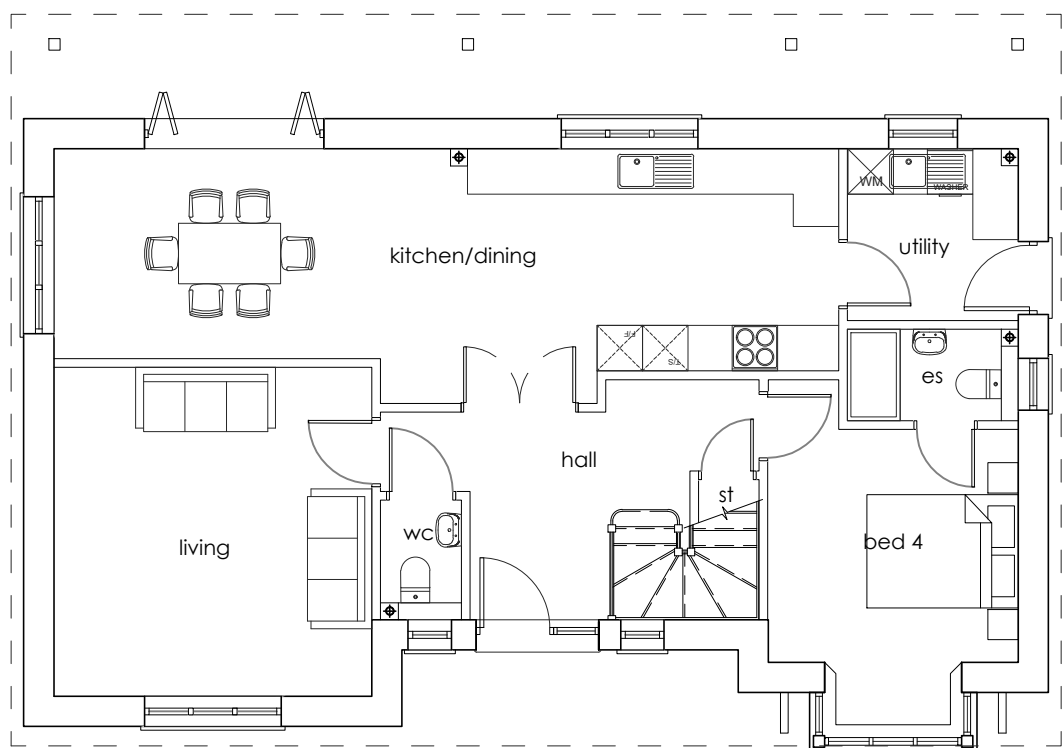

GROUND
floor plan

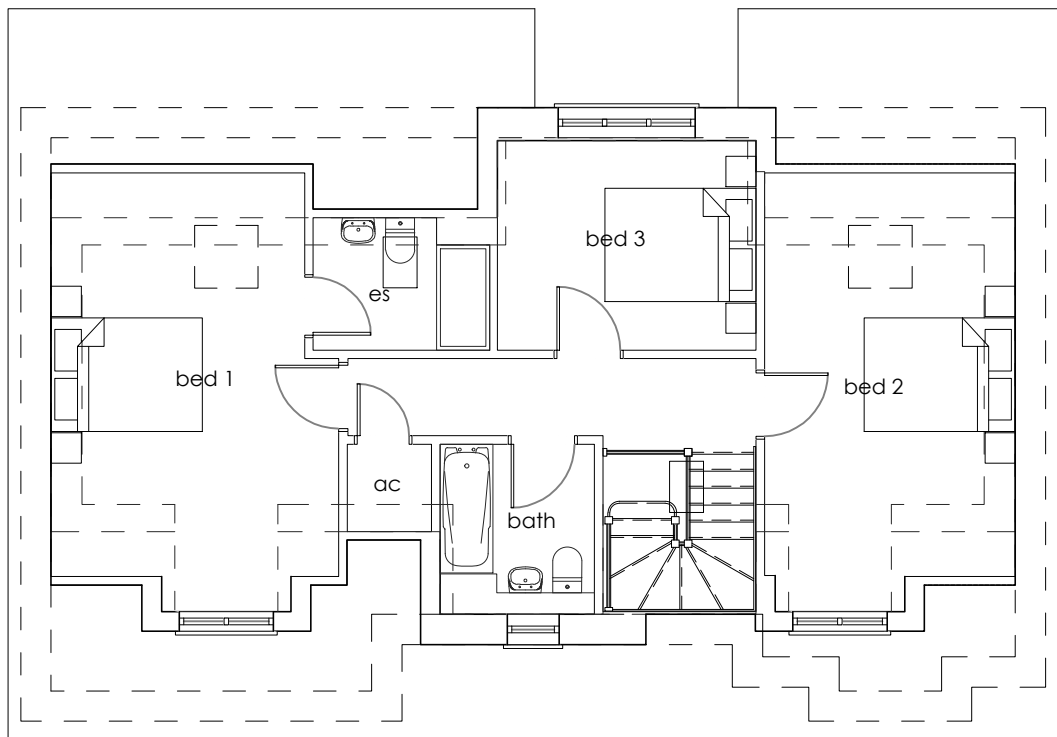

FIRST
floor plan

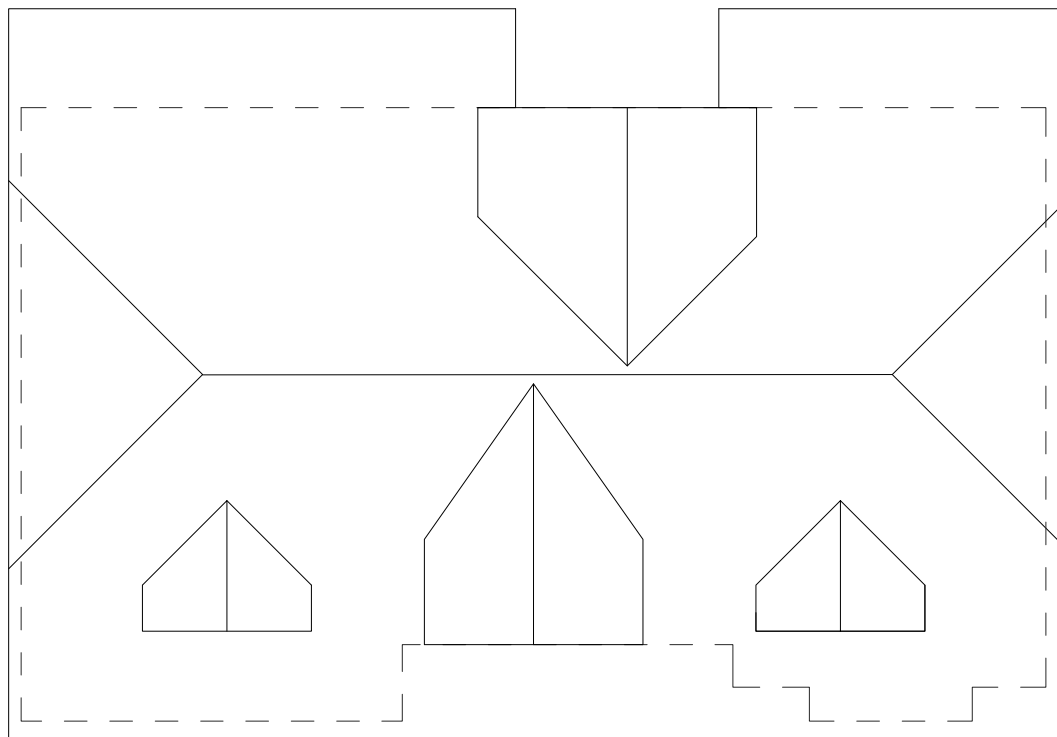

ROOF
plan

MATERIALS KEY

- A. facing brick
B. black boarding
C. brick detail
D. red plain roof tile



FRONT
elevation



SIDE
elevation



REAR
elevation



SIDE
elevation

Residential Development
At Burndell Rd, Yapton

for Driftstone Homes Ltd

Drawing title

Plans & Elevations
Type G

Drawn	Date	Checked	Date	Scale at A1
JK	October 20	CP	27/10/20	1:100
Job No.	Pro.	Org.	Zone	Level
20-009	BUR MHA	00	XX	DR
Purpose of Issue	Role	No.	Rev.	
	A	0020	P01	

PLANNING APPLICATION

Ground Floor Bicentennial Building
Southern Gate | Chichester
West Sussex | PO19 8EZ

1: 01243 774748
e: admin@mharchitects.co.uk
www.mharchitects.co.uk
Limited Company
Registered in England No. 0994233

