



Scale 1:50


NORTH ELEVATION

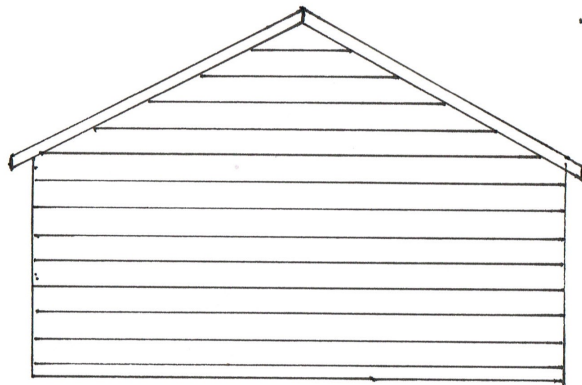


WEST ELEVATION

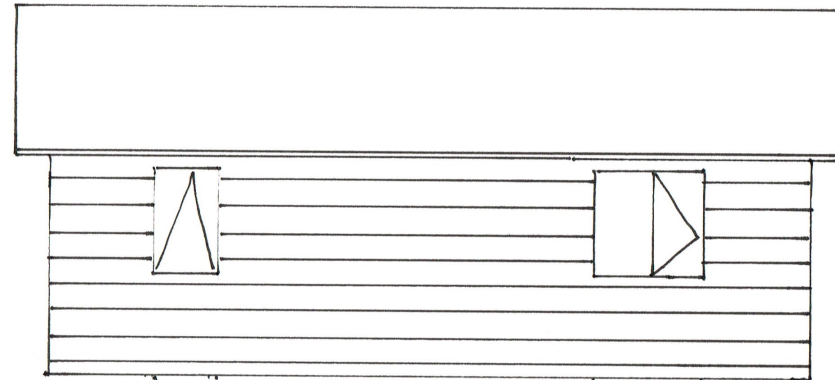

EAST ELEVATION

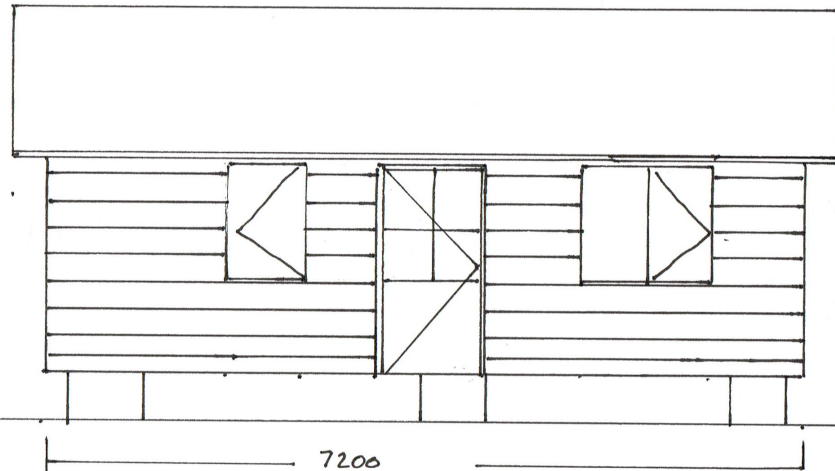

SOUTH ELEVATION

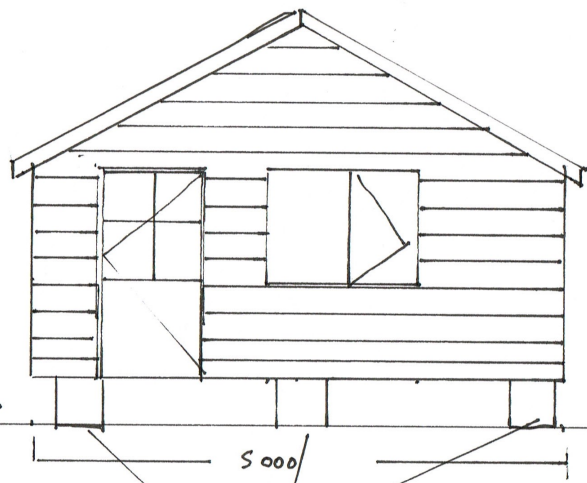

3900

2450

450 mm

5000

7200

Support
Blocks
n.b. Black