


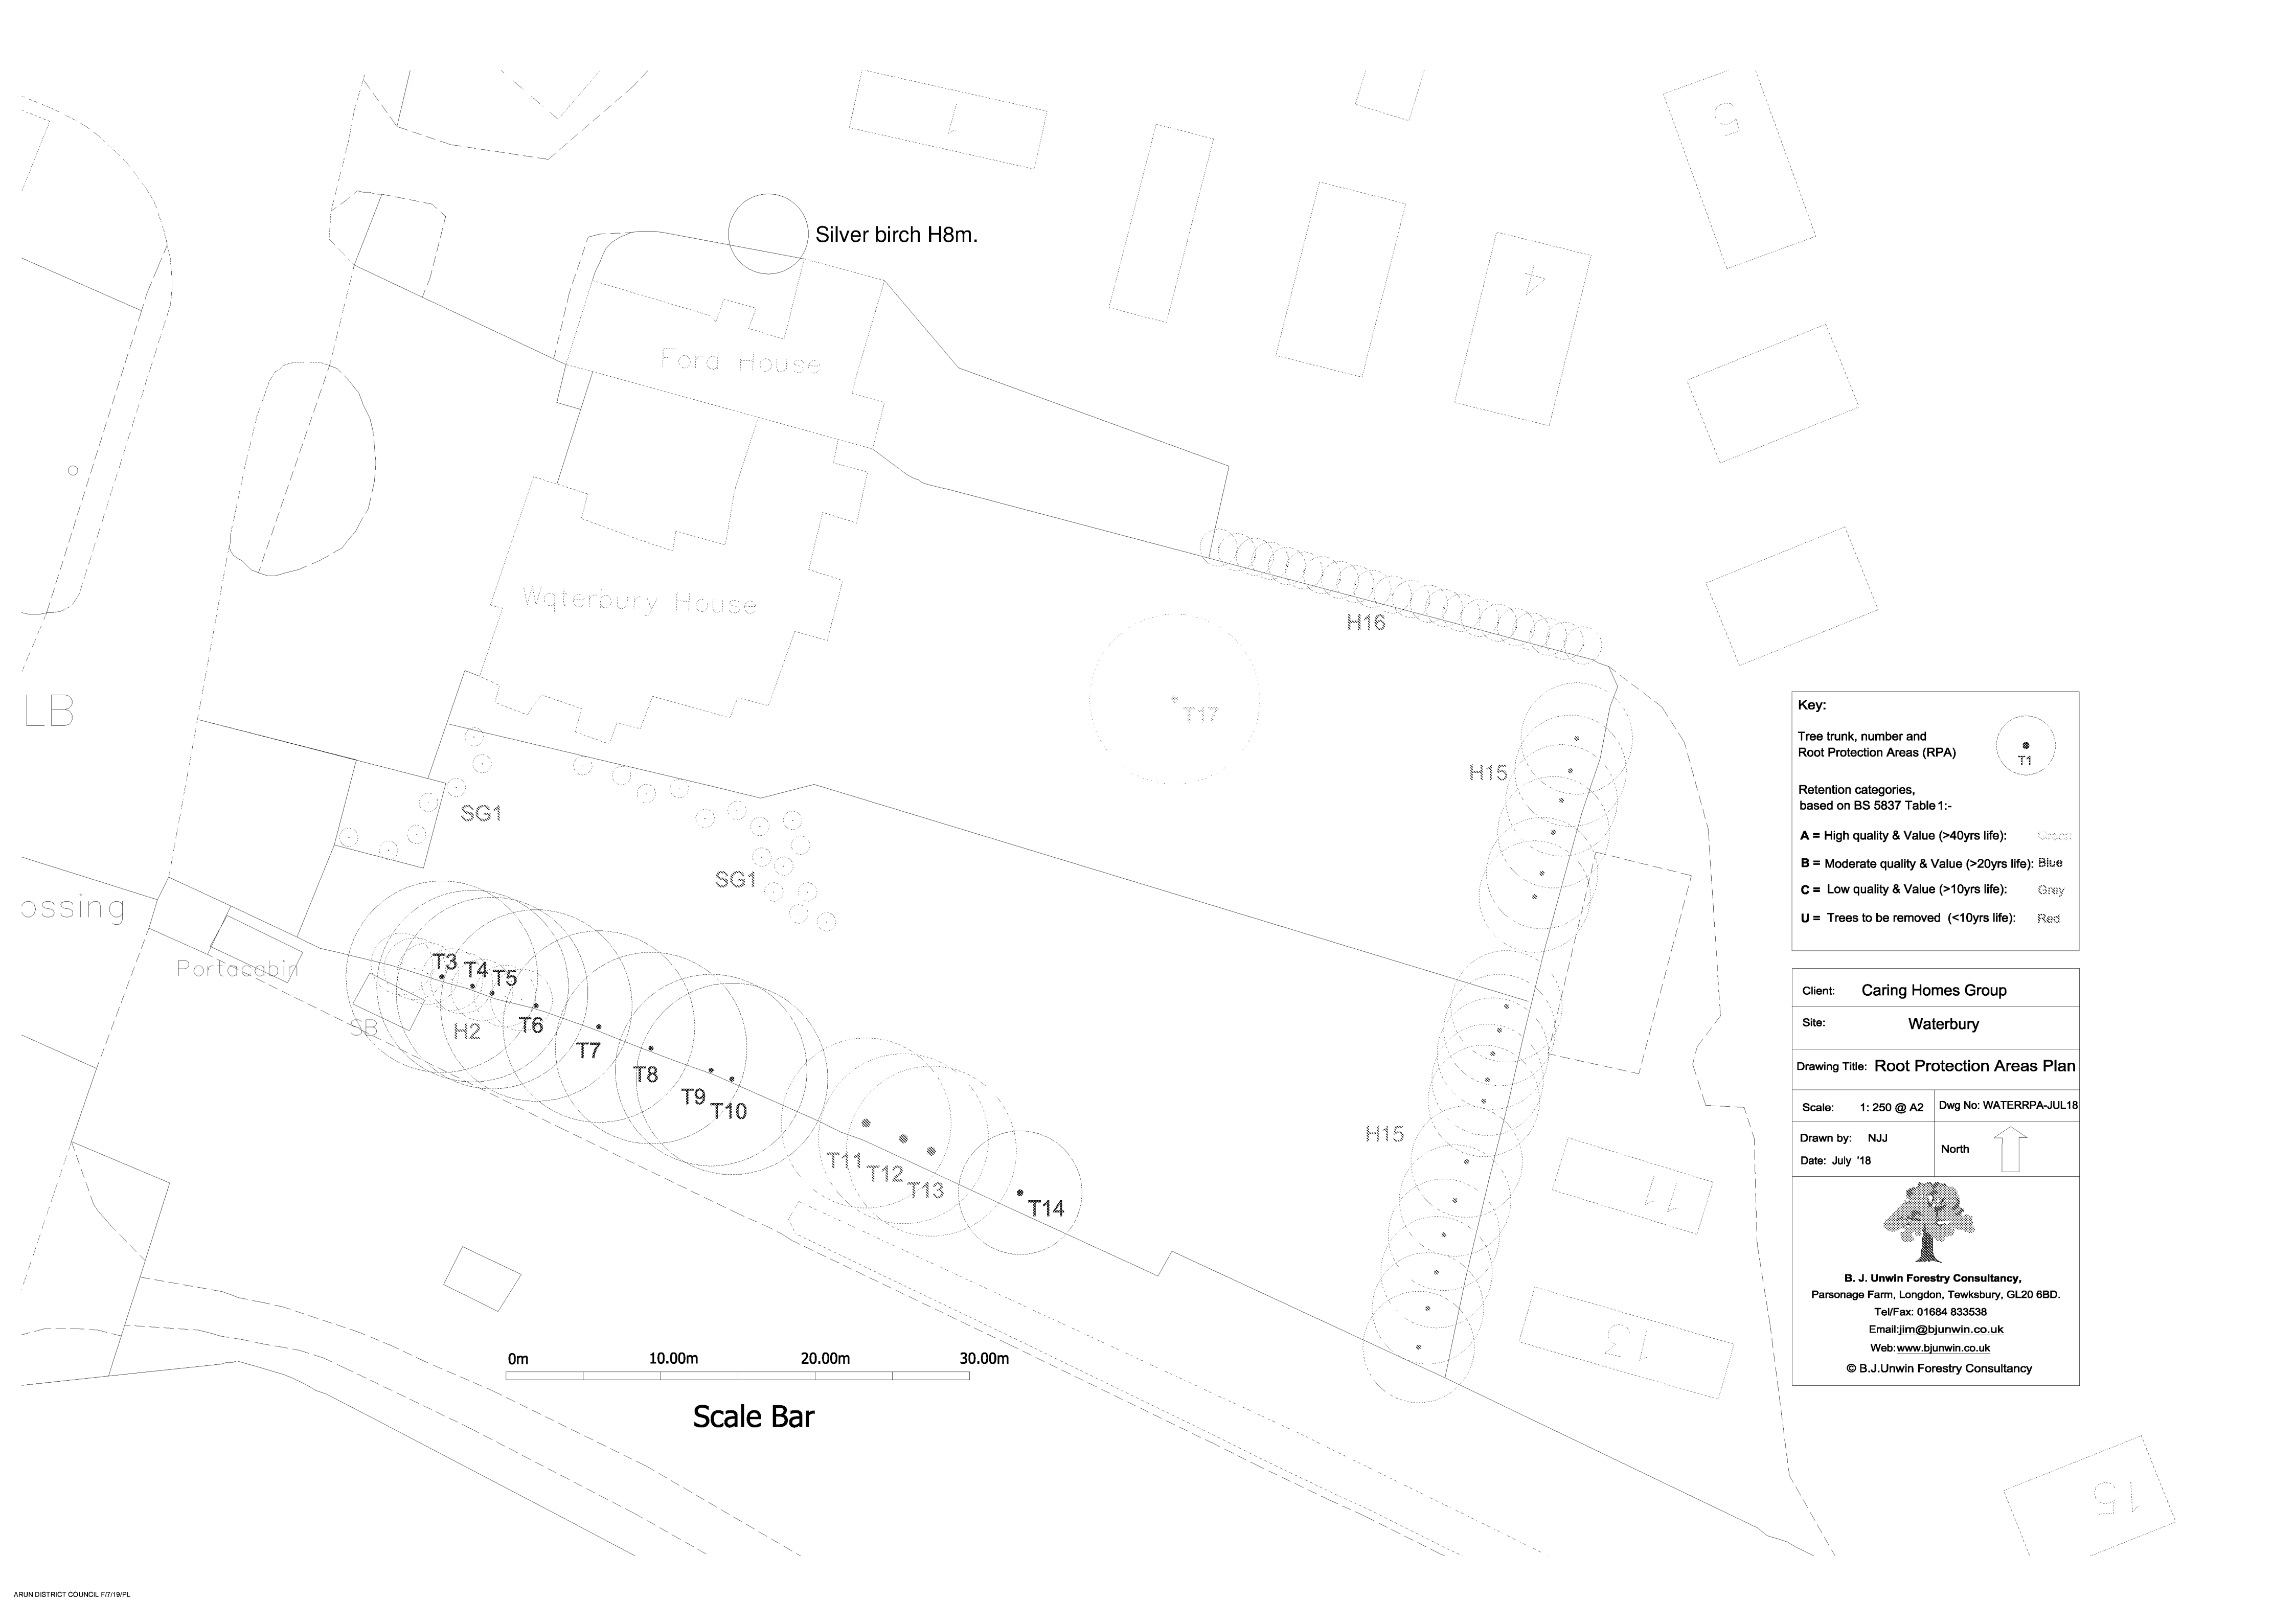

Key:

Tree trunk, number and Root Protection Areas (RPA)

Retention categories, based on BS 5837 Table 1:-

A = High quality & Value (>40yrs life): Green

B = Moderate quality & Value (>20yrs life): Blue

C = Low quality & Value (>10yrs life): Gray

U = Trees to be removed (<10yrs life): Red

Client:	Caring Homes Group	
Site:	Waterbury	
Drawing Title:	Root Protection Areas Plan	
Scale:	1: 250 @ A2	Dwg No: WATERRPA-JUL18
Drawn by:	NJJ	North
Date:	July '18	

B. J. Unwin Forestry Consultancy,
Parsonage Farm, Longdon, Tewksbury, GL20 6BD.
Tel/Fax: 01684 833538
Email: jjm@bjunwin.co.uk
Web: www.bjunwin.co.uk
© B.J.Unwin Forestry Consultancy