


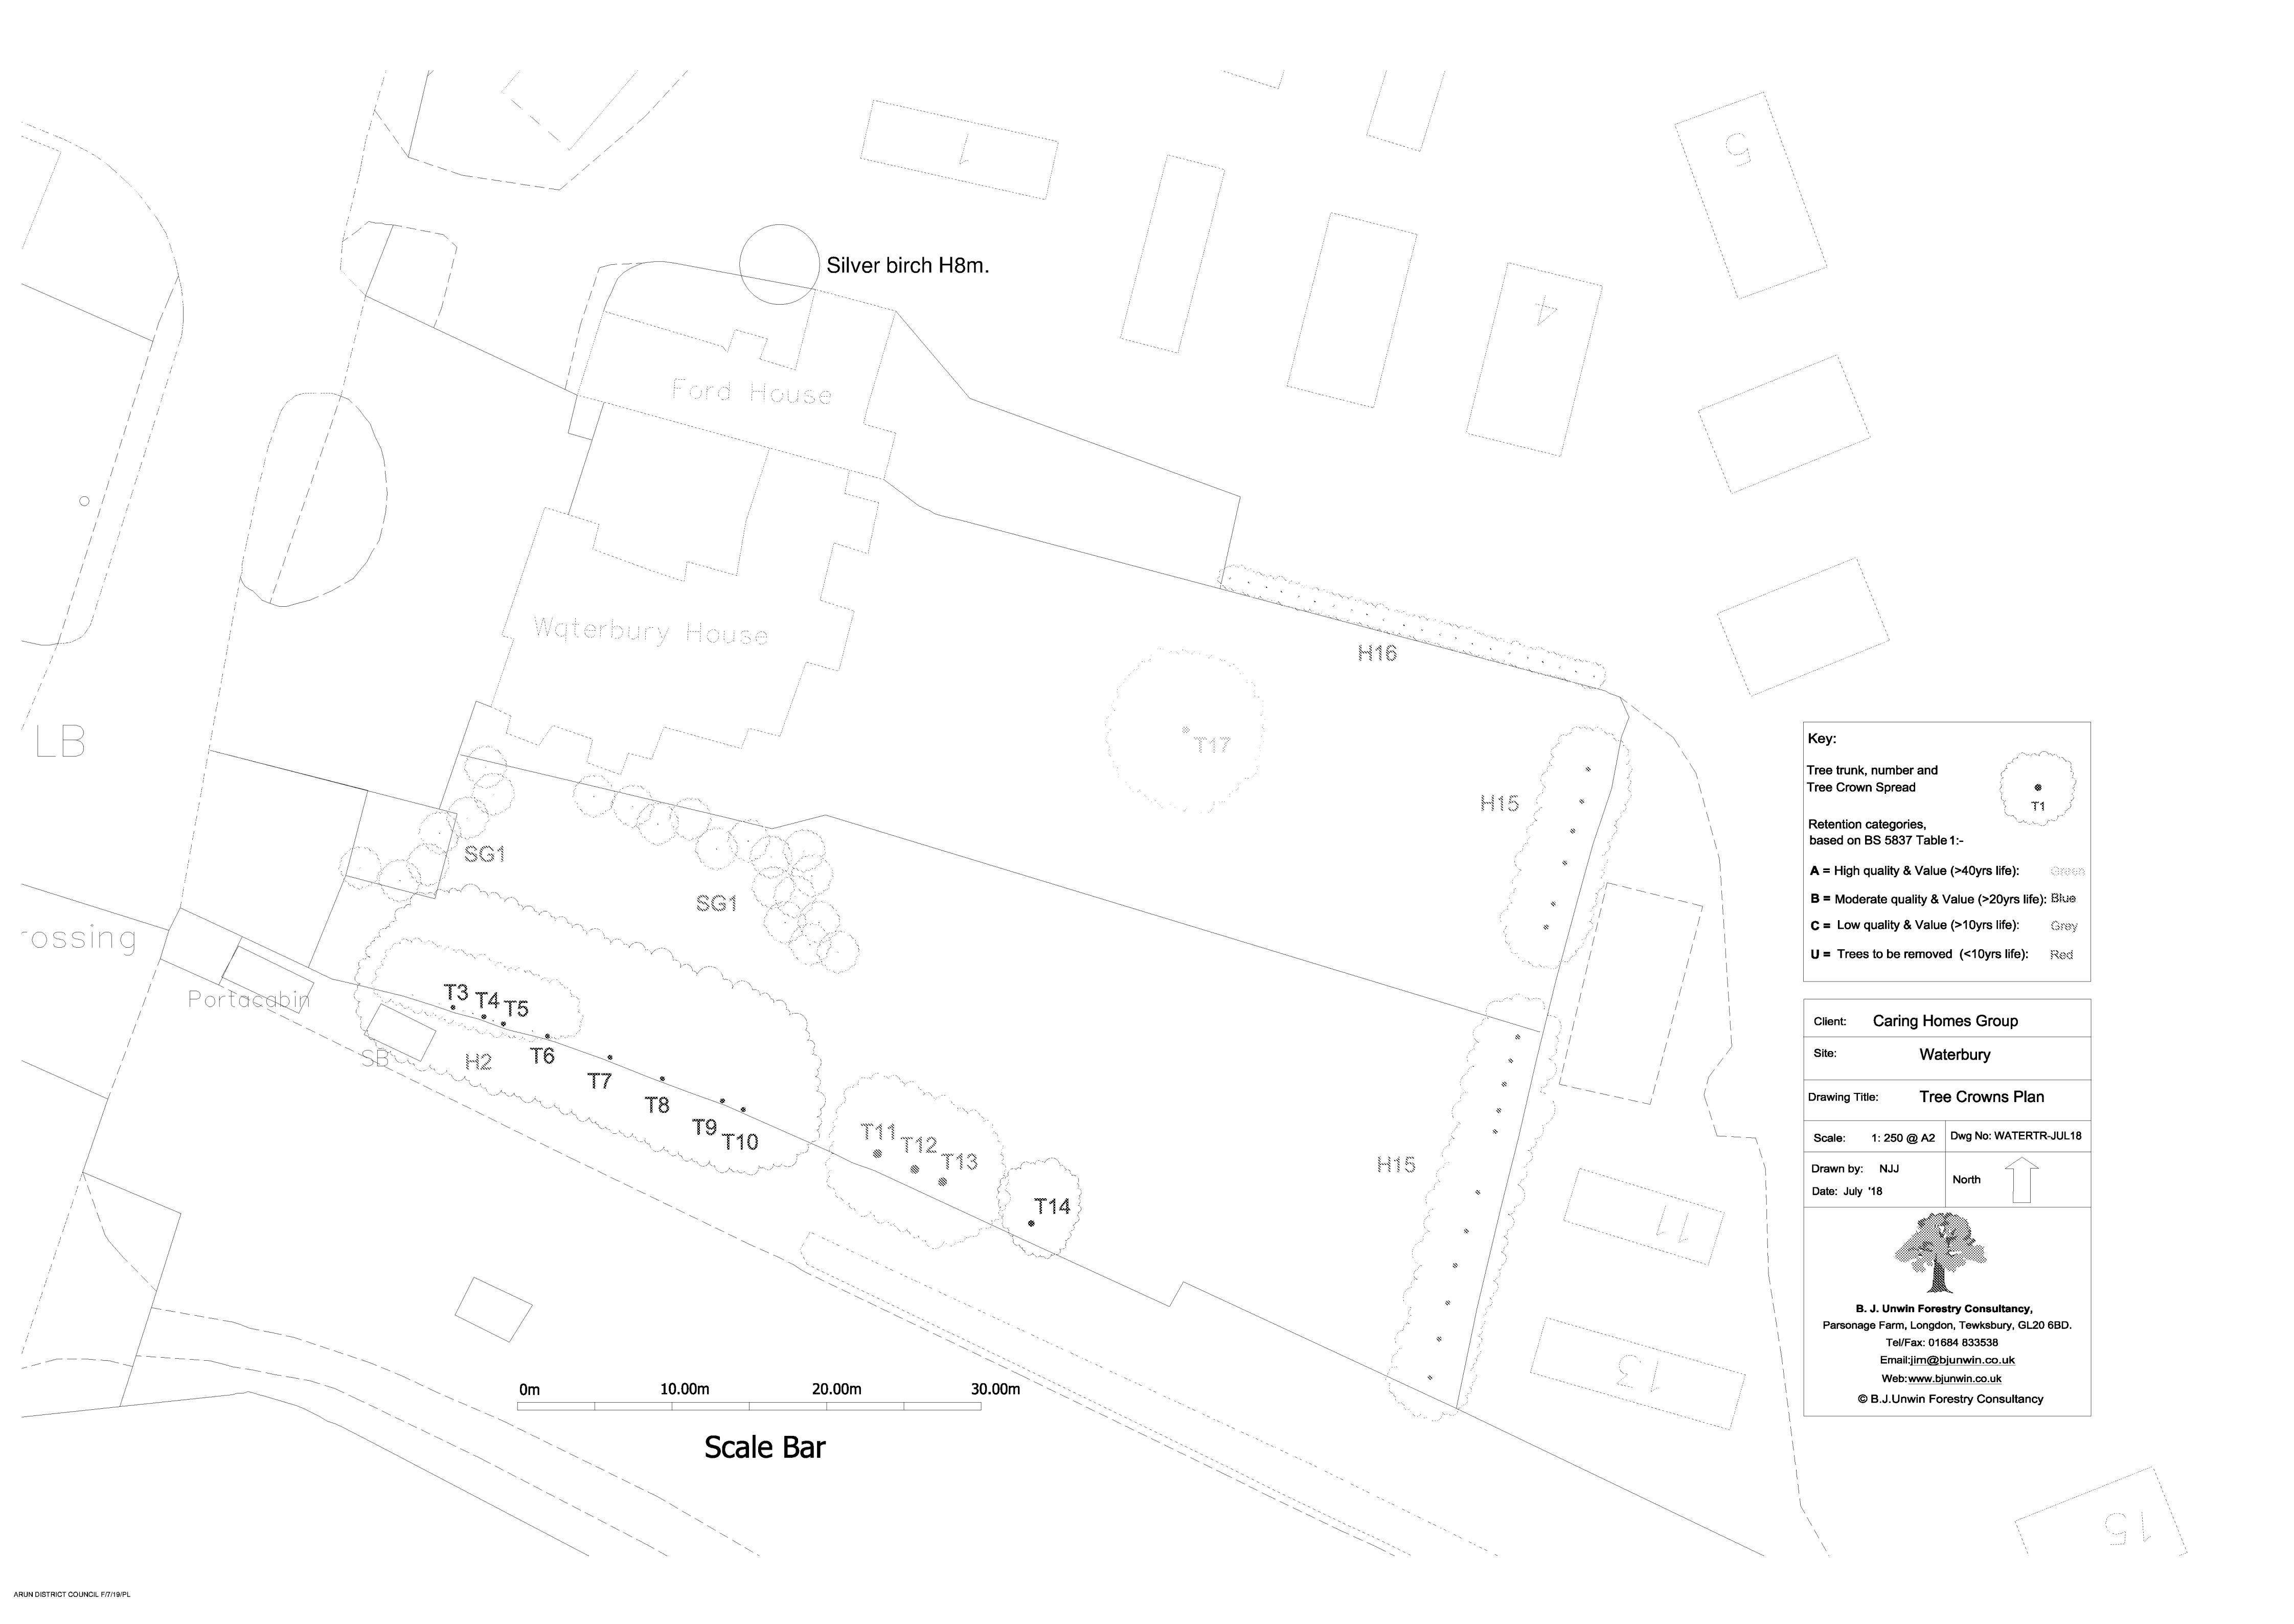

Key:

Tree trunk, number and Tree Crown Spread

Retention categories, based on BS 5837 Table 1:-

A = High quality & Value (>40yrs life): Green

B = Moderate quality & Value (>20yrs life): Blue

C = Low quality & Value (>10yrs life): Grey

U = Trees to be removed (<10yrs life): Red

Client: Caring Homes Group

Site: Waterbury

Drawing Title: Tree Crowns Plan

Scale: 1: 250 @ A2 Dwg No: WATERTR-JUL18

Drawn by: NJJ North

Date: July '18

B. J. Unwin Forestry Consultancy,
Parsonage Farm, Longdon, Tewksbury, GL20 6BD.
Tel/Fax: 01684 833538
Email:jim@bjunwin.co.uk
Web:www.bjunwin.co.uk
© B.J.Unwin Forestry Consultancy