



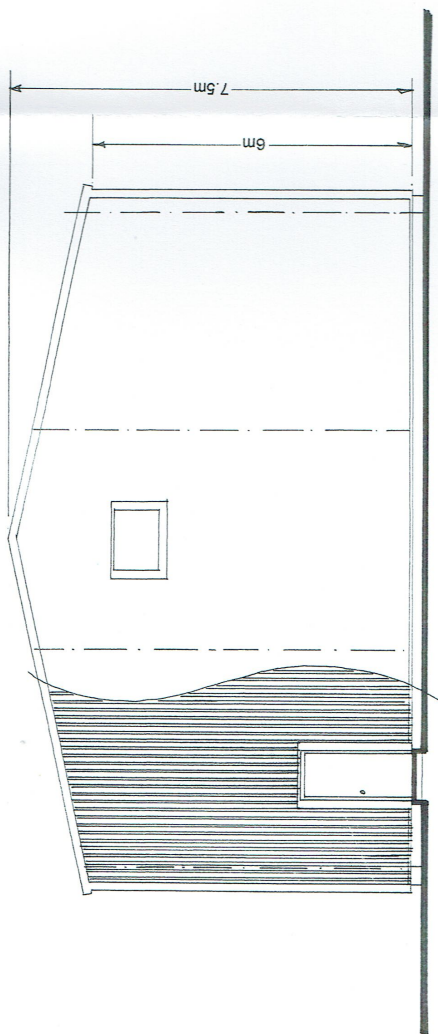

NORTH-WEST ELEVATION

Materials Schedule
 Wall Cladding 80 composite panel
 Roof Cladding 115 composite panel
 Gutter type Plastisol

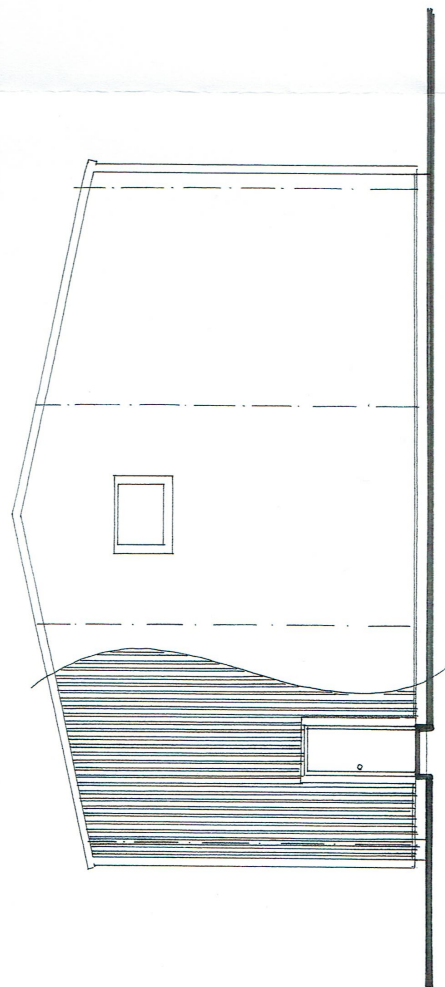

SOUTH-EAST ELEVATION



SCALE BAR