
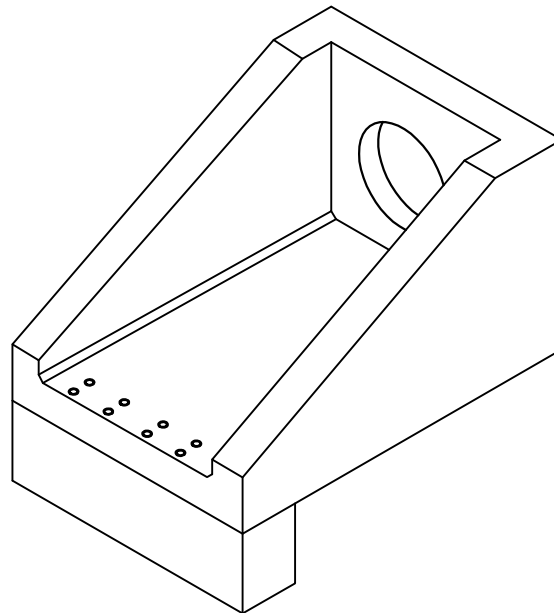
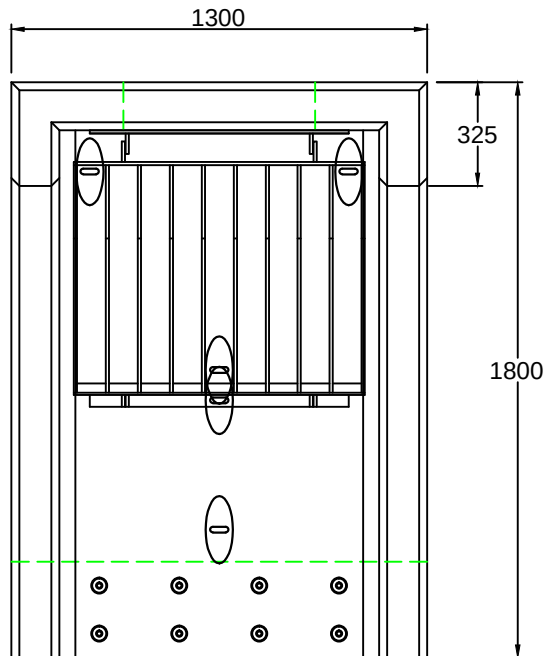
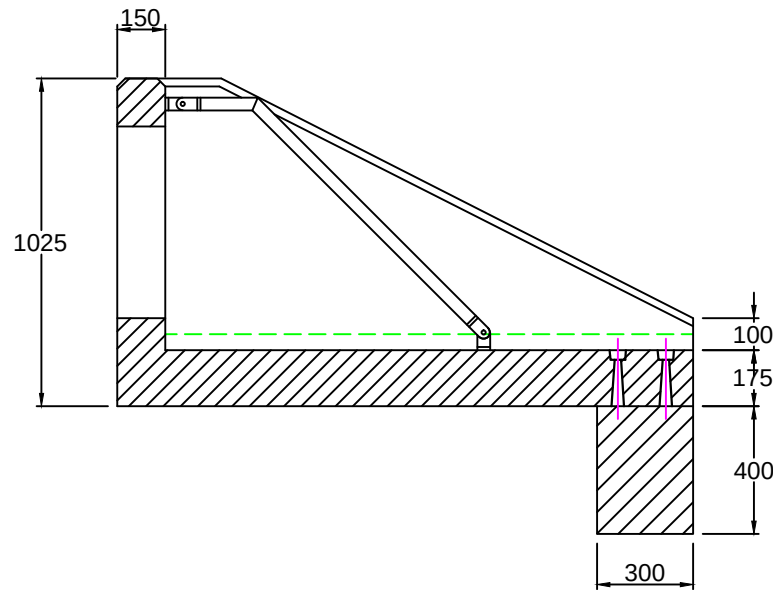


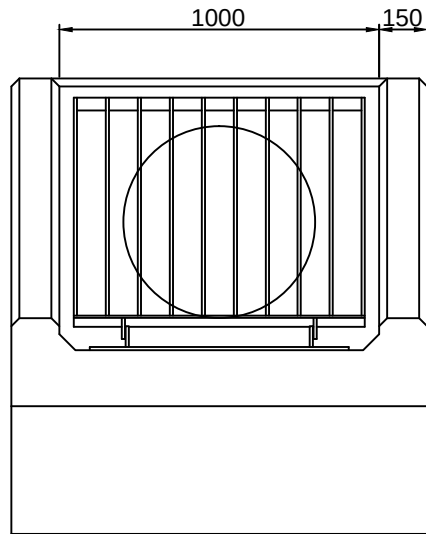

NOTES:

R10CA Specification Information

- Opening in back wall cast to suit outside diameter of the pipework
- R10CA suitable for pipework up to 600mm ID Twinwall or Clay and 525mm ID Concrete

Kee Klamp Specification Information

- Galvanised steel kee klamp handrail
- 1100mm high above back wall
- GRP / FRP hand rails also available

Althon R10CA Headwall Installation

Units should be bedded on a minimum 200mm thick well compacted Class 6A* selected well graded granular material.
 *Manual of contract documents for Highway Works: Volume 1 (MCHW1) specification for Highway Works, Series 600 (Nov.09)
 Material: Reinforced concrete
 Weight approximately 2375kg
 All dimensions in mm

Grating Specification Information

- Manufactured from 40 x 10 flat at 100mm centres
- Fully Welded and hot dip galvanised