


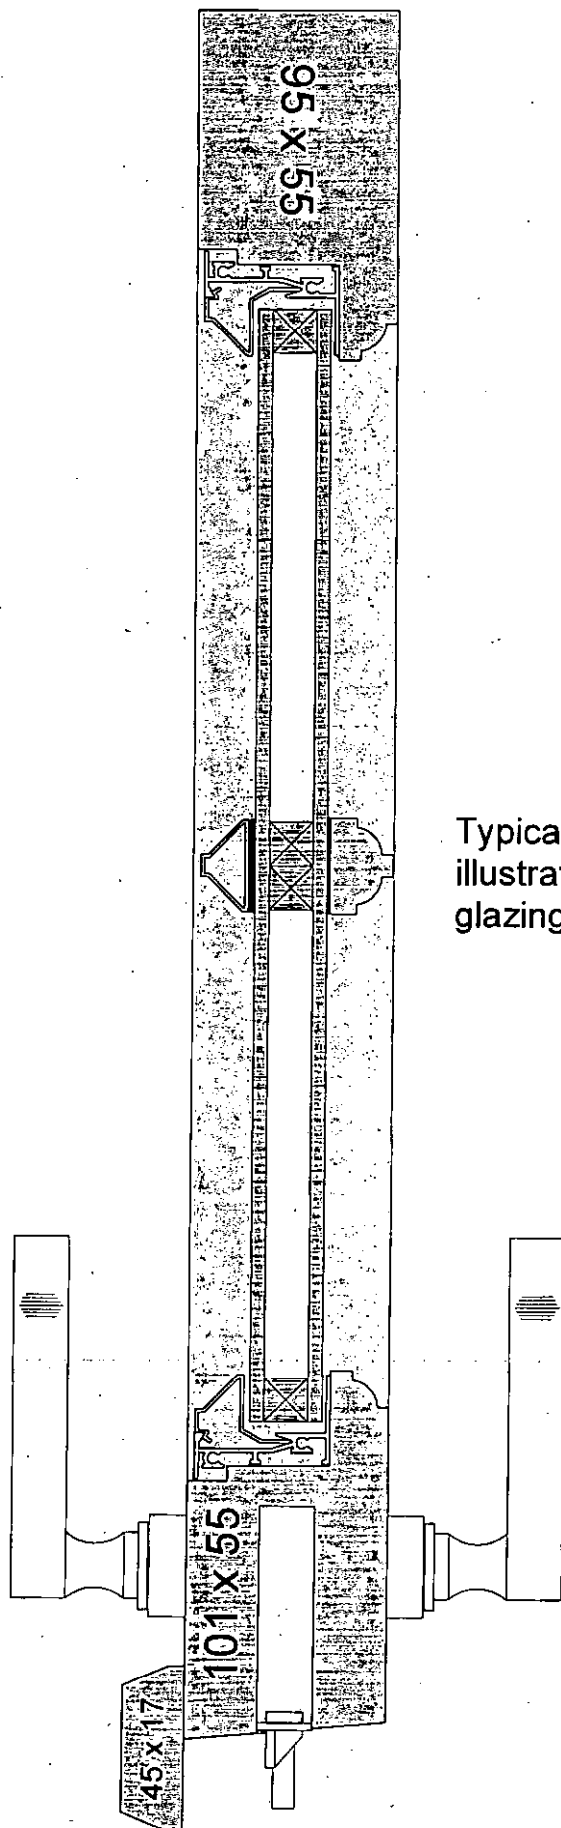

Typical section through door assembly illustrating T&CC's inset aluminium frame glazing system

TOWN & COUNTRY
Masterworks in Glass

Description : Typical Aluminium Door Section

Drawn : D.W.

Drawing Number :

Revision

Date : 16/03/10

Scale : 1:2