


* Both ASHP and Air Conditioning unit to be low noise units for domestic properties. Acoustic enclosures to be used if required to achieve a suitable decibel level at the boundaries.

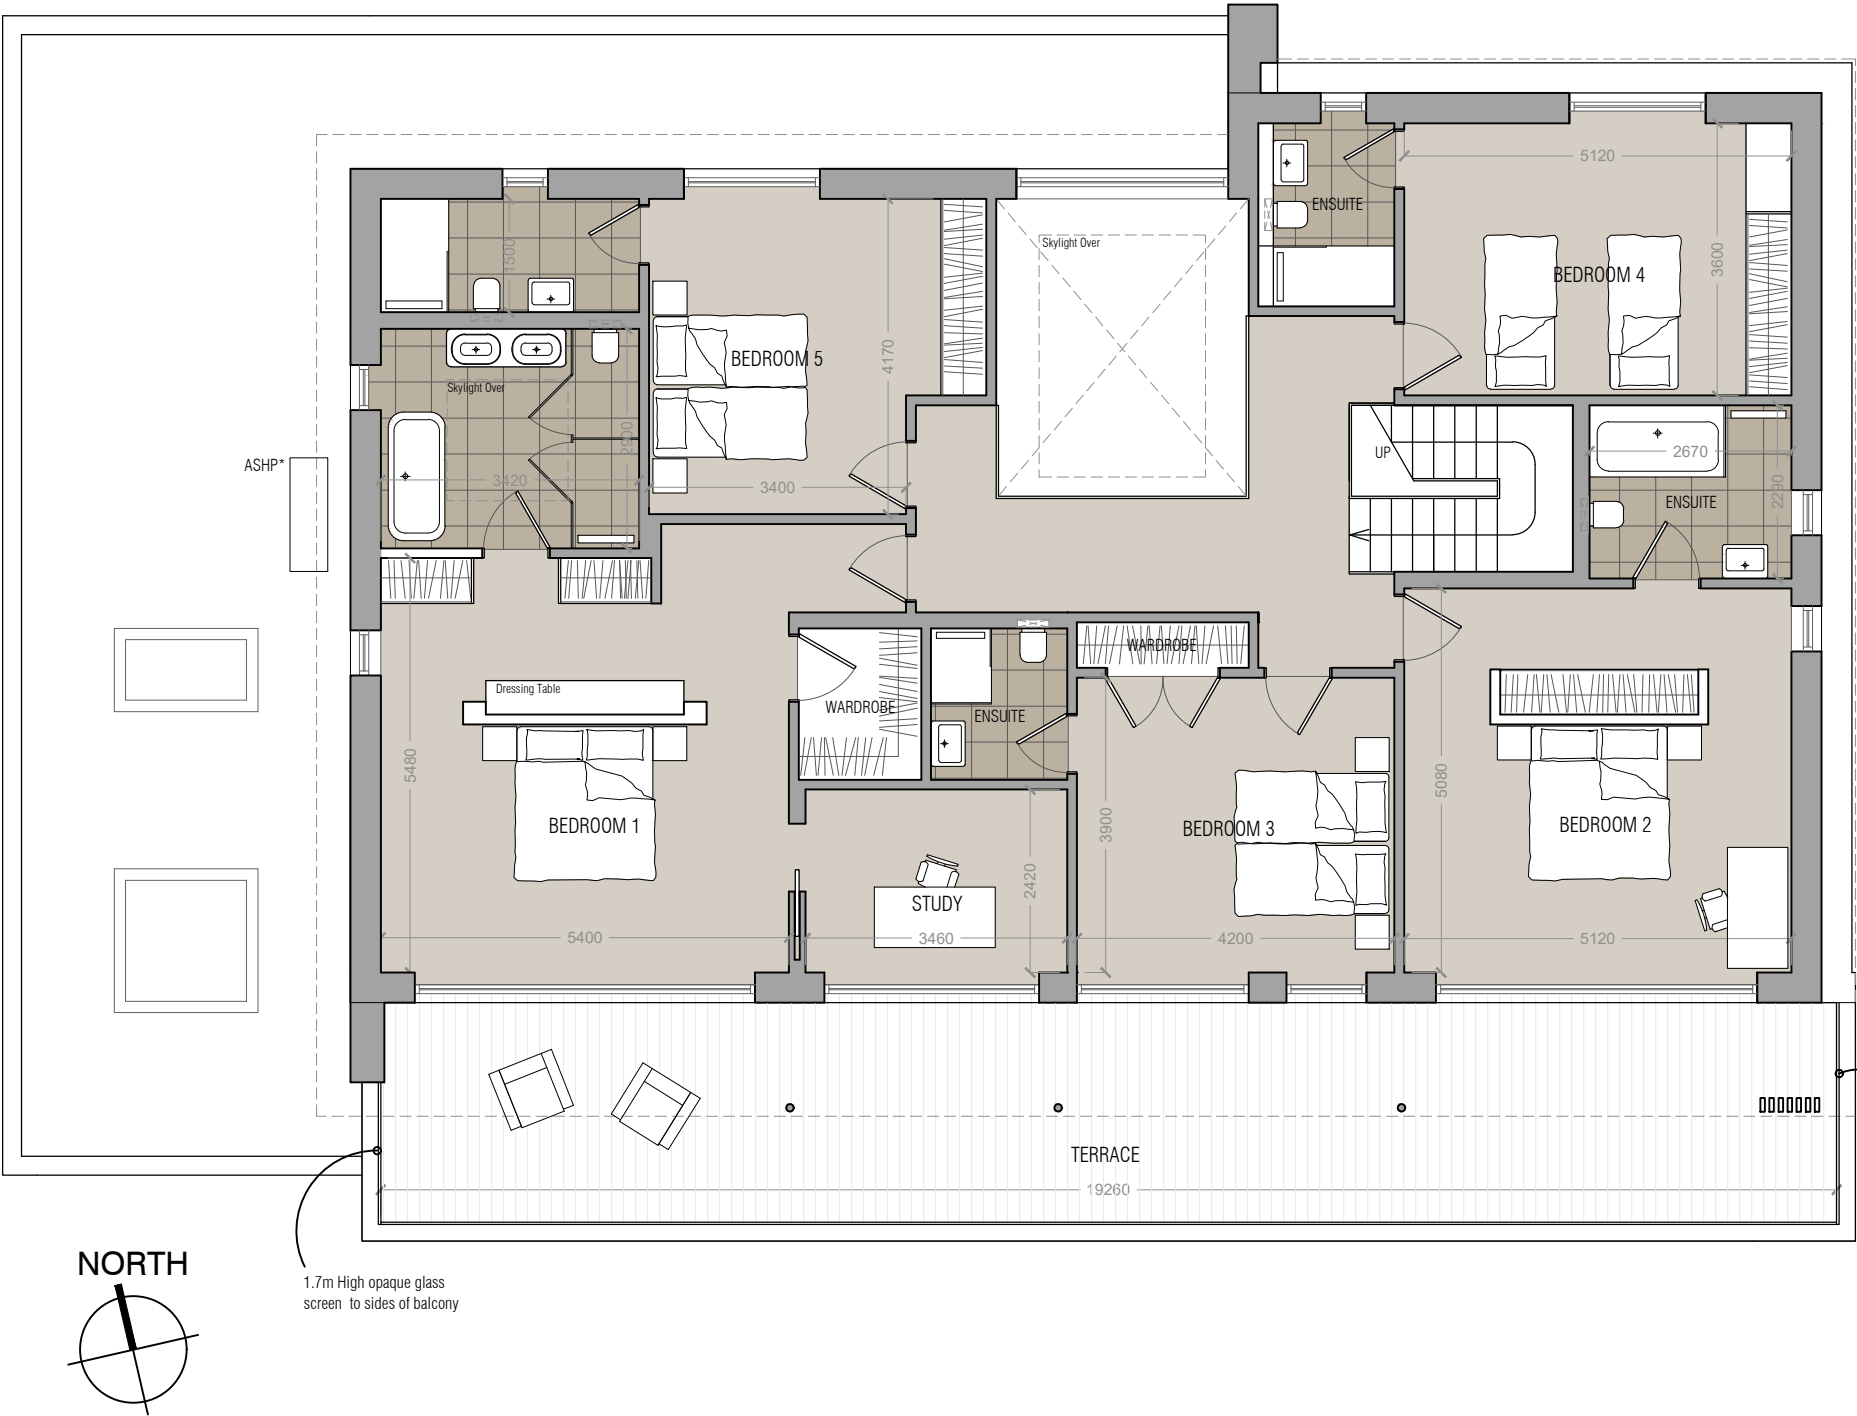

1.7m High opaque glass screen to sides of balcony

1.7m High opaque glass screen to sides of balcony