
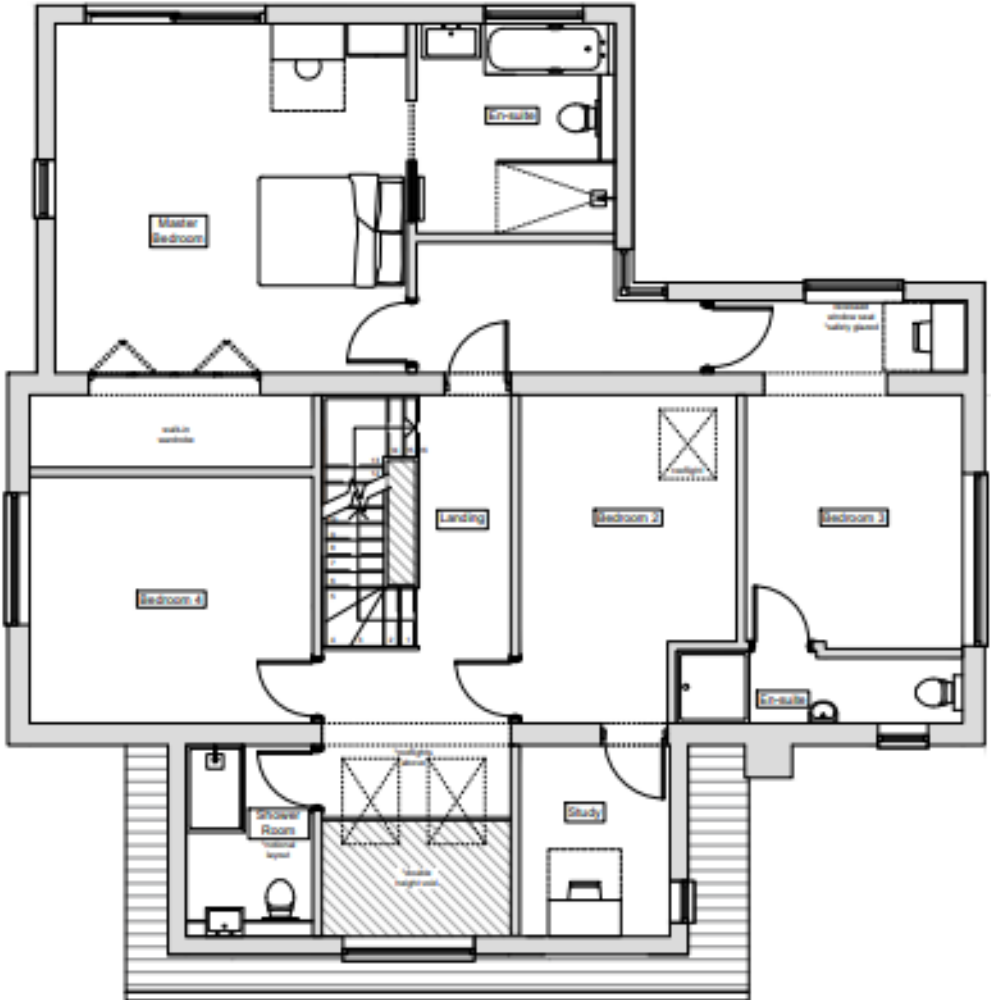


- Notes**
- All dimensions must be checked on site and not scaled from this drawing, apart from the local authority.
 - Any works commencing on site prior to obtaining full planning and building regulation approval including full condition discharge, is entirely at the client's / contractor's risk.
 - The contractor is responsible for taking and checking all levels and dimensions prior to ordering materials and starting work on site.
 - Any discrepancies are to be reported to OM Architectural Design prior to commencing any work.
 - All building work is to be carried out in accordance with building regulations and to the satisfaction of the local authority and as such additional unforeseen building works may be required on site.
 - These drawings do not constitute full working drawings.
 - All drawings are copyright of OM Architectural Design and may not be copied or reproduced by any third party without prior written consent.

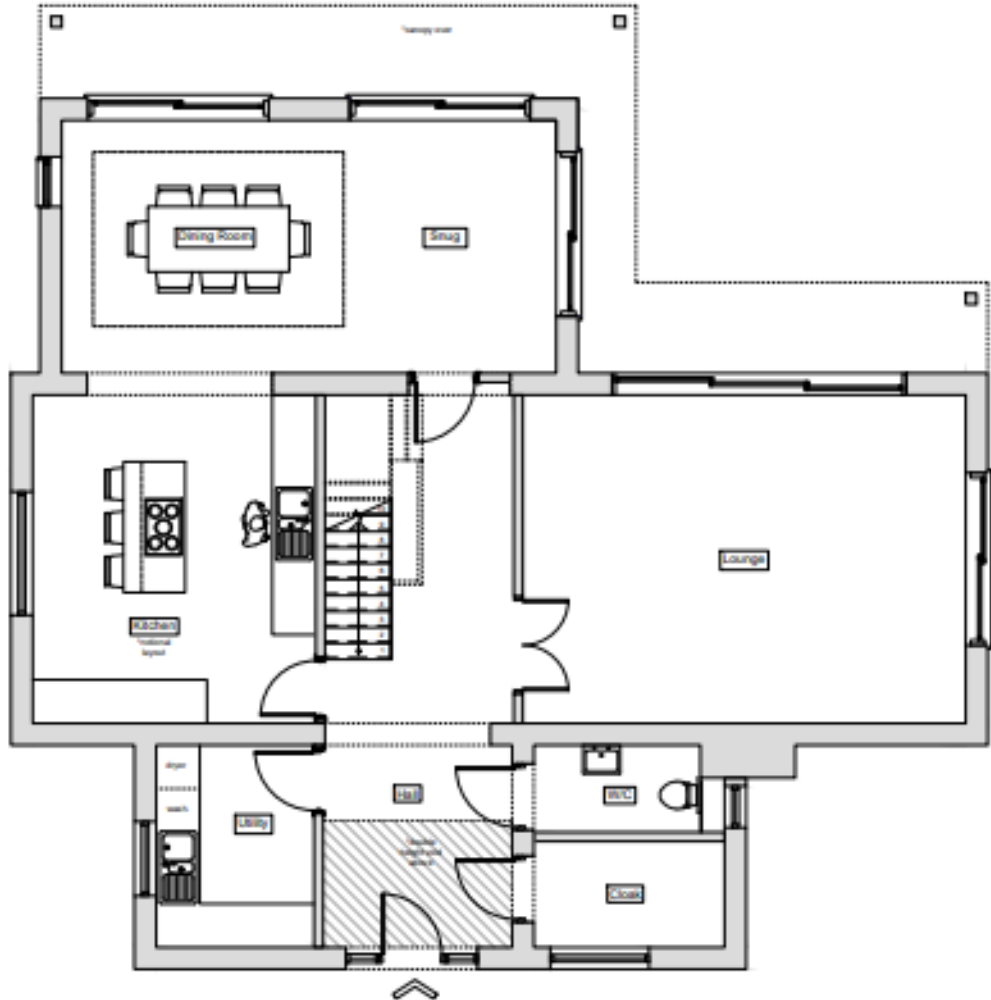

02	August 2020	Planning submission	SB	CM
01	August 2020	Updates to client design amendments	SB	CM
00	4 June 2020	Information for minor material amendment application	SB	CM
Rev		Date / Issue	Drawn	Check

OM Architectural Design

Works House, Station Road, Angering, BN18 3MA
Tel: 01790 528332
Email: info@olivermorgan.co.uk

Project
**Flint Barn,
East Preston.**

Drawing
Proposed Ground & 1st Floor Plans

Issue No	Issue Date	Revision
BBX	2002	02
Date		Drawn
Apr 2020		SB
		CM

Notes
Planning

