

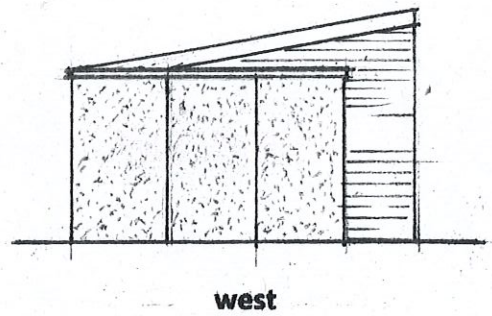
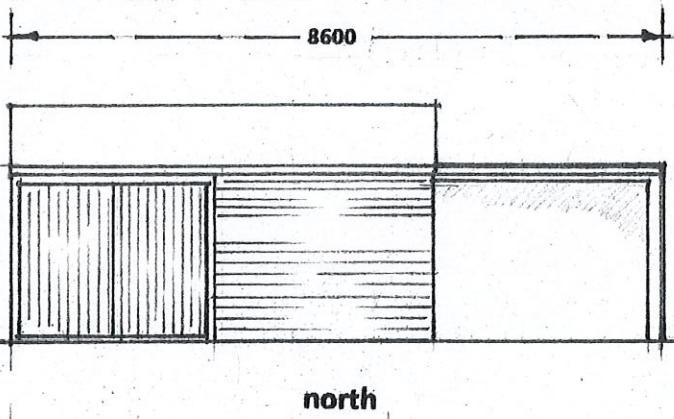


WOODEN BUILDING

ELEVATIONS

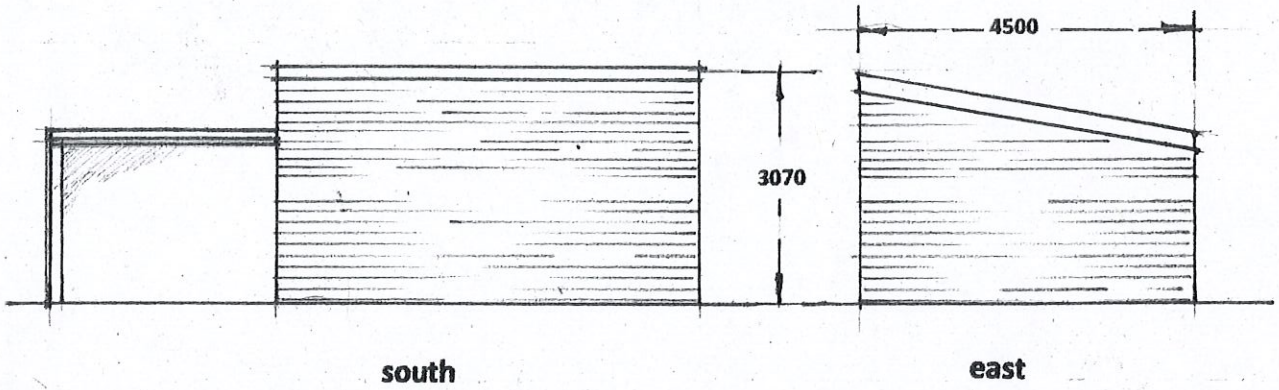

field boundary

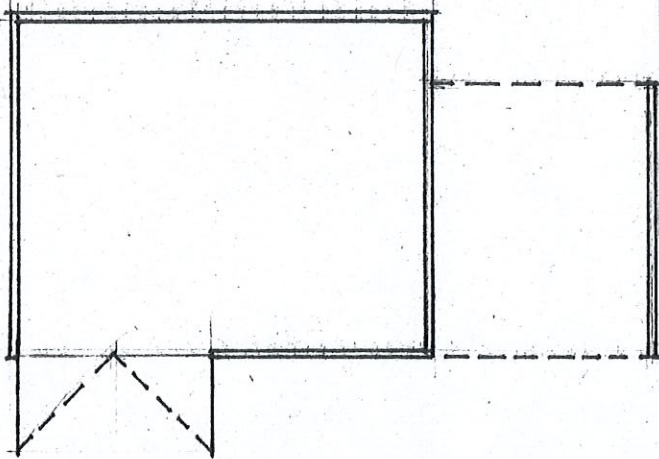

PLAN VIEW



SCALE 1:100

Bar Scale (metres)

