


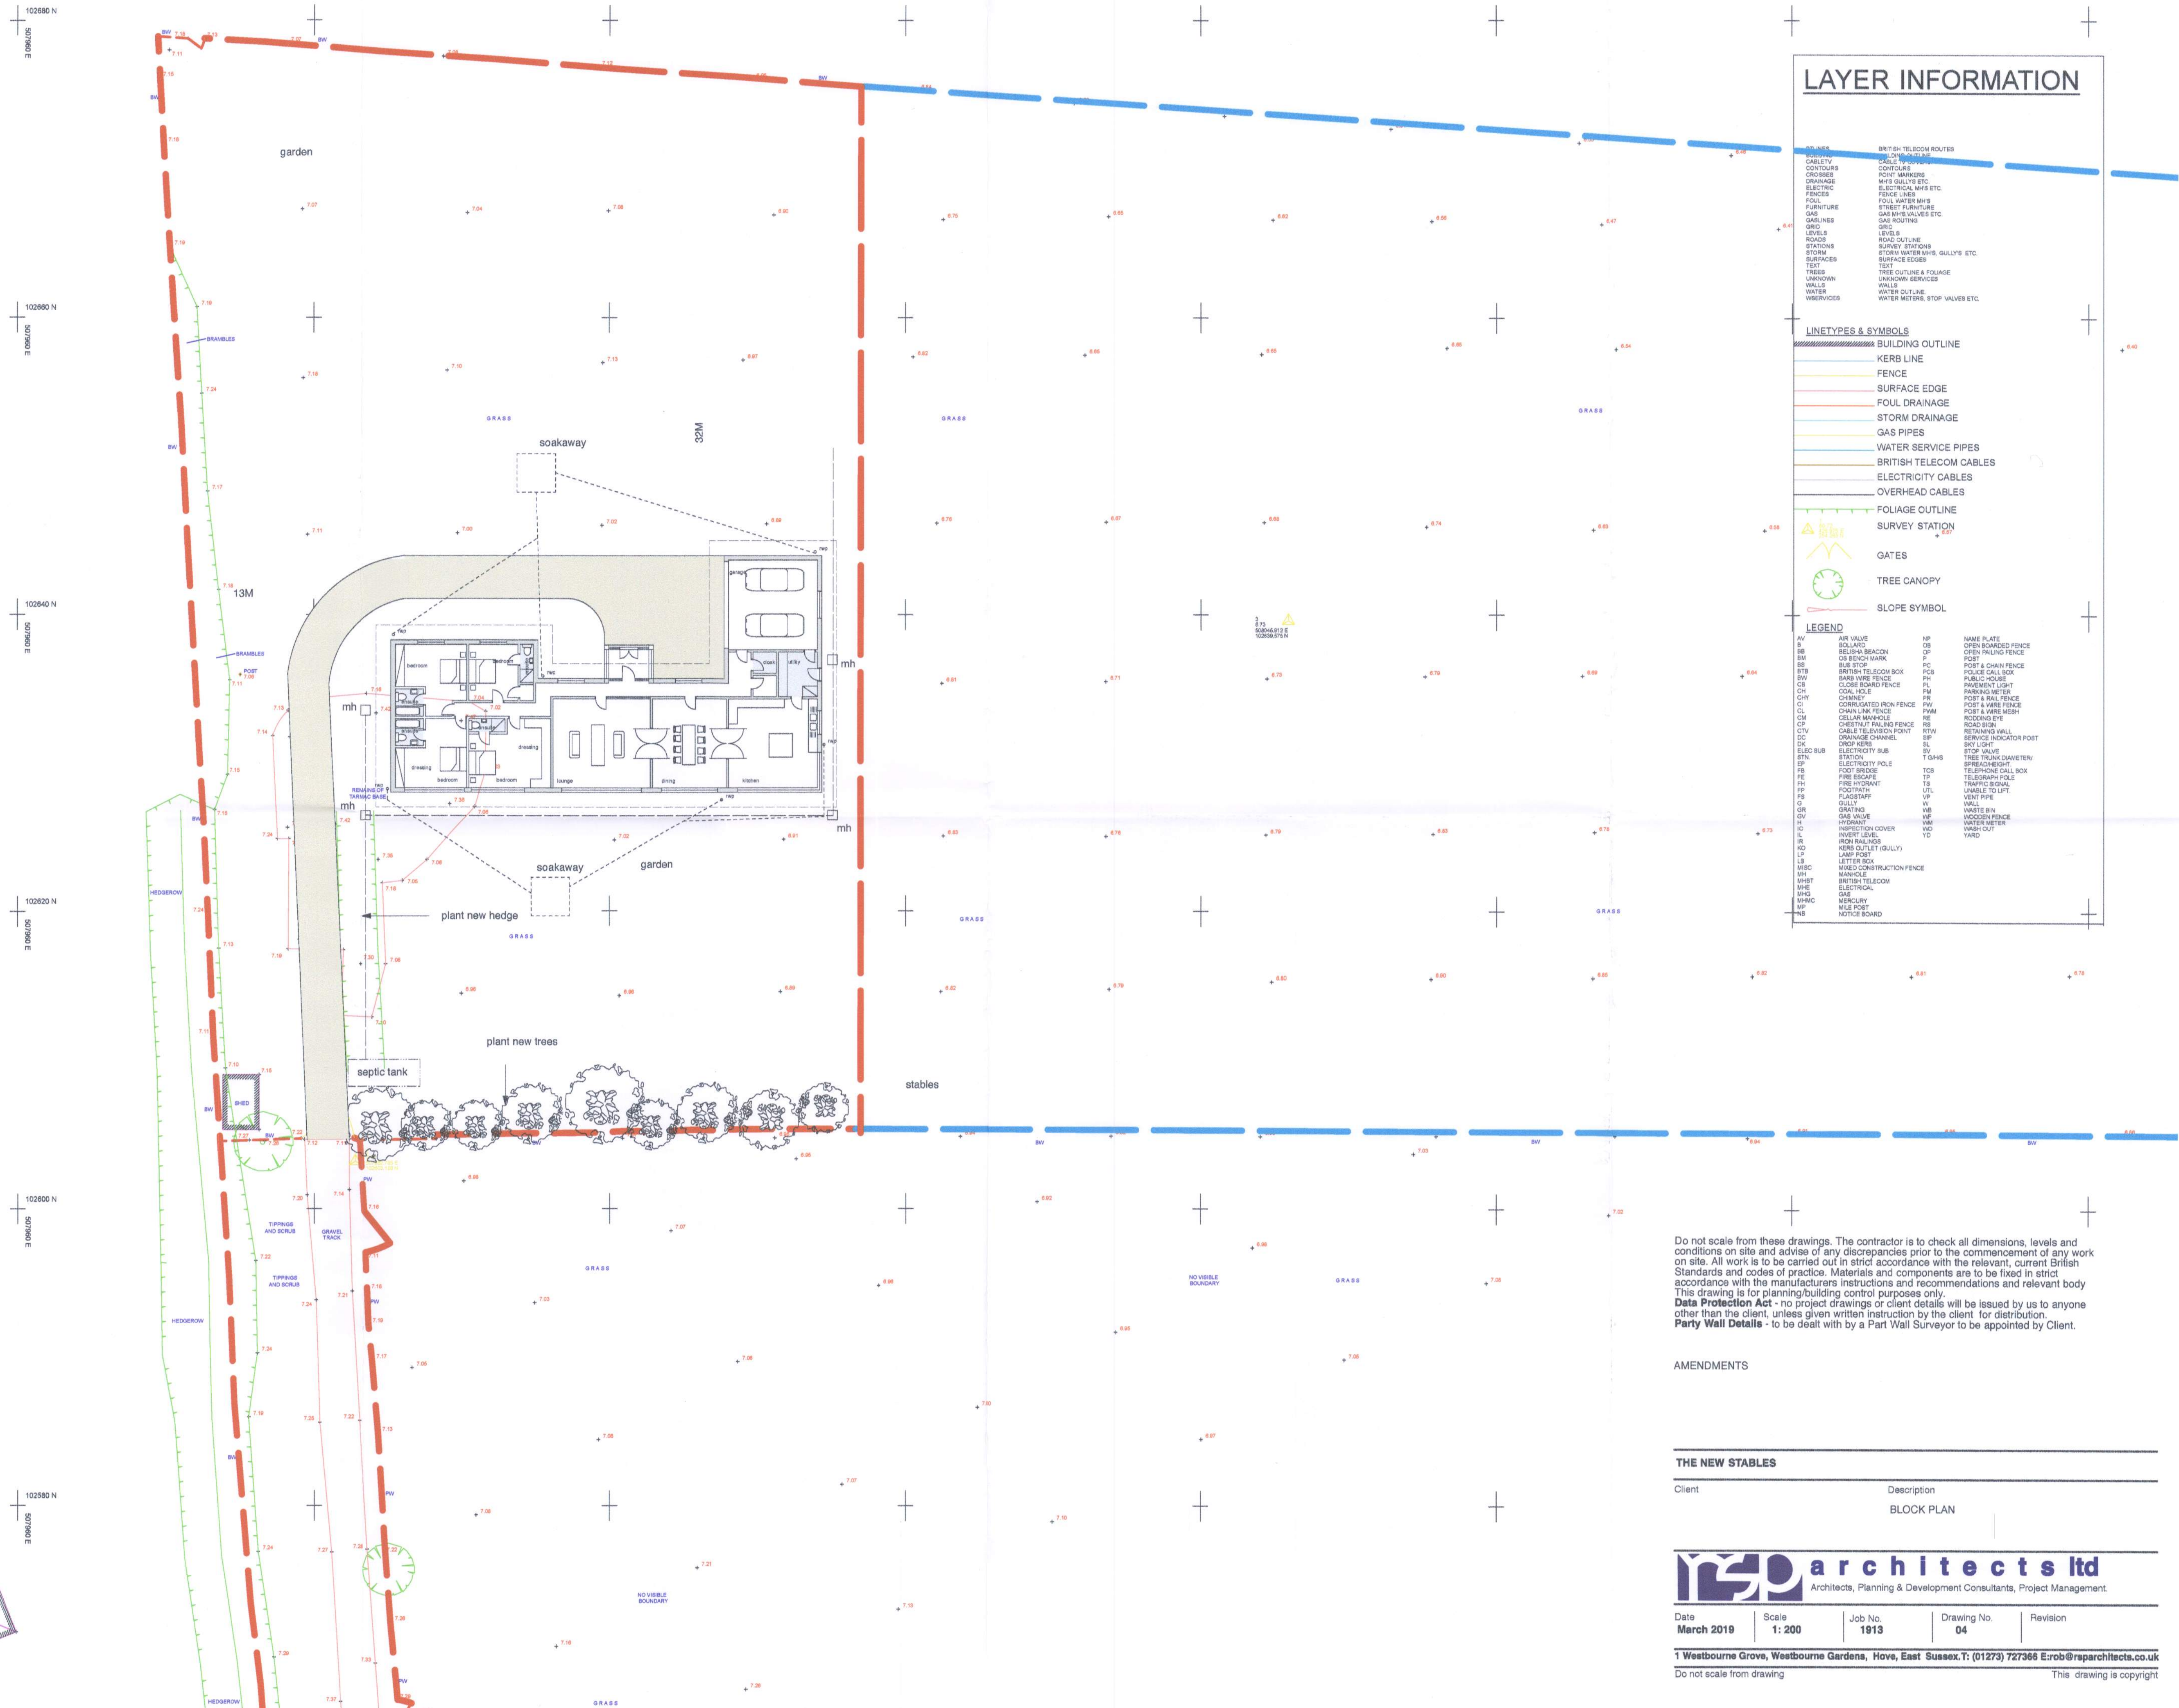

AMENDMENTS

THE NEW STABLES

Client	Description
	BLOCK PLAN



Date	Scale	Job No.	Drawing No.	Revision
March 2019	1: 200	1913	04	

1 Westbourne Grove, Westbourne Gardens, Hove, East Sussex, T: (01273) 727366 E: erob@reparchitects.co.uk
Do not scale from drawing This drawing is copyright