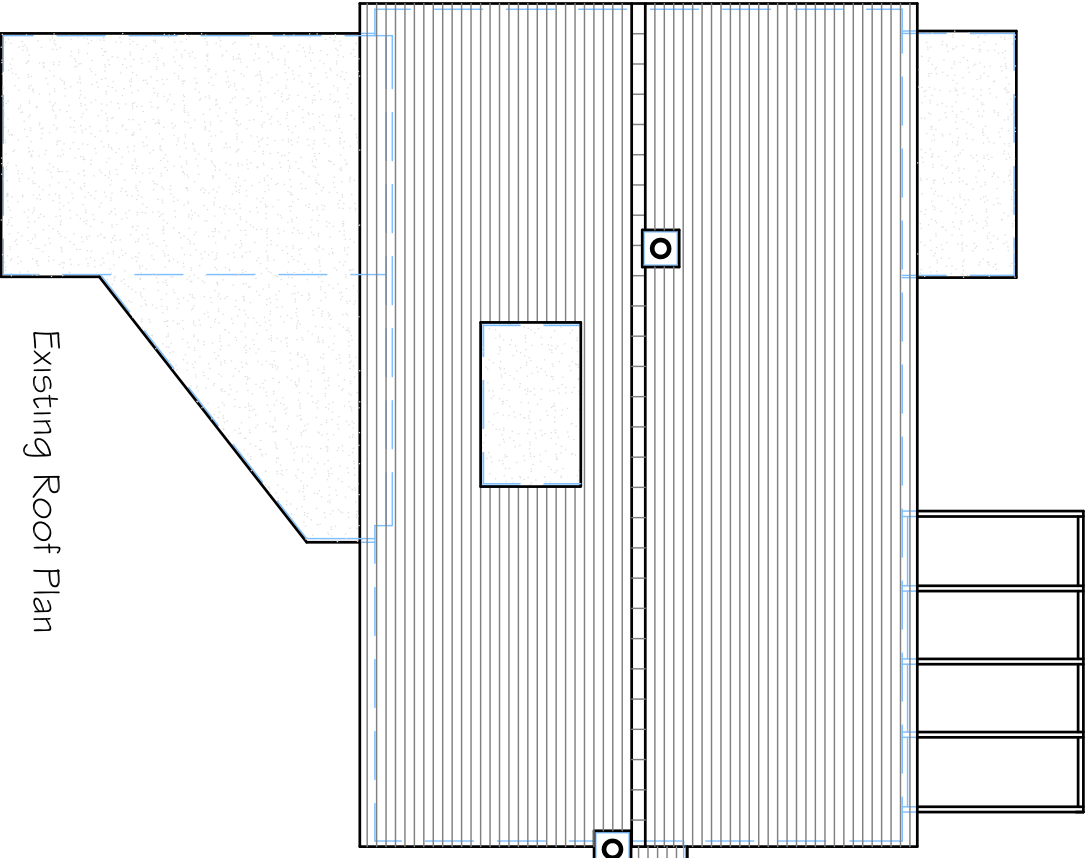
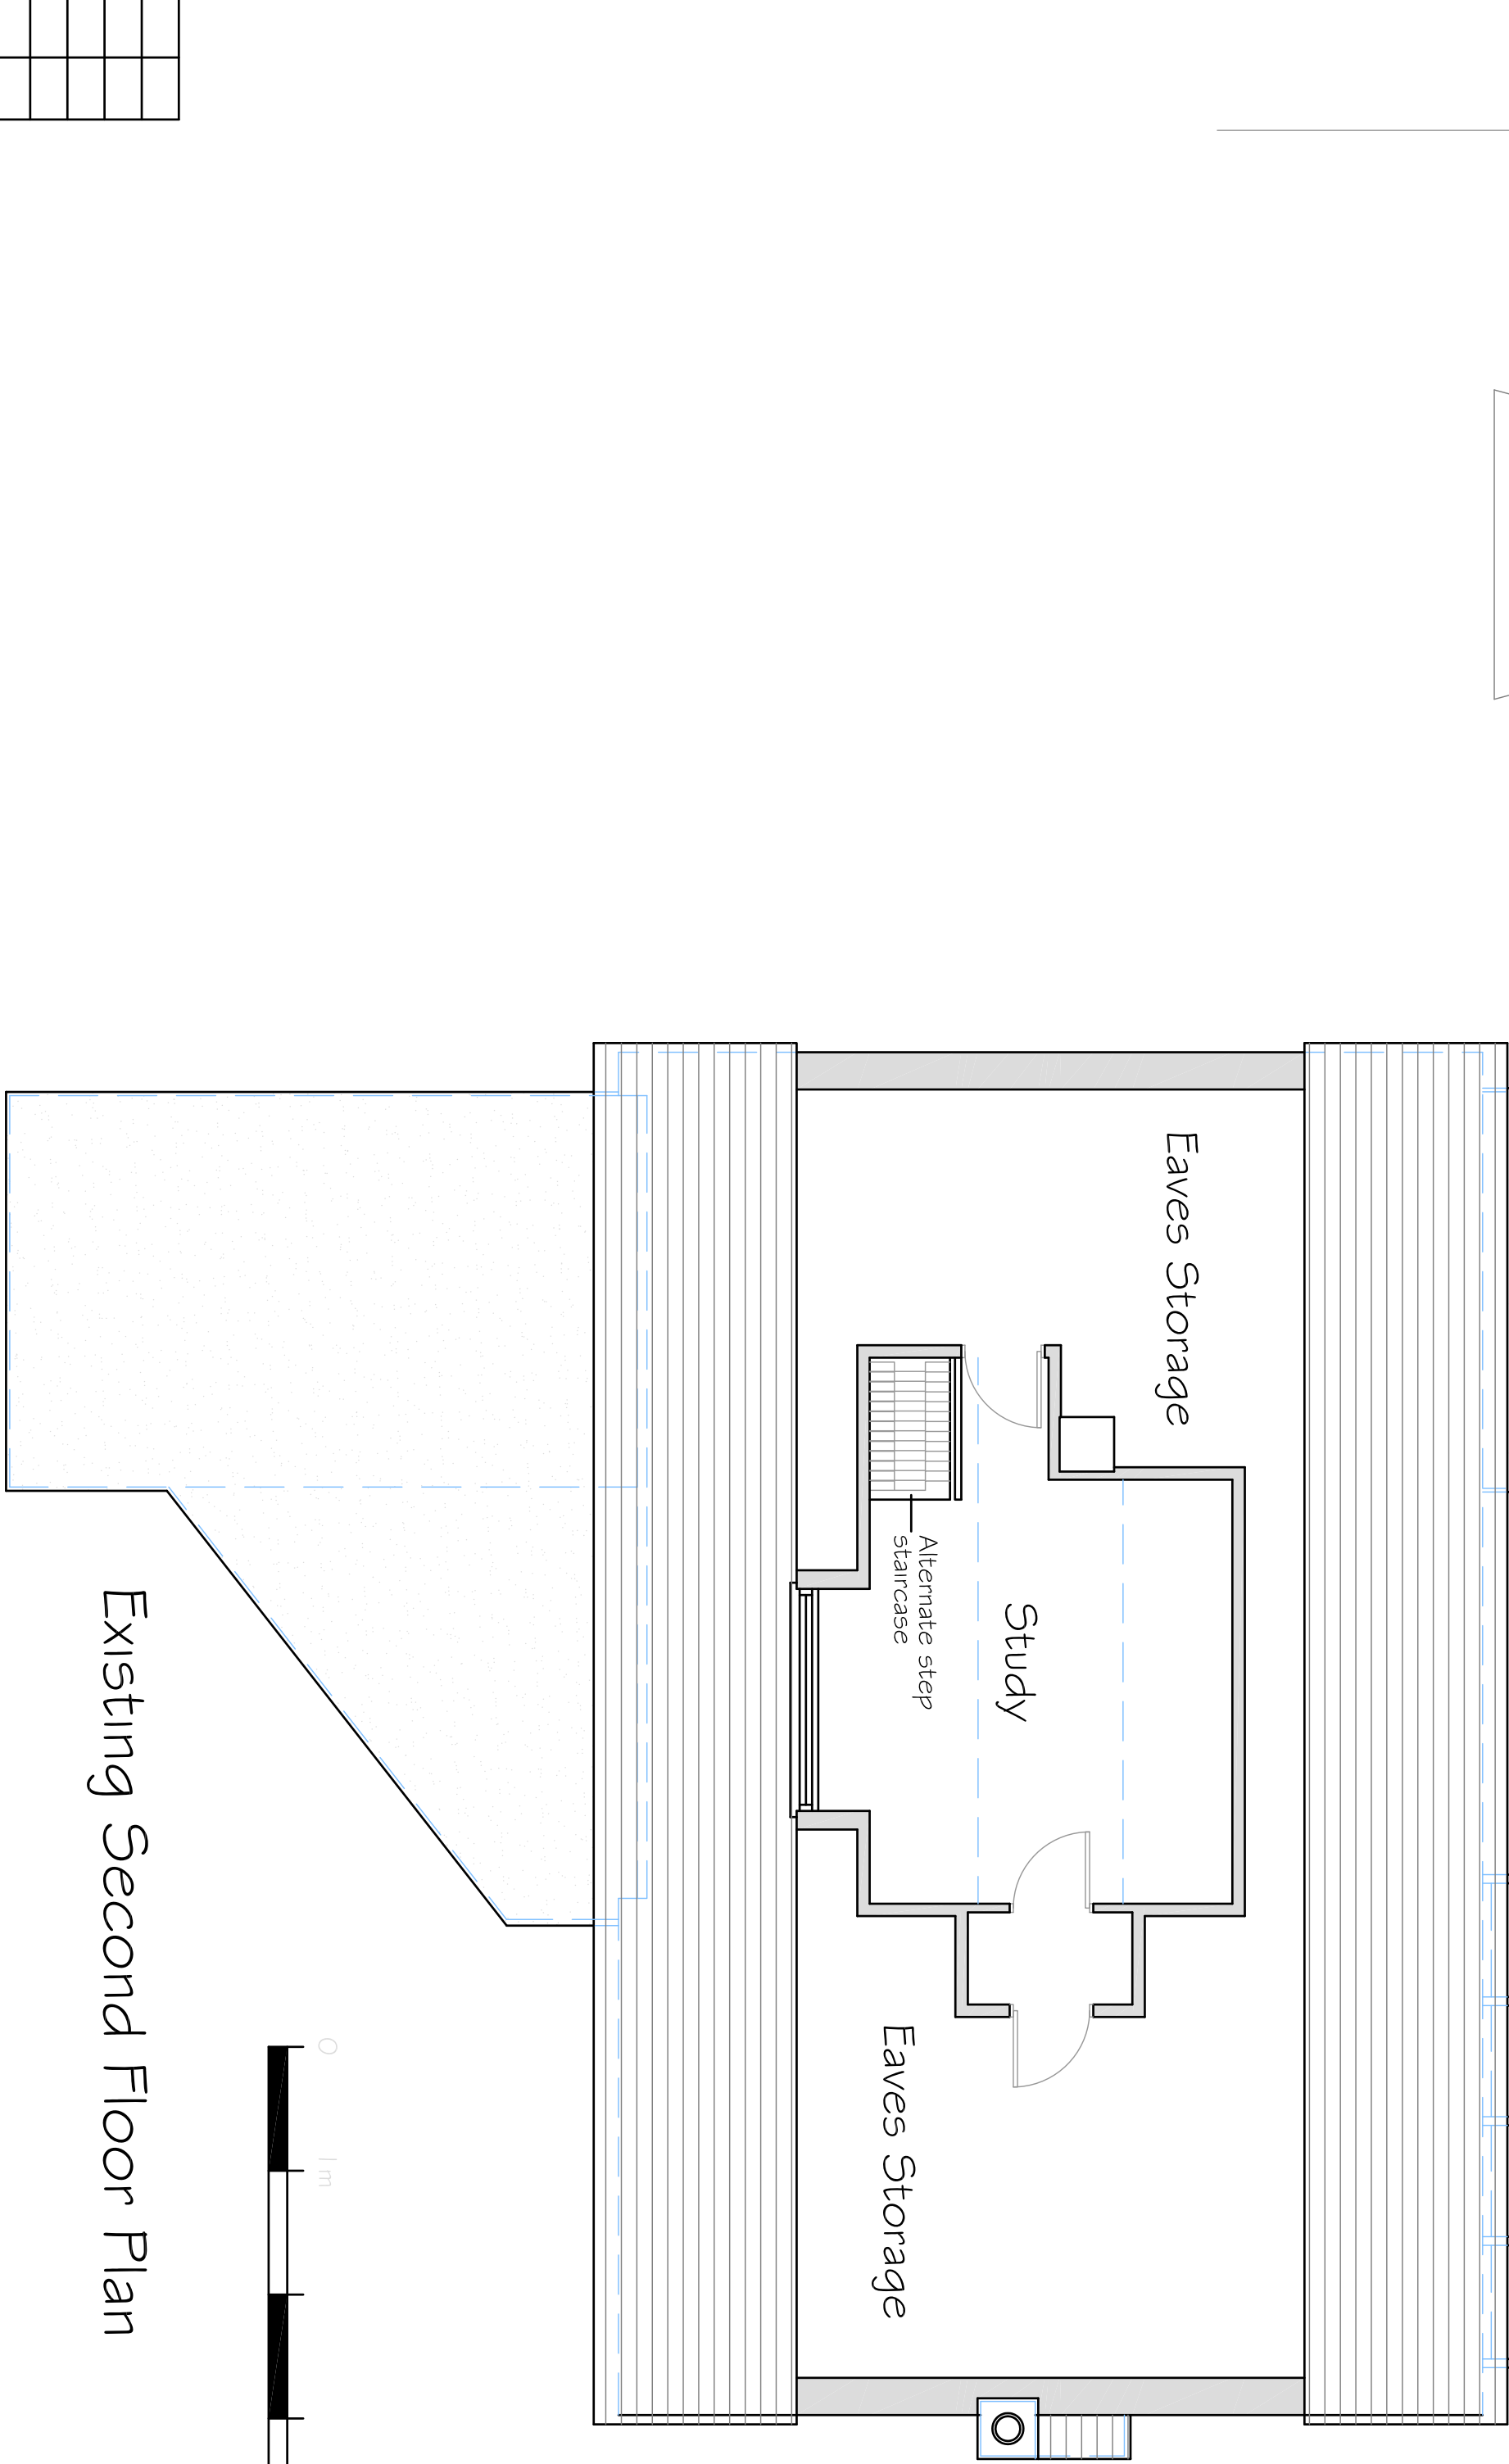
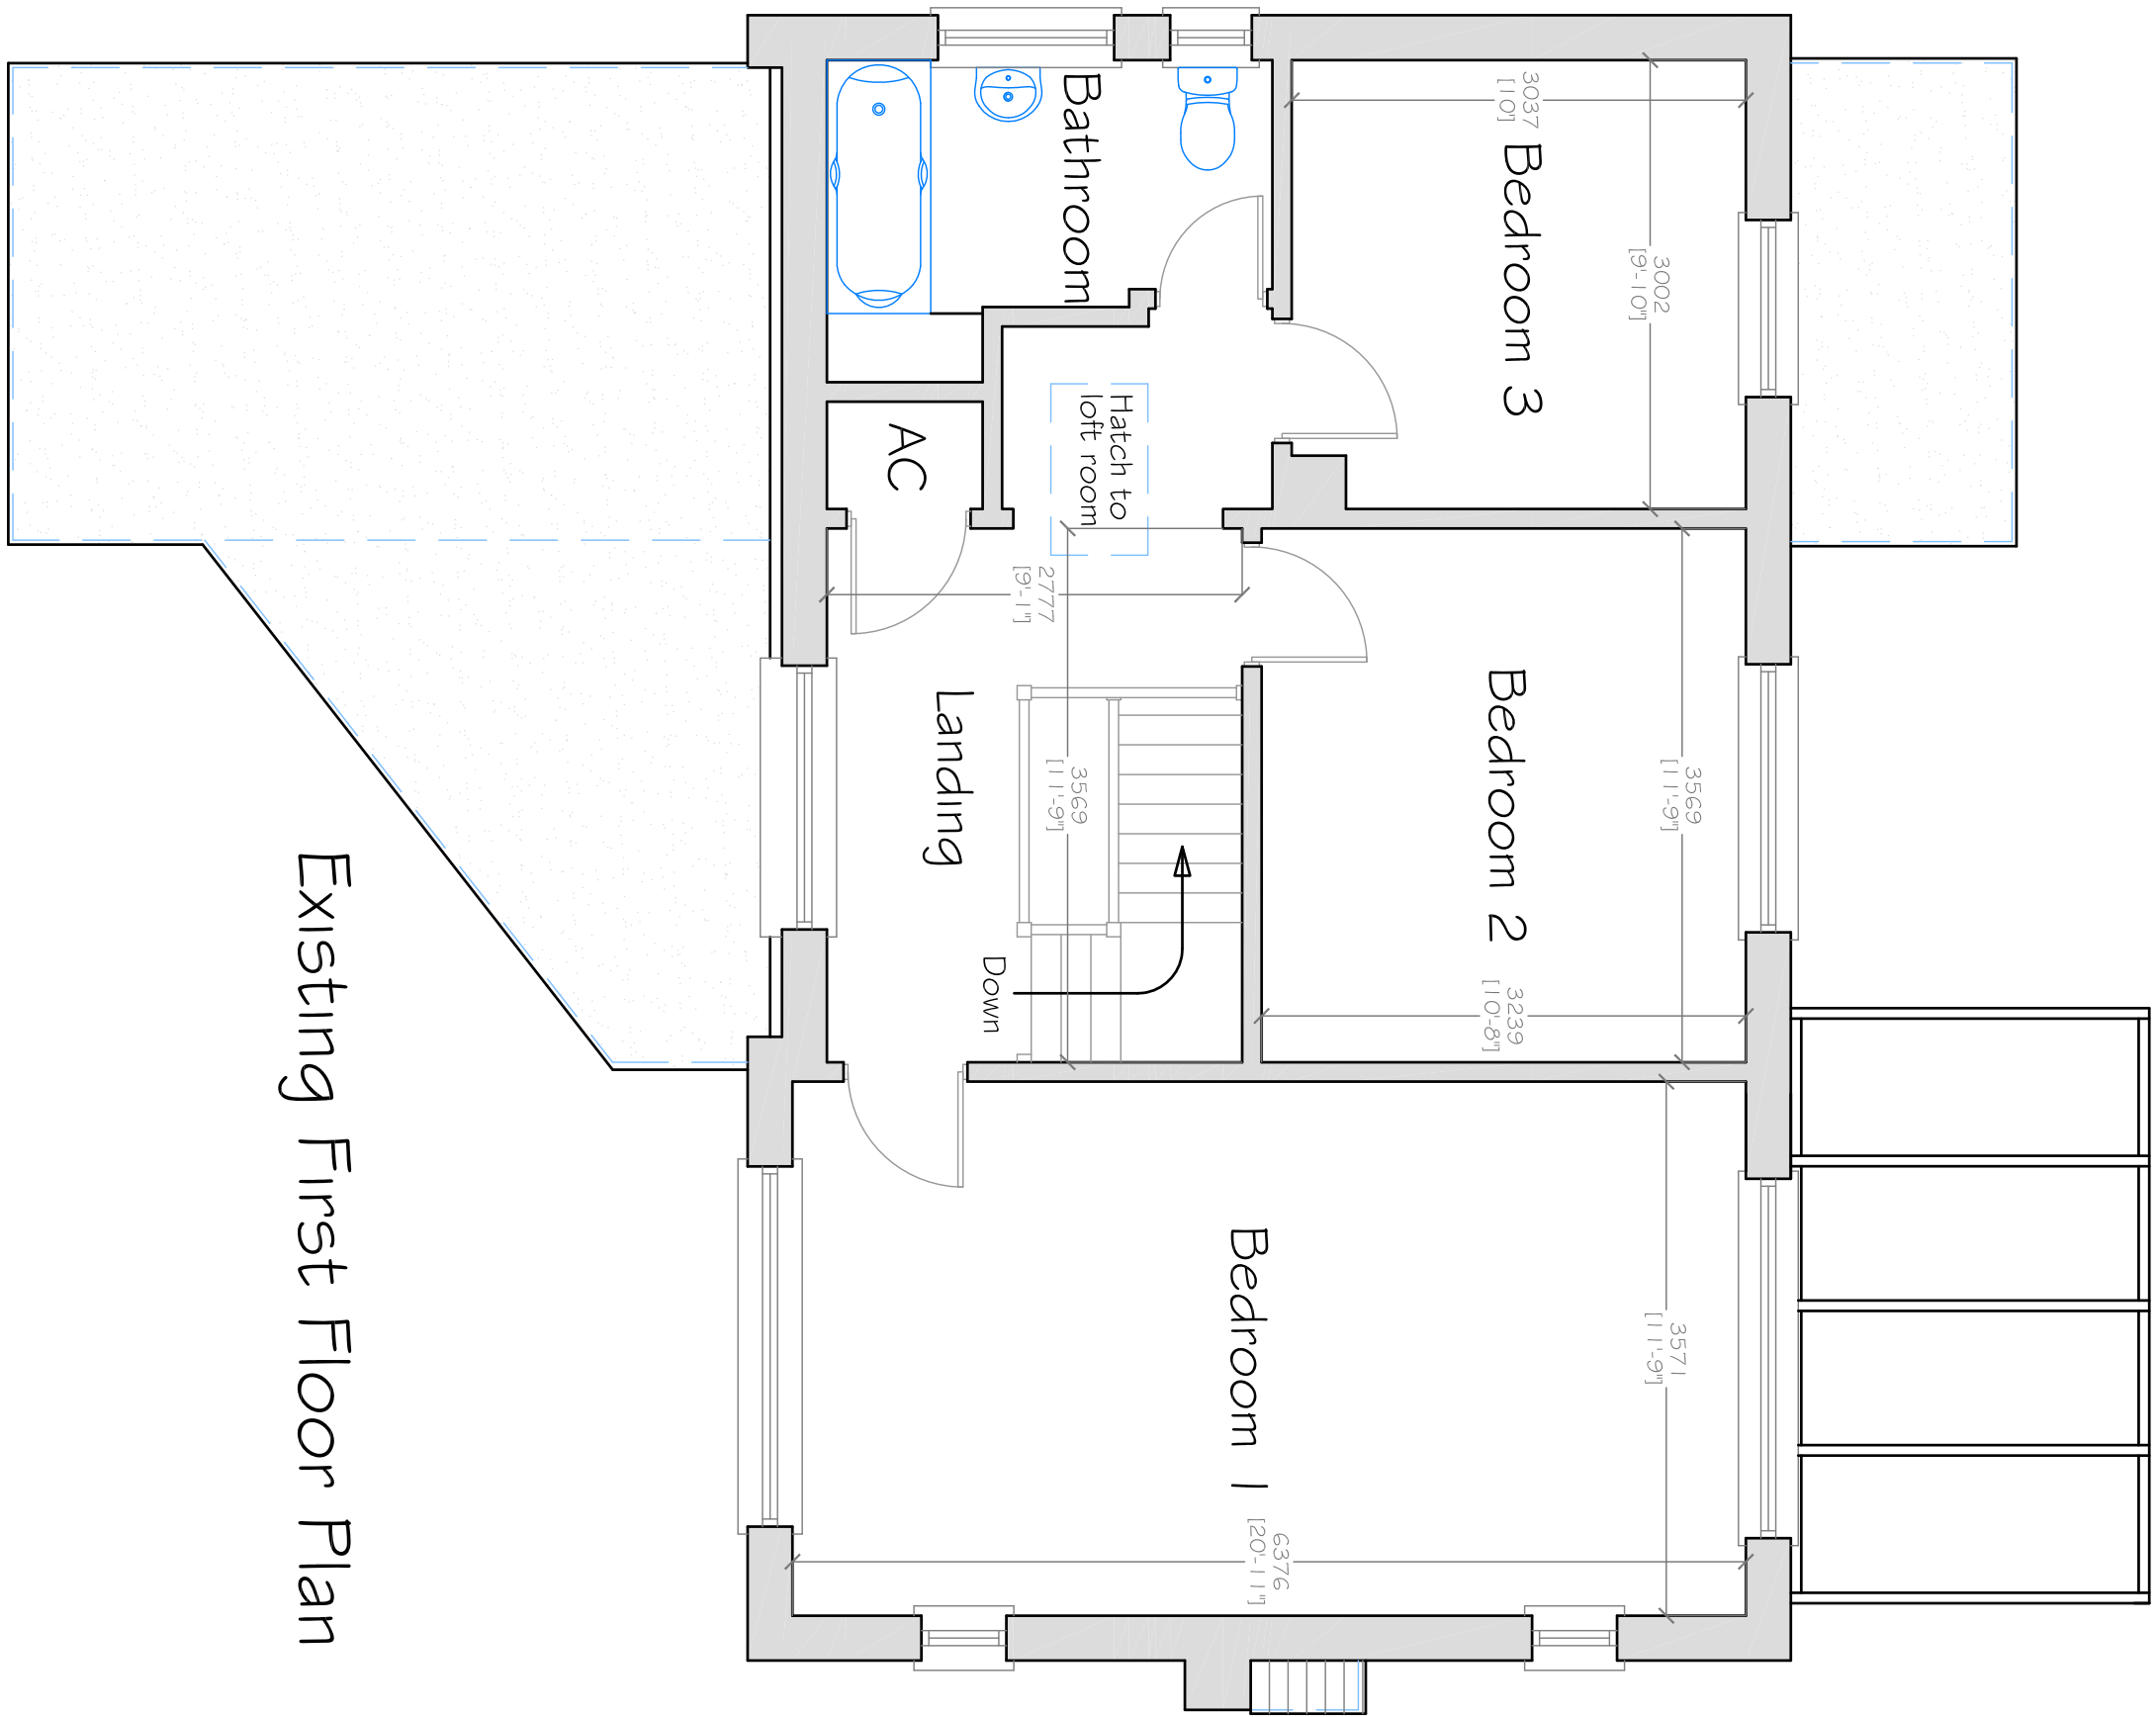
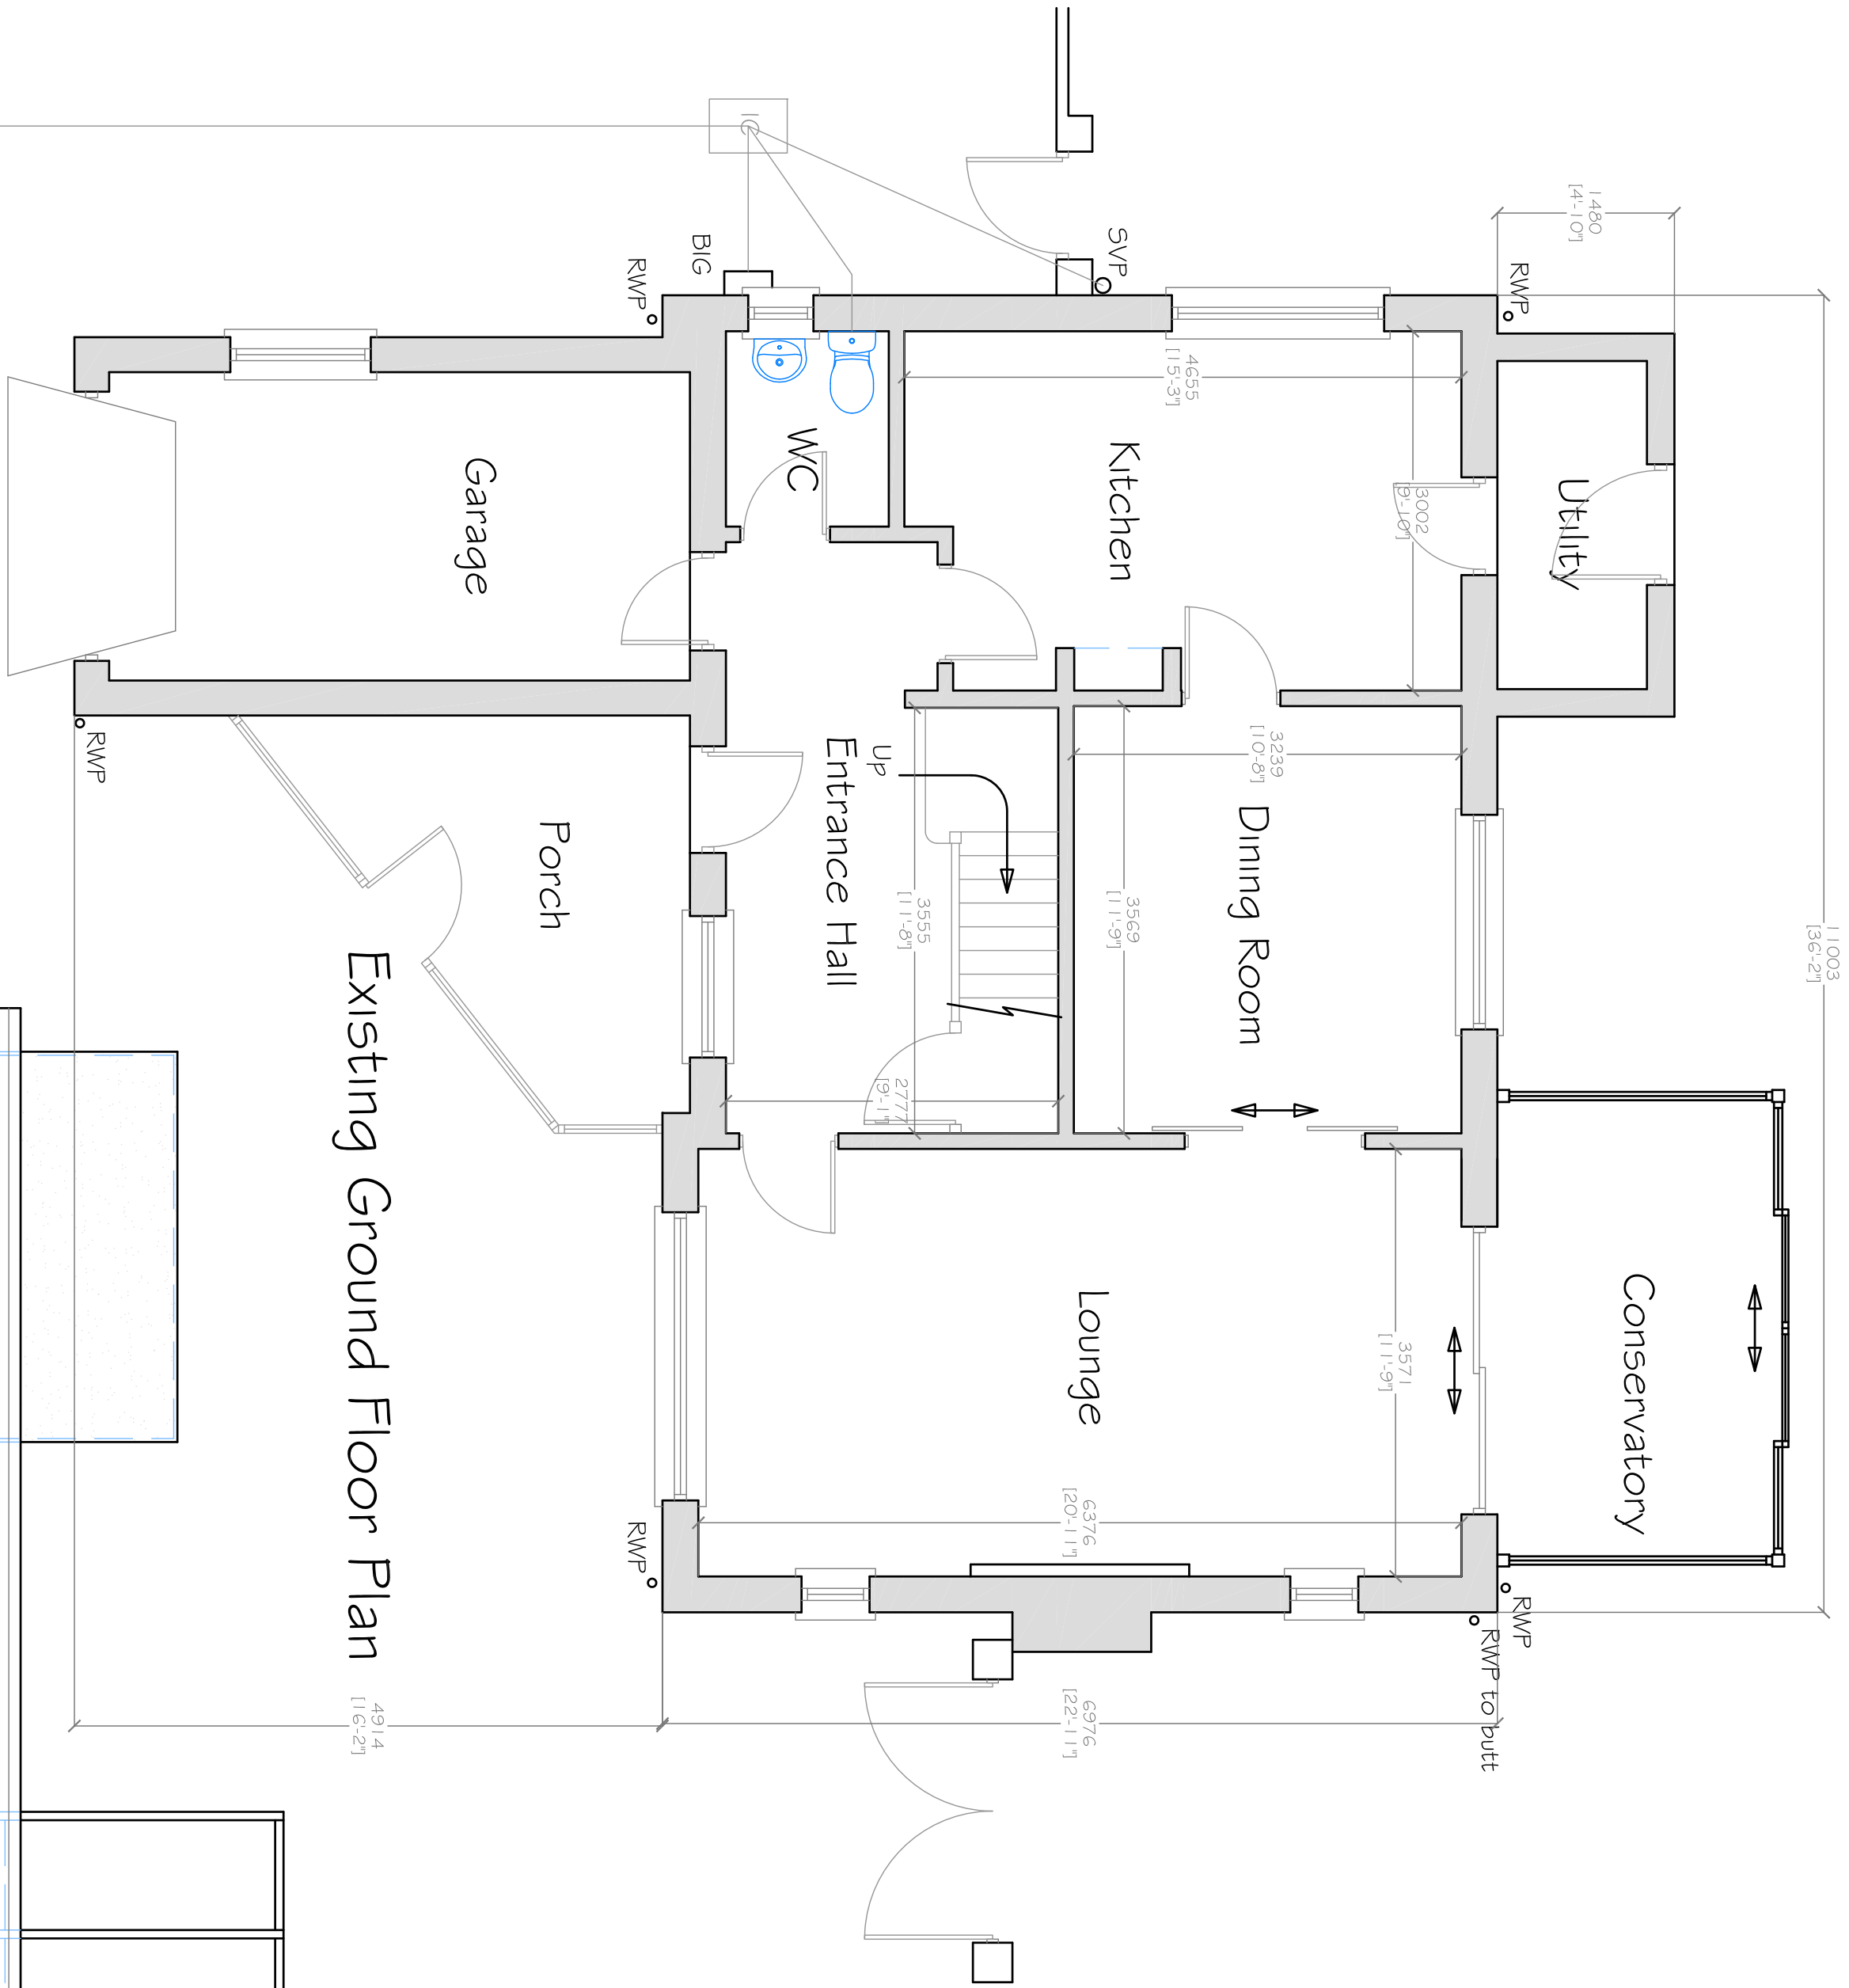


JOHAR DESIGN

55 Stoneage Close
North Bersted
Worthing BN16 7QX
PO22 3QW

Tel/Fax: 01243 830999
Mobile: 07709 508347
E-mail: johar.design@btinternet.com

1 Reception 30/11/21

1-21 GA Pa

43 Golden Avenue
West Sussex
BN1 6 1QX

Existing Floor Plans & Roof Plan

10/05/2023