



Plan

Kingston Lane


Elevation A

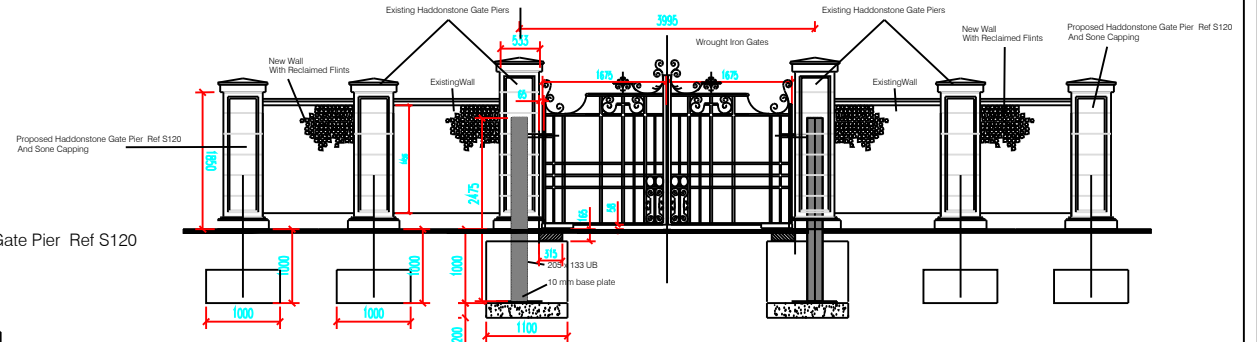

Elevation B

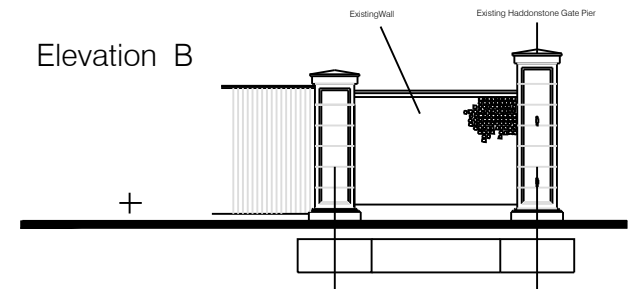

Elevation A

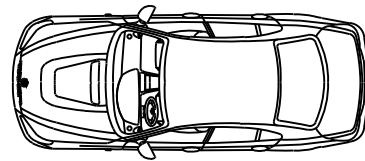

Elevation B

Intercom Post

New Haddonstone Gate Piers Ref S120 And Stone Capping

Close Boarded Fence

Close Boarded Fence

Proposed New Wall With Reclaimed Flints

Proposed Haddonstone Gate Pier Ref S120 And Stone Capping

Proposed New Wall With Reclaimed Flints

Coping T150 Sect

T150 Sect Coping

Flint Wall 225 oa



C	Revised Setting Out	27/04/18
B	Revised Setting Out	28/02/04
A	Pier Location & Const Details Added.	08/01/04
REV	DESCRIPTION	DATE
REVISION		

job no.	EA KL-KM	drawing no.	C0 1	rev.	C
---------	----------	-------------	------	------	---

scale	1:50 @ A3	drawn by	MD	date	23.05.18
-------	-----------	----------	----	------	----------

CAD File: v\

Kingston Manor
Kingston Lane, Kingston, W, Sussex.

Proposed Entrance Gates & Piers
Plan & Elevations



Rustington House, Worthing Road, Rustington, West Sussex, BN16 3PS
Tel No: (01903) 777777 Fax No: (01903) 777700