


CDM 2015 Health & Safety Information

This information relates only to 'Significant Hazards' identified on this drawing and is to be read in conjunction with the Designer's Risk Assessment Register.

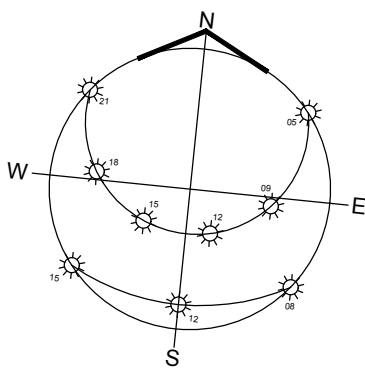

Gross Internal Area
(excl. Summer House)

Ground Floor
191.11sqm
2057.08sqft

First Floor
188.34sqm
2027.31sqft

Total GIA
379.45sqm
4084.39sqft

Landscaped grass

Concrete patio tiles

Herringbone paving

Herringbone paving

Bonded Gravel

The Poynings

Clova

P2	12.04.19	Amended scheme with reduced GIA	YK	AK
Rev	Date	Revision Details	Dr	Ch




London: 76 Great Suffolk Street
London, SE1 0BL
T 0207 928 2773 E london@ecearchitecture.com
Sussex: Brooklyn Chambers, 11 Goring Road
Worthing, West Sussex, BN12 4AP
T 01903 248777 E sussex@ecearchitecture.com
Bristol: Westworks, St. Nicholas House
31-34 High Street, Bristol, BS1 2AW
T 0117 315 8557 E bristol@ecowestworks.com
ECE Architecture
www.ecearchitecture.com

Client's Name
Jeremy Martin

Job Title
Little Tangle, Middle Way,
Kingston Gorse, East Preston

Drawing Title
Proposed Site Plan

Scale
1:125 @ A1 / 1:250 @ A3

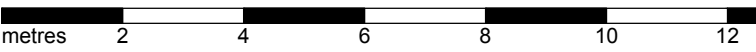

Drawn	Checked	Date
CL	AK	20.09.18

Job No	Drawing No	Rev
6702	6702 01	P2

Status
PRELIMINARY

CAD Plot date: 12/06/2019 - 17:31:42

little tangle - pl master.dwg