



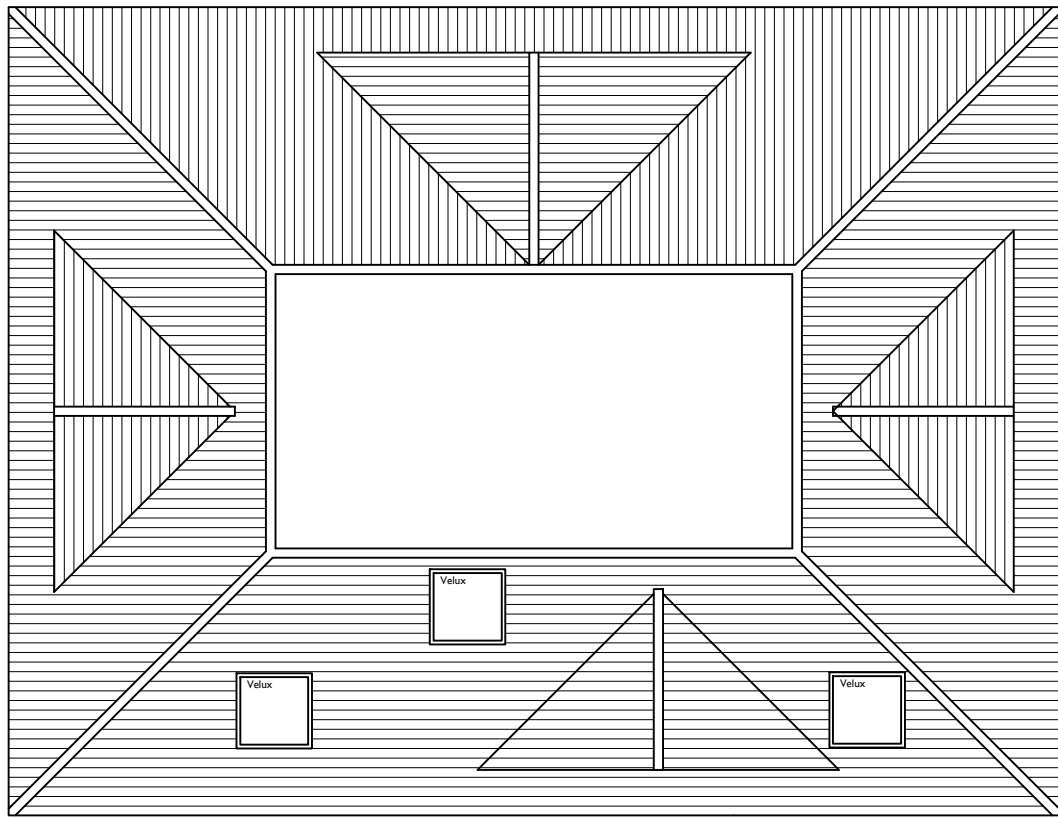

EXISTING ROOF FLOOR PLAN 1:50

EXISTING SECOND FLOOR PLAN 1:50

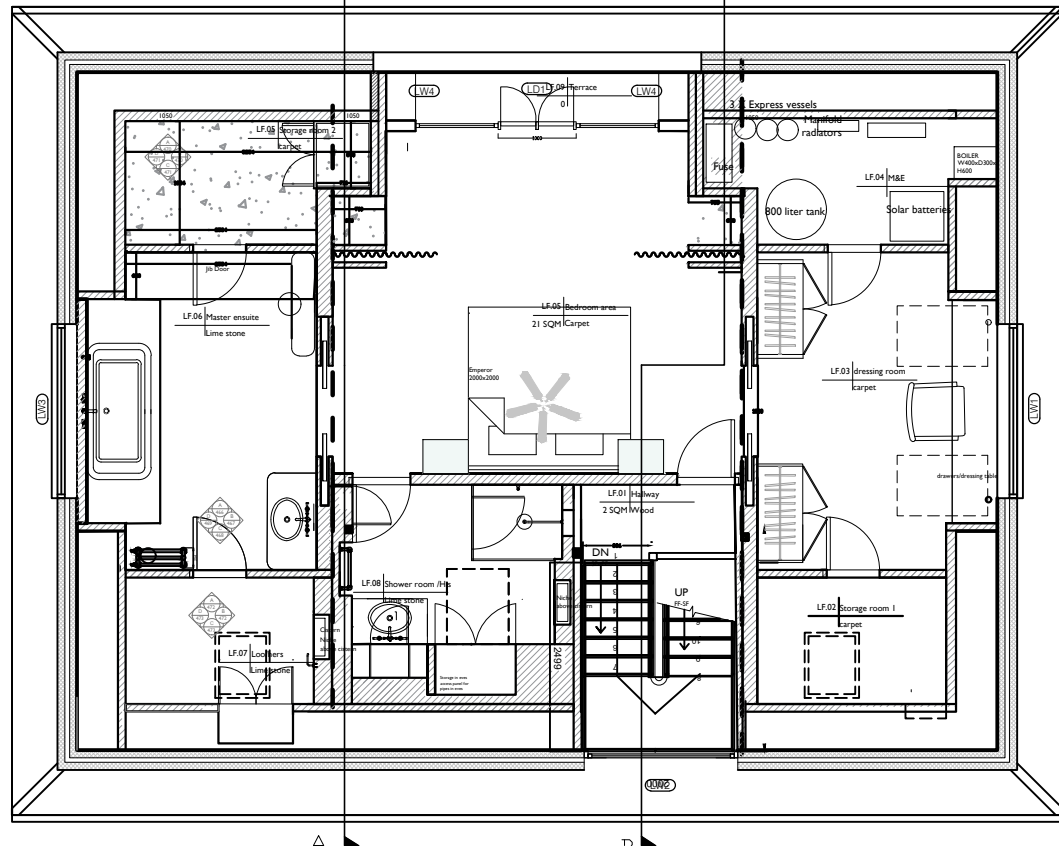

EXISTING SOUTH ELEVATION



EXISTING NORTH ELEVATION



EXISTING WEST ELEVATION



EXISTING EAST ELEVATION

