


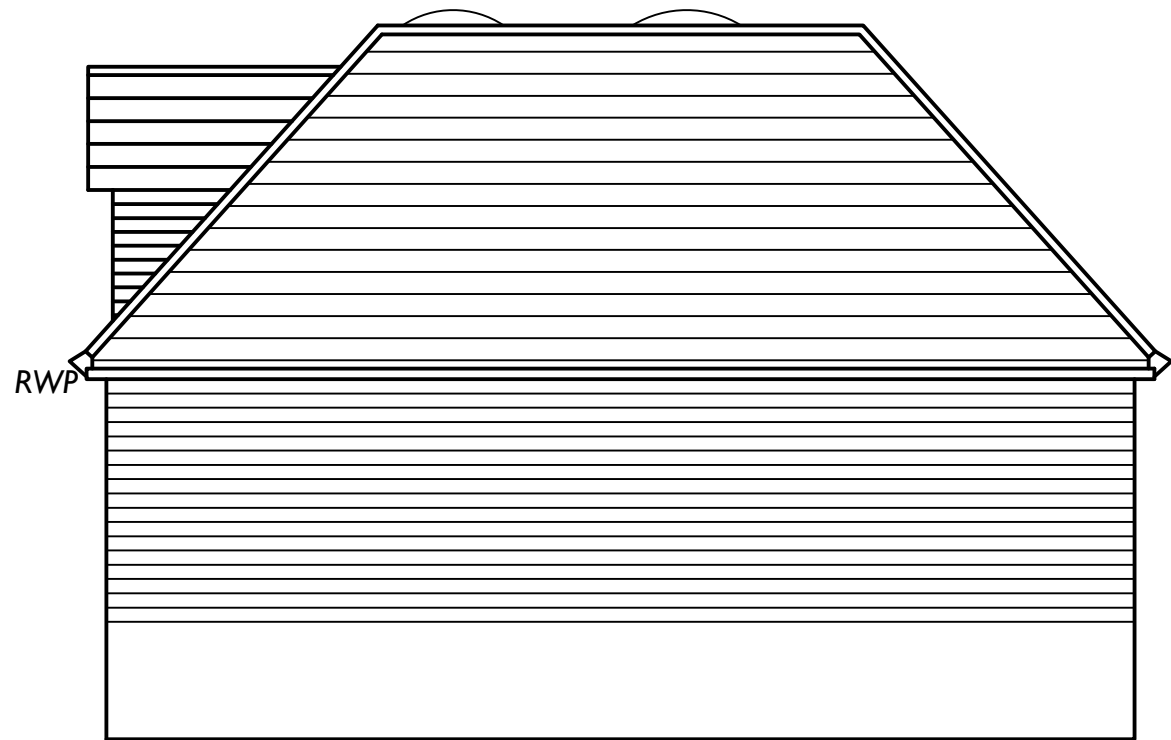


SIDE ELEVATION - EAST FACING

2220
2500




FRONT ELEVATION - SOUTH FACING

CHANNEL FOR SURFACE
WATER RUN OFF

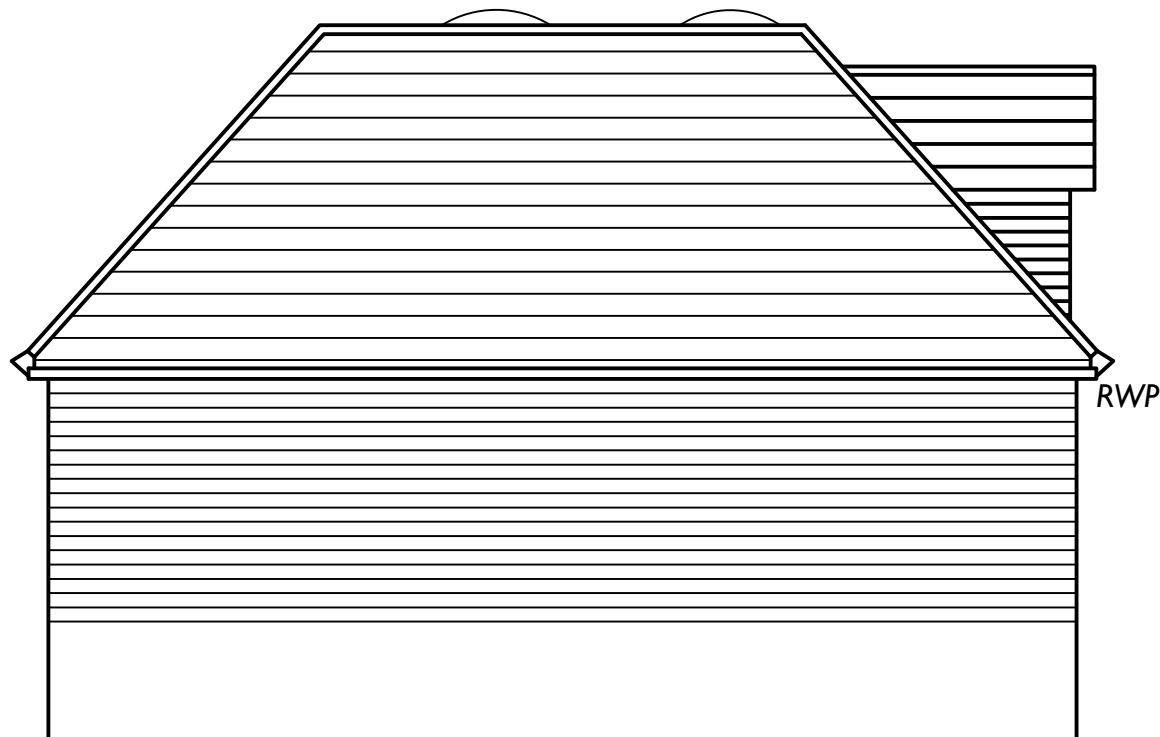

SIDE ELEVATION - WEST FACING

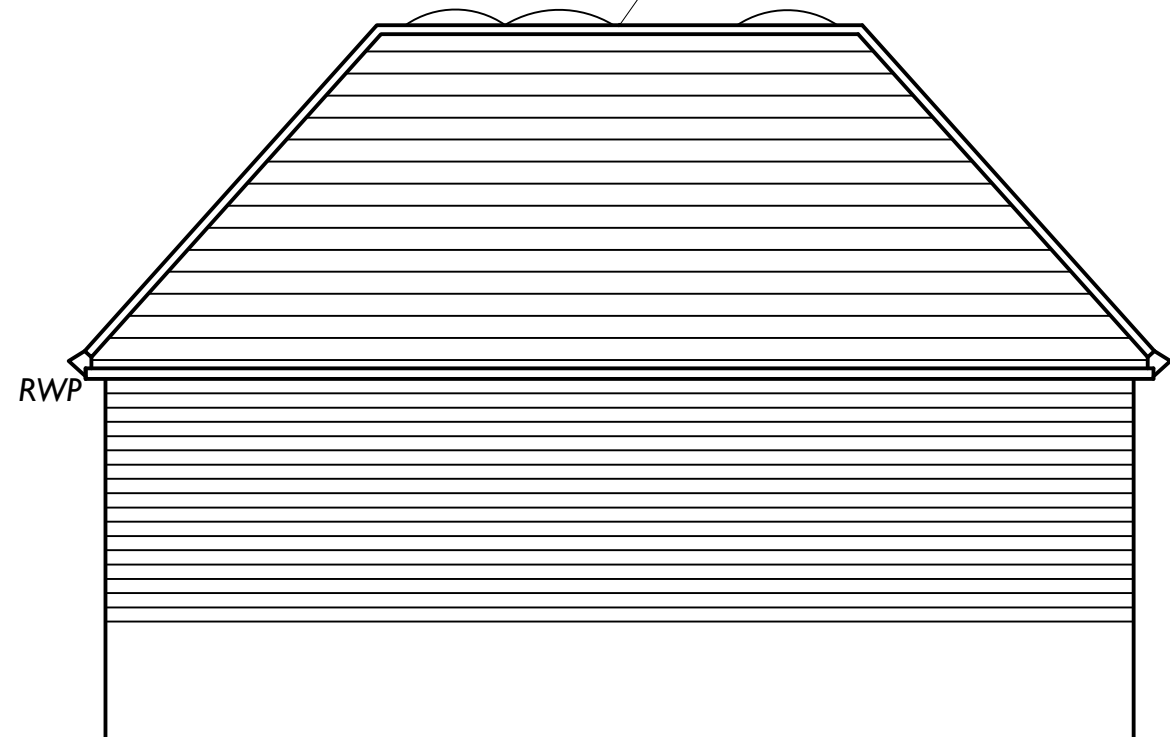

REAR ELEVATION - NORTH FACING



- A. Check all dimensions and conditions on site.
- B. Precise positions & dimensions of all fixtures and fittings is subject to confirmation on site.
- C. Allow for the protection of all finishes and fittings that are to be retained.
- D. All drawings are to be read in conjunction with the relevant specification.