


125mm
225mm
550mm
225mm

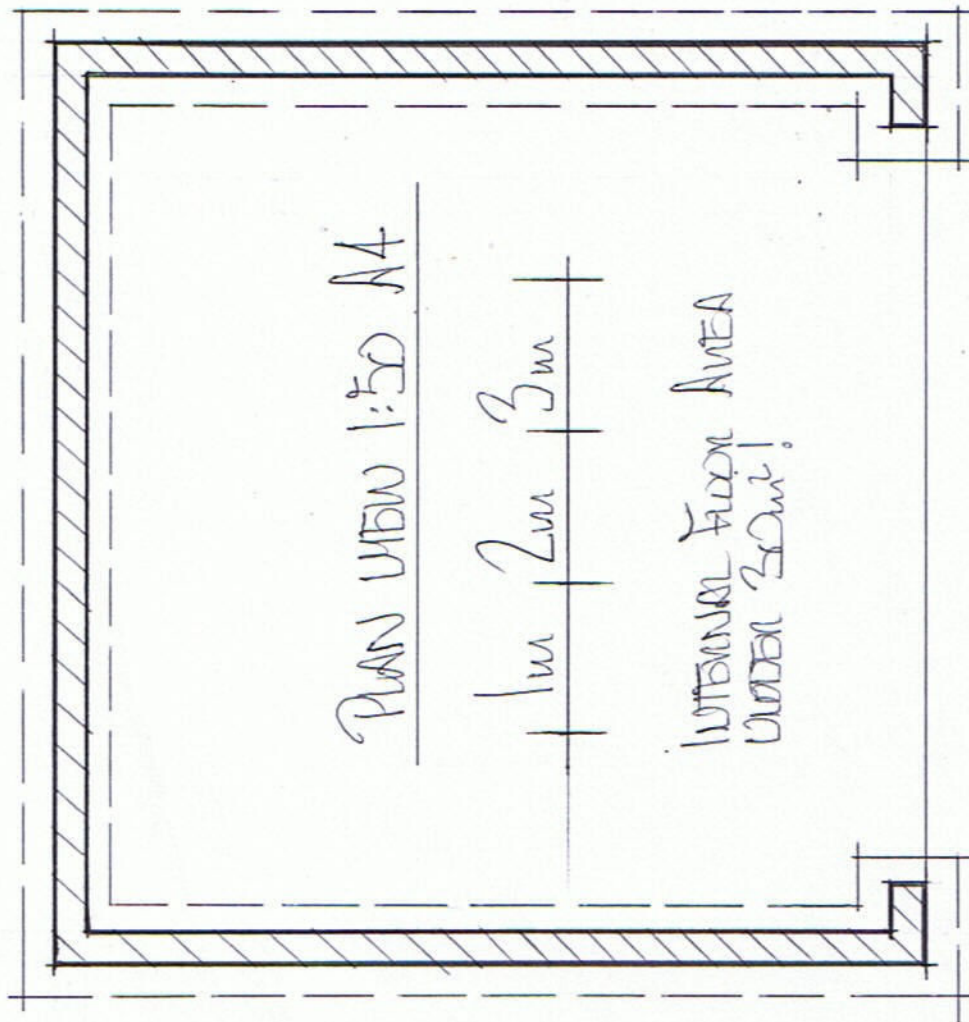

550mm
500mm
550mm

125mm
225mm
550mm
225mm

SITUATIONS 1:100 A4 1m 2in 3in

USED DOWNER WITH WHITE
PVC WINDOW TO MATCH
MAIN HOUSE DETAIL

45° PITCH TO MATCH MAIN HOUSE

TUGER BEAM TO
MATCH HOUSE DETAIL

BECKE AND BUNDEL
DETAIL TO MATCH
MAIN HOUSE

300mm
200mm

ROOF TILES AND PITCH
TO MATCH MAIN HOUSE

WHITE UPVC
SOFFITS AND
FASCIAS
TO MATCH MAIN HOUSE

SECTION 1:50 A4 1m 2m 3m

