



North Elevation –
(Side)



East Elevation –
(Rear)




South Elevation –
(Side)



West Elevation –
(Front)

Pre-Existing Elevations 1:100

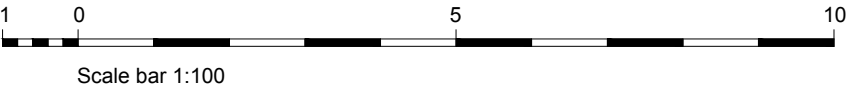

- Materials Schedule
- Ground floor walls - Brick to match existing
 - First floor walls - Tile hanging
 - New mansard roof - Tiles to match existing
 - New flat roof (hidden) - GRP
 - Windows - PVCu double glazed
 - Joinery - PVCu in anthracite
- Key
- Light grey dashed lines = Demolished/ removed elements

Revisions:

This drawing is the property of Fuller Architects and is not to be copied reproduced, retained or disclosed to any unauthorised person either wholly or in part without prior consent. Do not scale from this drawing except for Planning purposes. Use all figured dimensions only. All figured dimensions to be checked on site prior to construction. All discrepancies, errors and omissions to be reported to Fuller Architects prior to construction. Layout and dimensions existing building to be checked on site.

FULLER
• ARCHITECTS •

01903 774754
info@fuller-architects.co.uk
fuller-architects.co.uk
103-105 Sea Road, East Preston,
BN16 1NX

Job Title
33 Golden Avenue, East Preston

Client
Mr & Mrs Fuller

Drawing Name
Elevations -
Pre-Existing

Drawing Status
Planning

Drawn by BF Date Nov 25
Checked by DF Date Nov 25

Drawing Scale
1:100 at A2

Drawing No Status Revision
09