


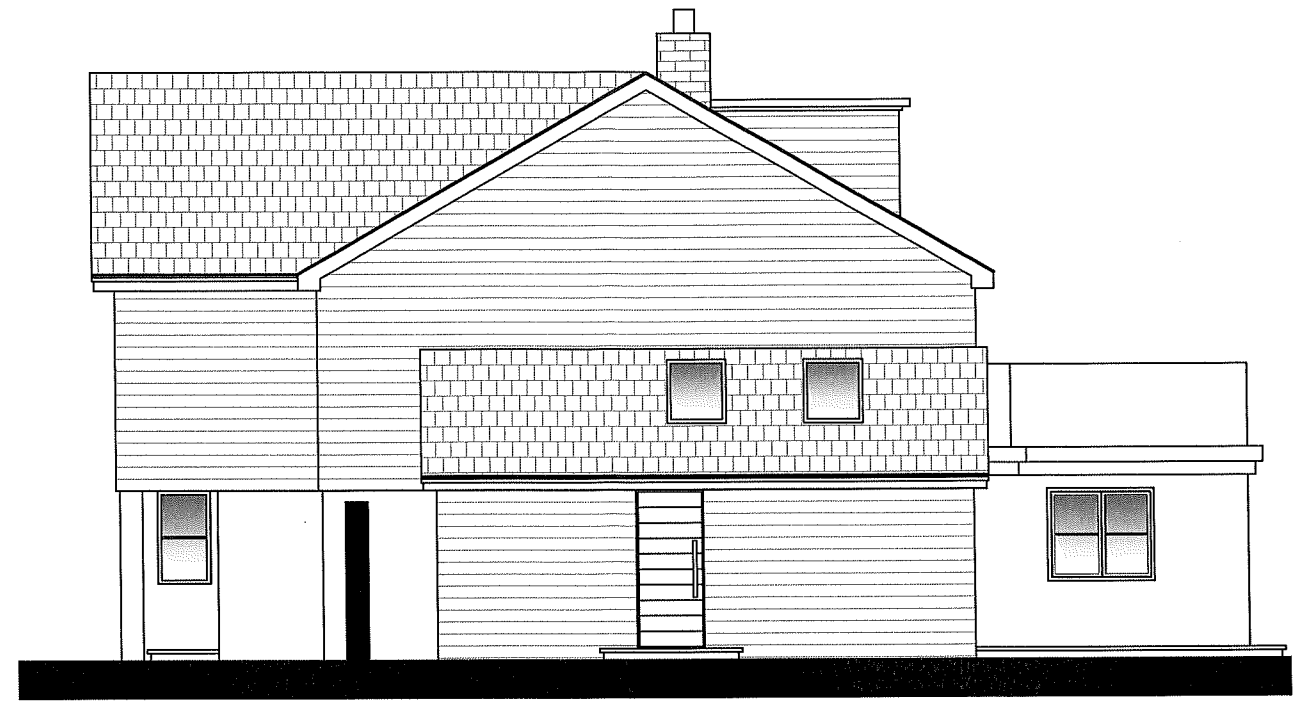

North Elevation | Proposed

0m 1.0m 2.5m 5.0m
1:100



West Elevation | Proposed

0m 1.0m 2.5m 5.0m
1:100



South Elevation | Proposed

0m 1.0m 2.5m 5.0m
1:100



East Elevation | Proposed

0m 1.0m 2.5m 5.0m
1:100

**TONY
HOLT
DESIGN.**

53 COASTAL ROAD, EAST PRESTON, LITTLEHAMPTON, WEST SUSSEX

PROPOSED ELEVATIONS

DWG NO. 005

SHEET SIZE: A3

DATE: 16.07.15

TONY HOLT

BESPOKE PROPERTY DESIGNER

LONDON: 02035 981665

BOURNEMOUTH: 01202 208331

WWW.**TONYHOLT-DESIGN.CO.UK**

TONY@**TONYHOLT-DESIGN.CO.UK**