


This drawing and its contents are the strict copyright of Architectura Design. No reproduction without permission. Do not scale. Written dimensions to be used where given. All dimensions and details to be checked on site. FOR PLANNING PURPOSES ONLY




West Elevation




South Elevation

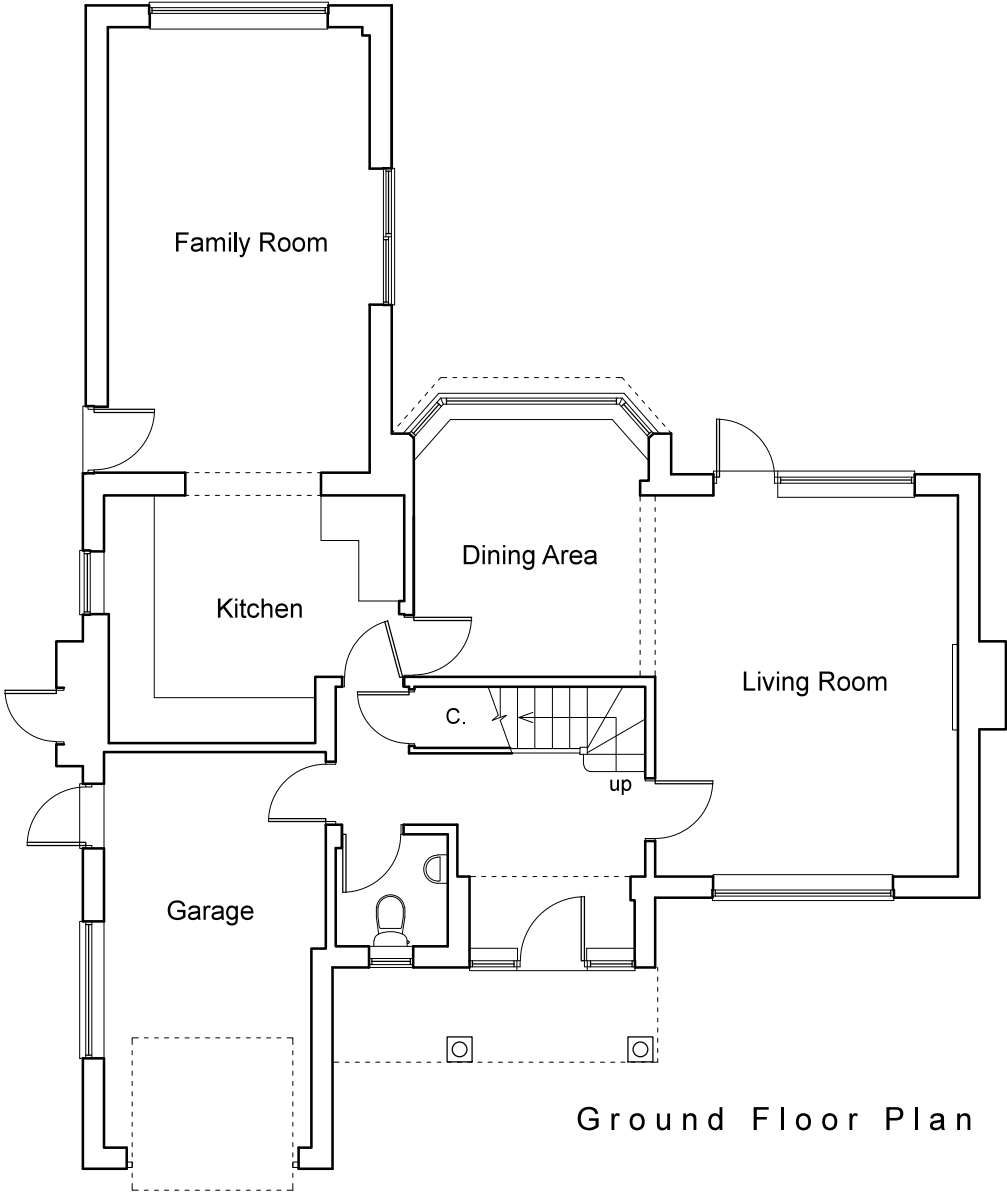

Ground Floor Plan

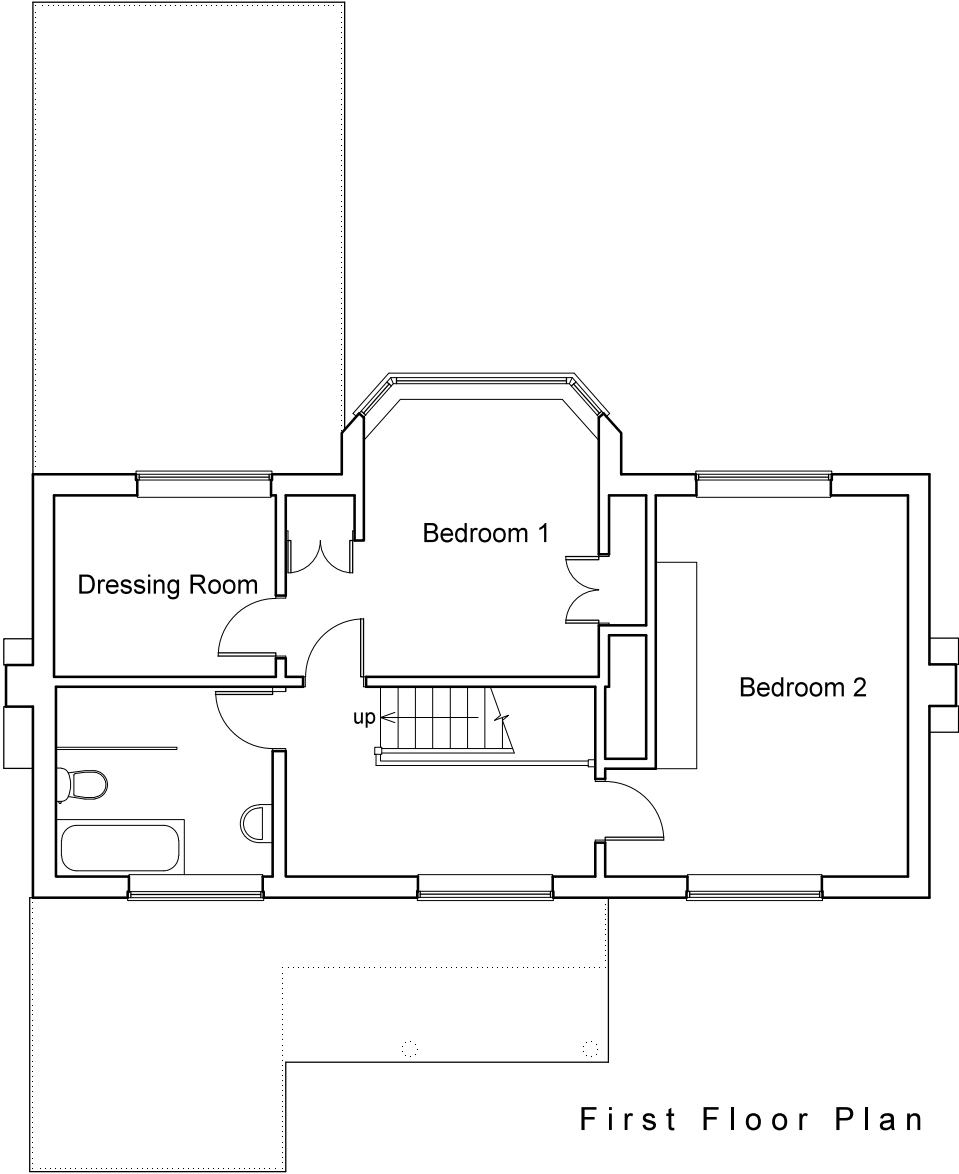

First Floor Plan

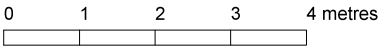

Architectura
Architectural Design & Drawing Service

Proposed Extension and Alterations
at 105 Golden Avenue, East Preston
for Mr and Mrs J Ramsey
Drawing S01 August 2019 Scale 1:100 @ A3
Survey Drawing - Ground & First Floor Plans & Elevations