


Schedule of Trees		
Tree	Type	Action
		Neighbour's tree
T1	leyandii	Neighbour's tree
T2	leyandii	Neighbour's tree
T3	leyandii	Neighbour's tree
T4		Neighbour's tree
T5		Neighbour's tree
T6		Neighbour's tree
T7		Neighbour's tree
T8		Neighbour's tree
T9	Laurel	Small leaf - type to be confirmed. Tree to be removed to create new side entrance
T10	Laurel	Small leaf - type to be confirmed. Tree to be removed to create new side entrance
T11	Holly	Retained
T12	Laurel	Small leaf - type to be confirmed. Retained

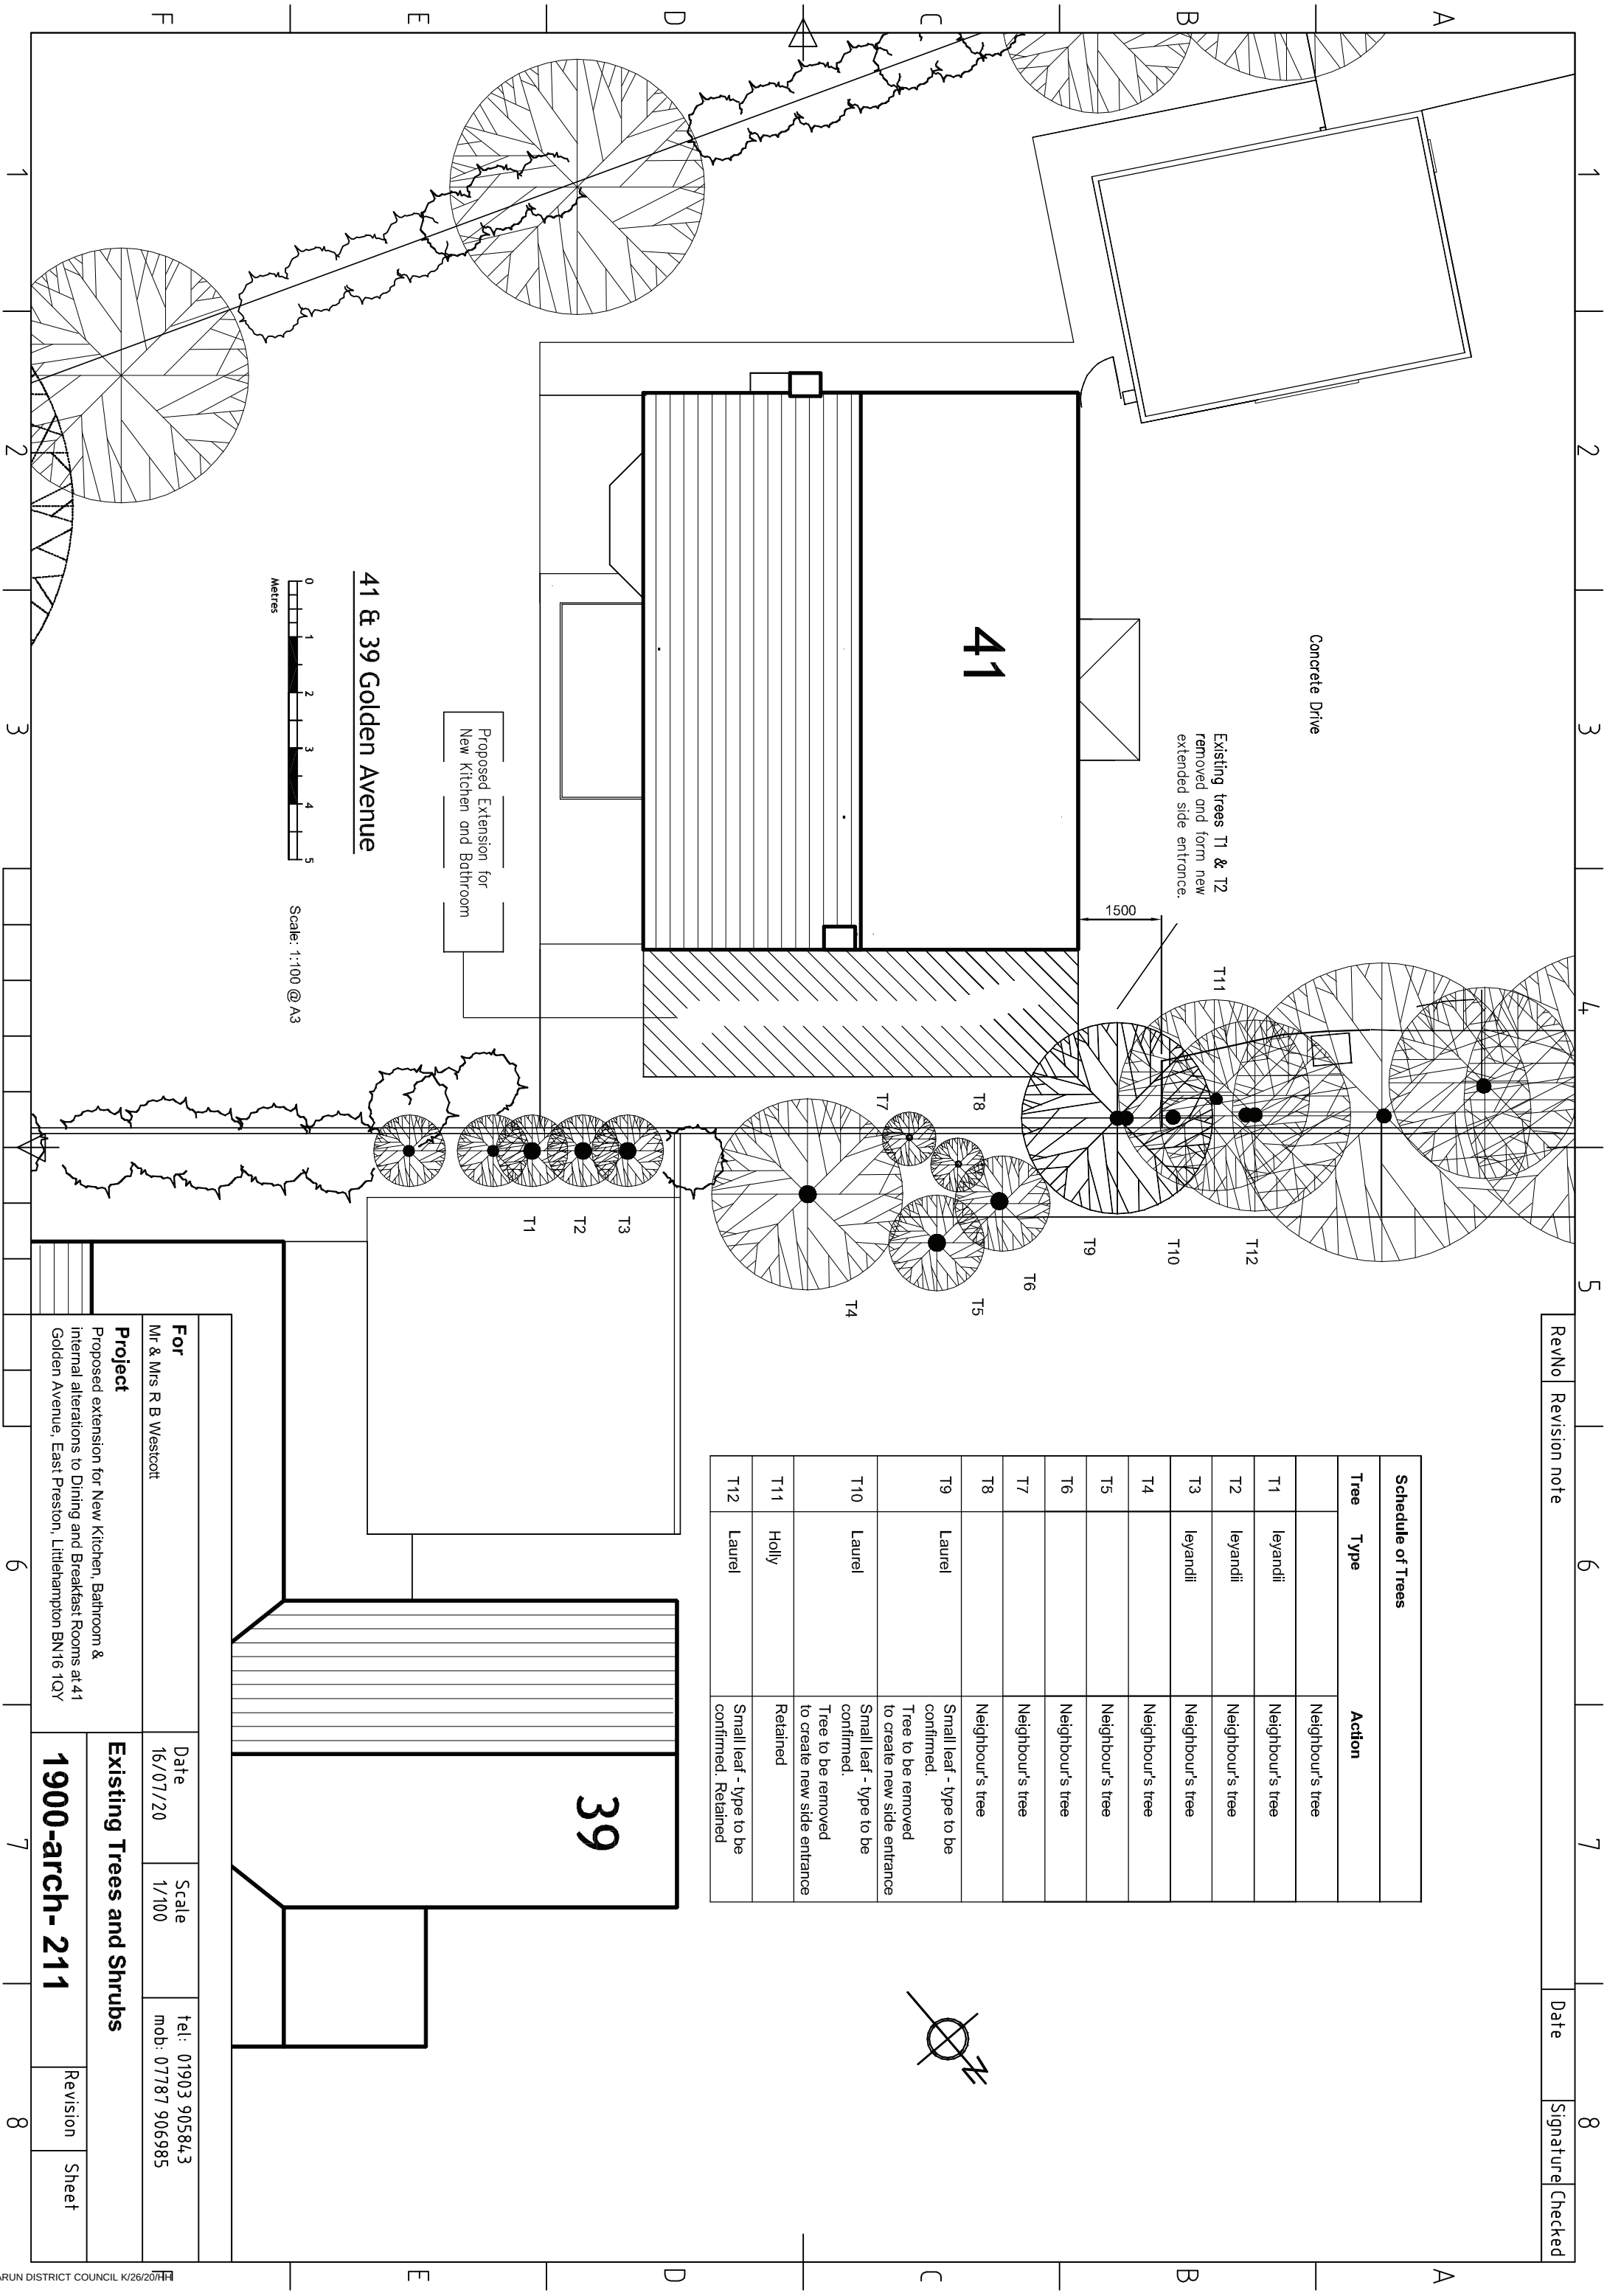

For Mr & Mrs R B Westcott		Date 16/07/20		Scale 1/100	tel: 01903 905843 mob: 07787 906985	
Project Proposed extension for New Kitchen, Bathroom & internal alterations to Dining and Breakfast Rooms at 41 Golden Avenue, East Preston, Littlehampton BN16 1QY		Existing Trees and Shrubs				
1900-arch-211		Revision		Sheet		