


CDM 2015 Health & Safety Information

This information relates only to 'Significant Hazards' identified on this drawing and is to be read in conjunction with the Designer's Hazard Register.

Key 1.500

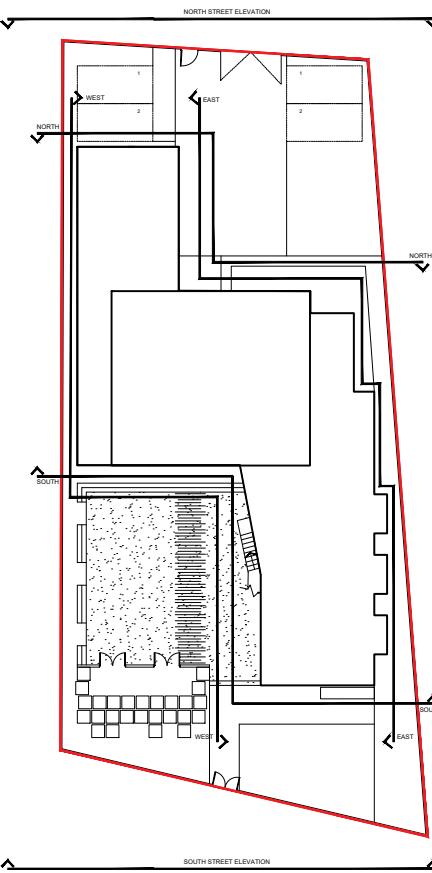

Proposed North Elevation



Proposed West Elevation

Drawing Key

- | | | | |
|--|--|---|-------------------------------|
| 1. Off-white through colour render | 6. Timber cladding on double garage door | 12. Anthrasite grey windows and doors | --- Tesla PV Panels |
| 2. Slate roof tile | 7. Zinc chimney cap | 13. Anthrasite grey gutters | --- Existing building outline |
| 3. Vertical timber cladding 50-25mm hit and miss | 8. Glass balustrade | 14. Picture frame window behind timber cladding | |
| 4. Dark gray metal cap detail on return between render and timber cladding | 9. External aluminum staircase to match frames | 15. Metal gray capping | |
| 5. Pivot front door with timber cladding | 10. Functioning chimney | 16. Grey clad feature dormer | |
| | 11. Skylight top hung | 17. Grey metal privacy screen and rendered wall feature | |

Client's Name
David Marr

Job Title
Kingston Gorse

Drawing Title
North and West Elevations

Scale
1:100 @ A1 / 1:200 @ A3
metres 2 4 6 8

Drawn	Checked	Date
GP	MG	18.06.20
Job No	Drawing No	Rev
6808	PL-020	P1

Status
APPROVAL

Rev	Date	Revision Details	Dr	Ch
P1	27.04.2021	Issue for planning	MN	PF
E	02.10.20	Annotations amended	AX	MN
D	24.09.20	Updated to client comment	GG	MN
C	23.09.20	Updated elevations	GG	MN
B	18.08.20	Textures and context added	GG	MN
A	14.08.20	Amended scheme	GG	MN

ECE Architecture
www.ecearchitecture.com
London: 76 Great Suffolk Street, London, SE1 0BL
T 0207 928 2773 E london@ecearchitecture.com
Sussex: Brooklyn Chambers, 11 Goring Road, Worthing, West Sussex, BN12 4AP
T 01903 248777 E sussex@ecearchitecture.com
Bristol: Westworks, Colston Tower, Colston Street, Bristol, BS1 4XE
T 0117 214 1101 E bristol@eceworks.com

CAO Plot date: 30/04/2021 - 11:08:05

6808 - planning drawings.dwg