


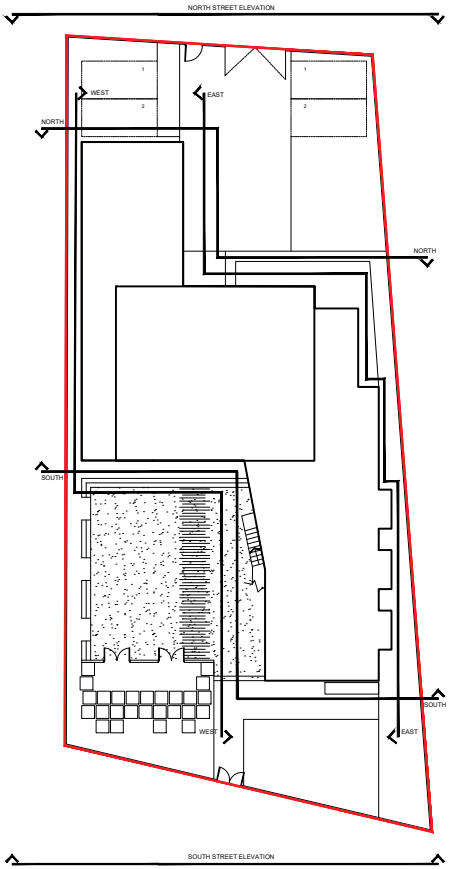

Proposed North Elevation



Proposed West Elevation

Drawing Key			
1. Off-white through colour render	6. Timber cladding on double garage door	12. Anthrasite grey windows and doors	--- Tesla PV Panels
2. Slate roof tile	7. Zinc chimney cap	13. Anthrasite grey gutters	--- Existing building outline
3. Vertical timber cladding 50-25mm hit and miss	8. Glass balustrade	14. Picture frame window behind timber cladding	
4. Dark gray metal cap detail on return between render and timber cladding	9. External aluminum staircase to match frames	15. Metal gray capping	
5. Pivot front door with timber cladding	10. Functioning chimney	16. Grey clad feature dormer	
	11. Skylight top hung	17. Grey metal privacy screen and rendered wall feature (min height 1800mm)	

Client's Name
David Marr

Job Title
Kingston Gorse

Drawing Title
North and West Elevations

Scale
1:100 @ A1 / 1:200 @ A3

Drawn	Checked	Date
GP	MG	18.06.20
Job No	Drawing No	Rev
6808	PL-020	P2

APPROVAL

Rev	Date	Revision Details	Dr	Ch
P2	29.07.21	Issue for planning - privacy screen amended	MN	PF
P1	27.04.2021	Issue for planning	MN	PF
E	02.10.20	Annotations amended	AX	MN
D	24.09.20	Updated to client comment	GG	MN
C	23.09.20	Updated elevations	GG	MN
B	18.08.20	Textures and context added	GG	MN
A	14.08.20	Amended scheme	GG	MN

