


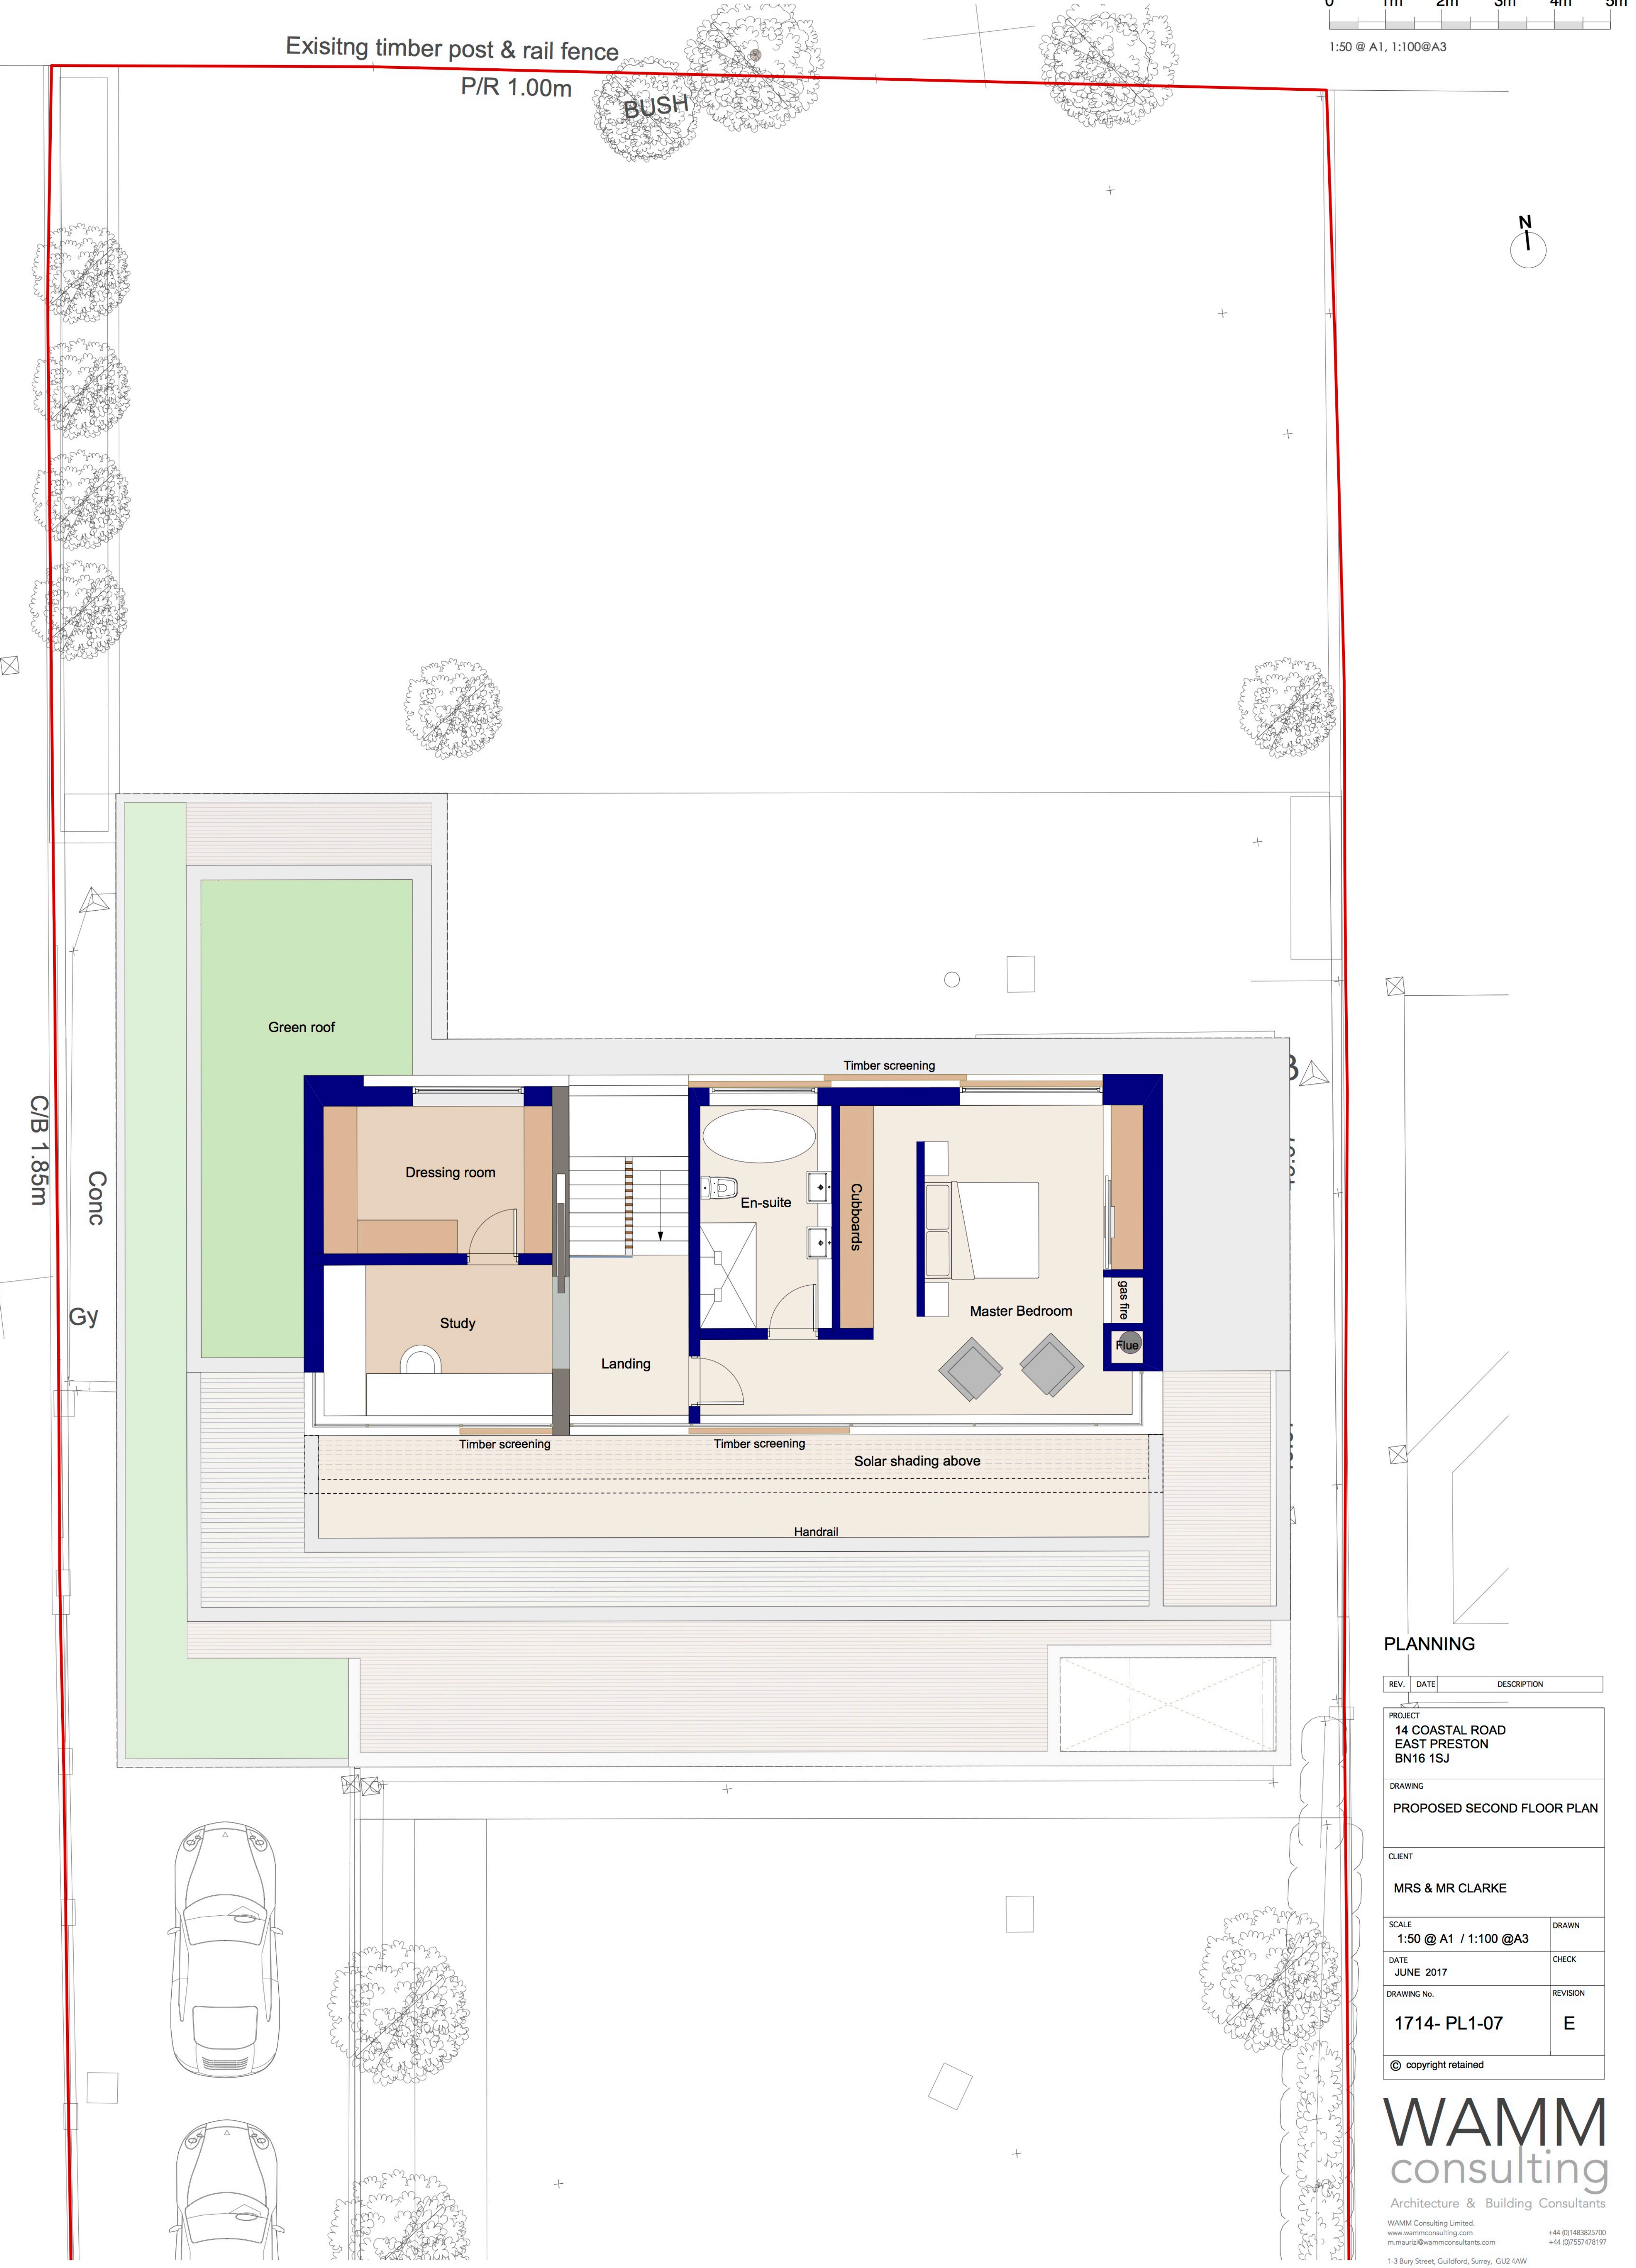

PROPOSED SECOND FLOOR PLAN